
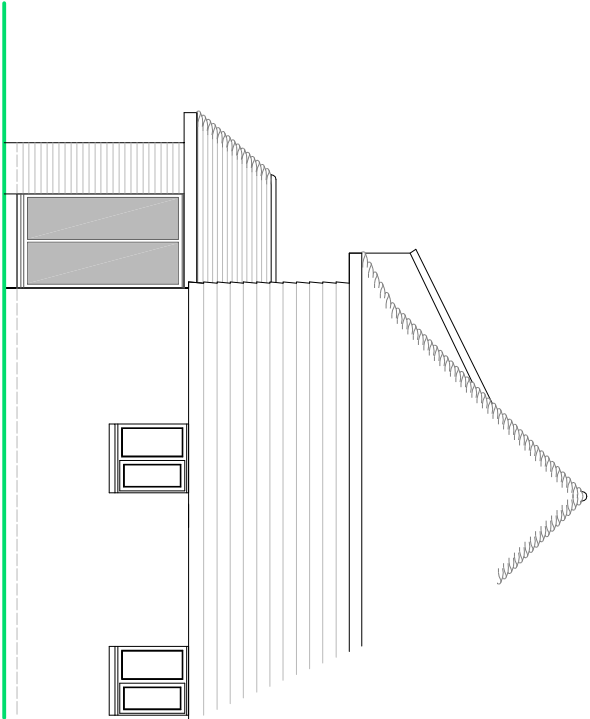


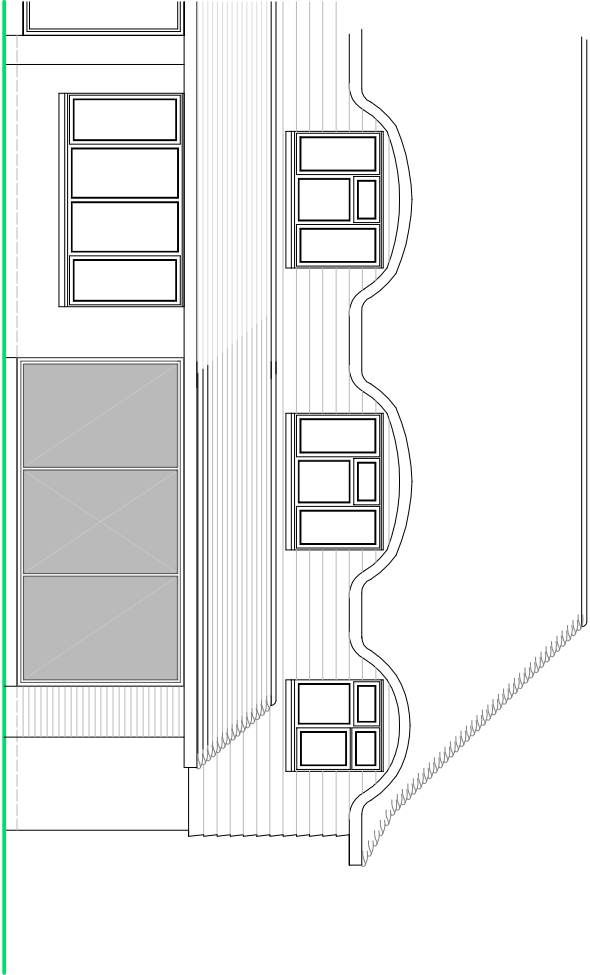

REAR ELEVATION

SIDE ELEVATION

PROPOSED ELEVATIONS

NOTES

ROOF - Plain clay tiles to pitched roof to match with existing.

WALLS - Painted brickwork detail to external walls to match existing.

WINDOWS/DOORS - White PVC framed double glazed units.

SCALE



METRES

SUSSEX BUILDING CONSULTANCY LIMITED	
25 THE FAIRWAY, ALDWICK, BOGNOR REGIS, WEST SUSSEX.	partner LABC
SCALE - 1/100 REV - C DATE - 07/07/2021	3 NORTHGATE ROAD BOGNOR REGIS PO21 1LZ TEL - (01243) 861379