


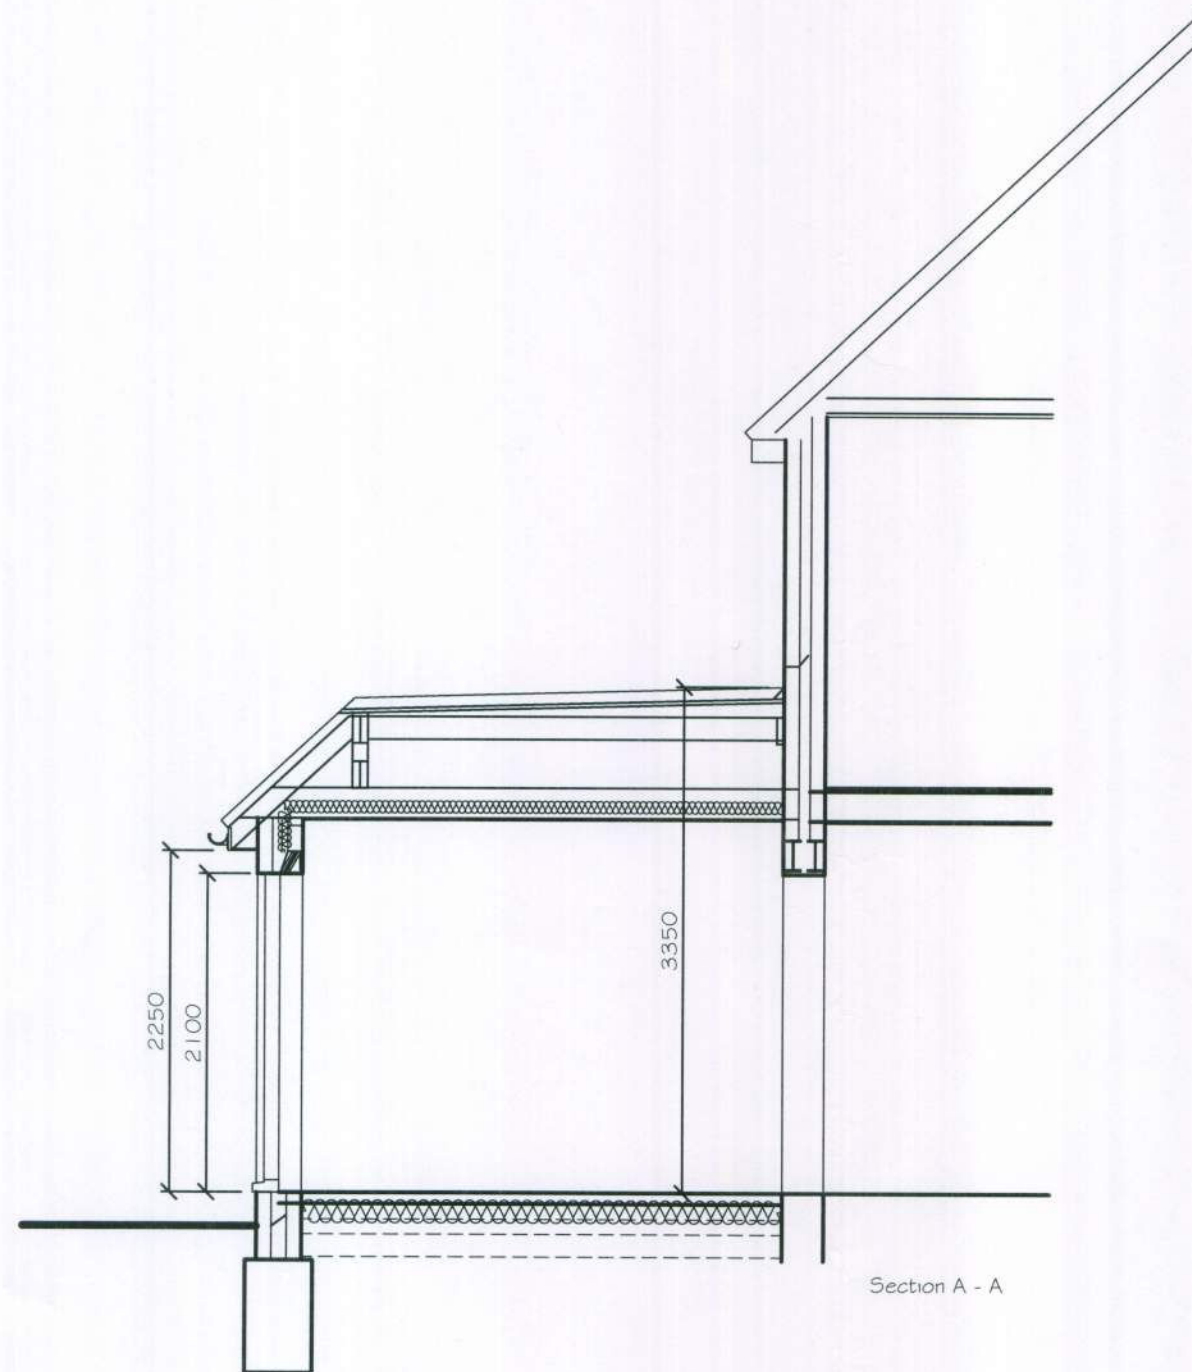

Section A - A

NOTES:

Dimensions to be checked on site before commencing work.
Any discrepancies shall be reported to the architect immediately.

Do not scale from these drawings except for planning purposes.
Use figured dimensions only.

Where applicable this drawing is to be read in conjunction with other consultants' drawings.

This drawing is the copyright of hda projects ltd.

ARUN DISTRICT COUNCIL			
No.	AW 23 8 09		
Received			

Rev	Date	Amendment
-----	------	-----------

hda projects

6 The Old Flour Mill - Queen Street - Emsworth - Hampshire - PO10 7BT -

Tel: +44 (0) 1243 373855 Mob: 07867978618
e-mail: hda.projects@talktalk.net

For

Mr + Mrs G Williams

Project

Westbrook
21 Willowhale Avenue
Bognor Regis
PO21 4AU

Title

Section A-A
planning

Date	Drawn	Scale	Checked
Nov 2009	wtm	1 : 50 @ A3	
Job Number	Prefix	Drawing Number	Revision
09048	BR	10	