



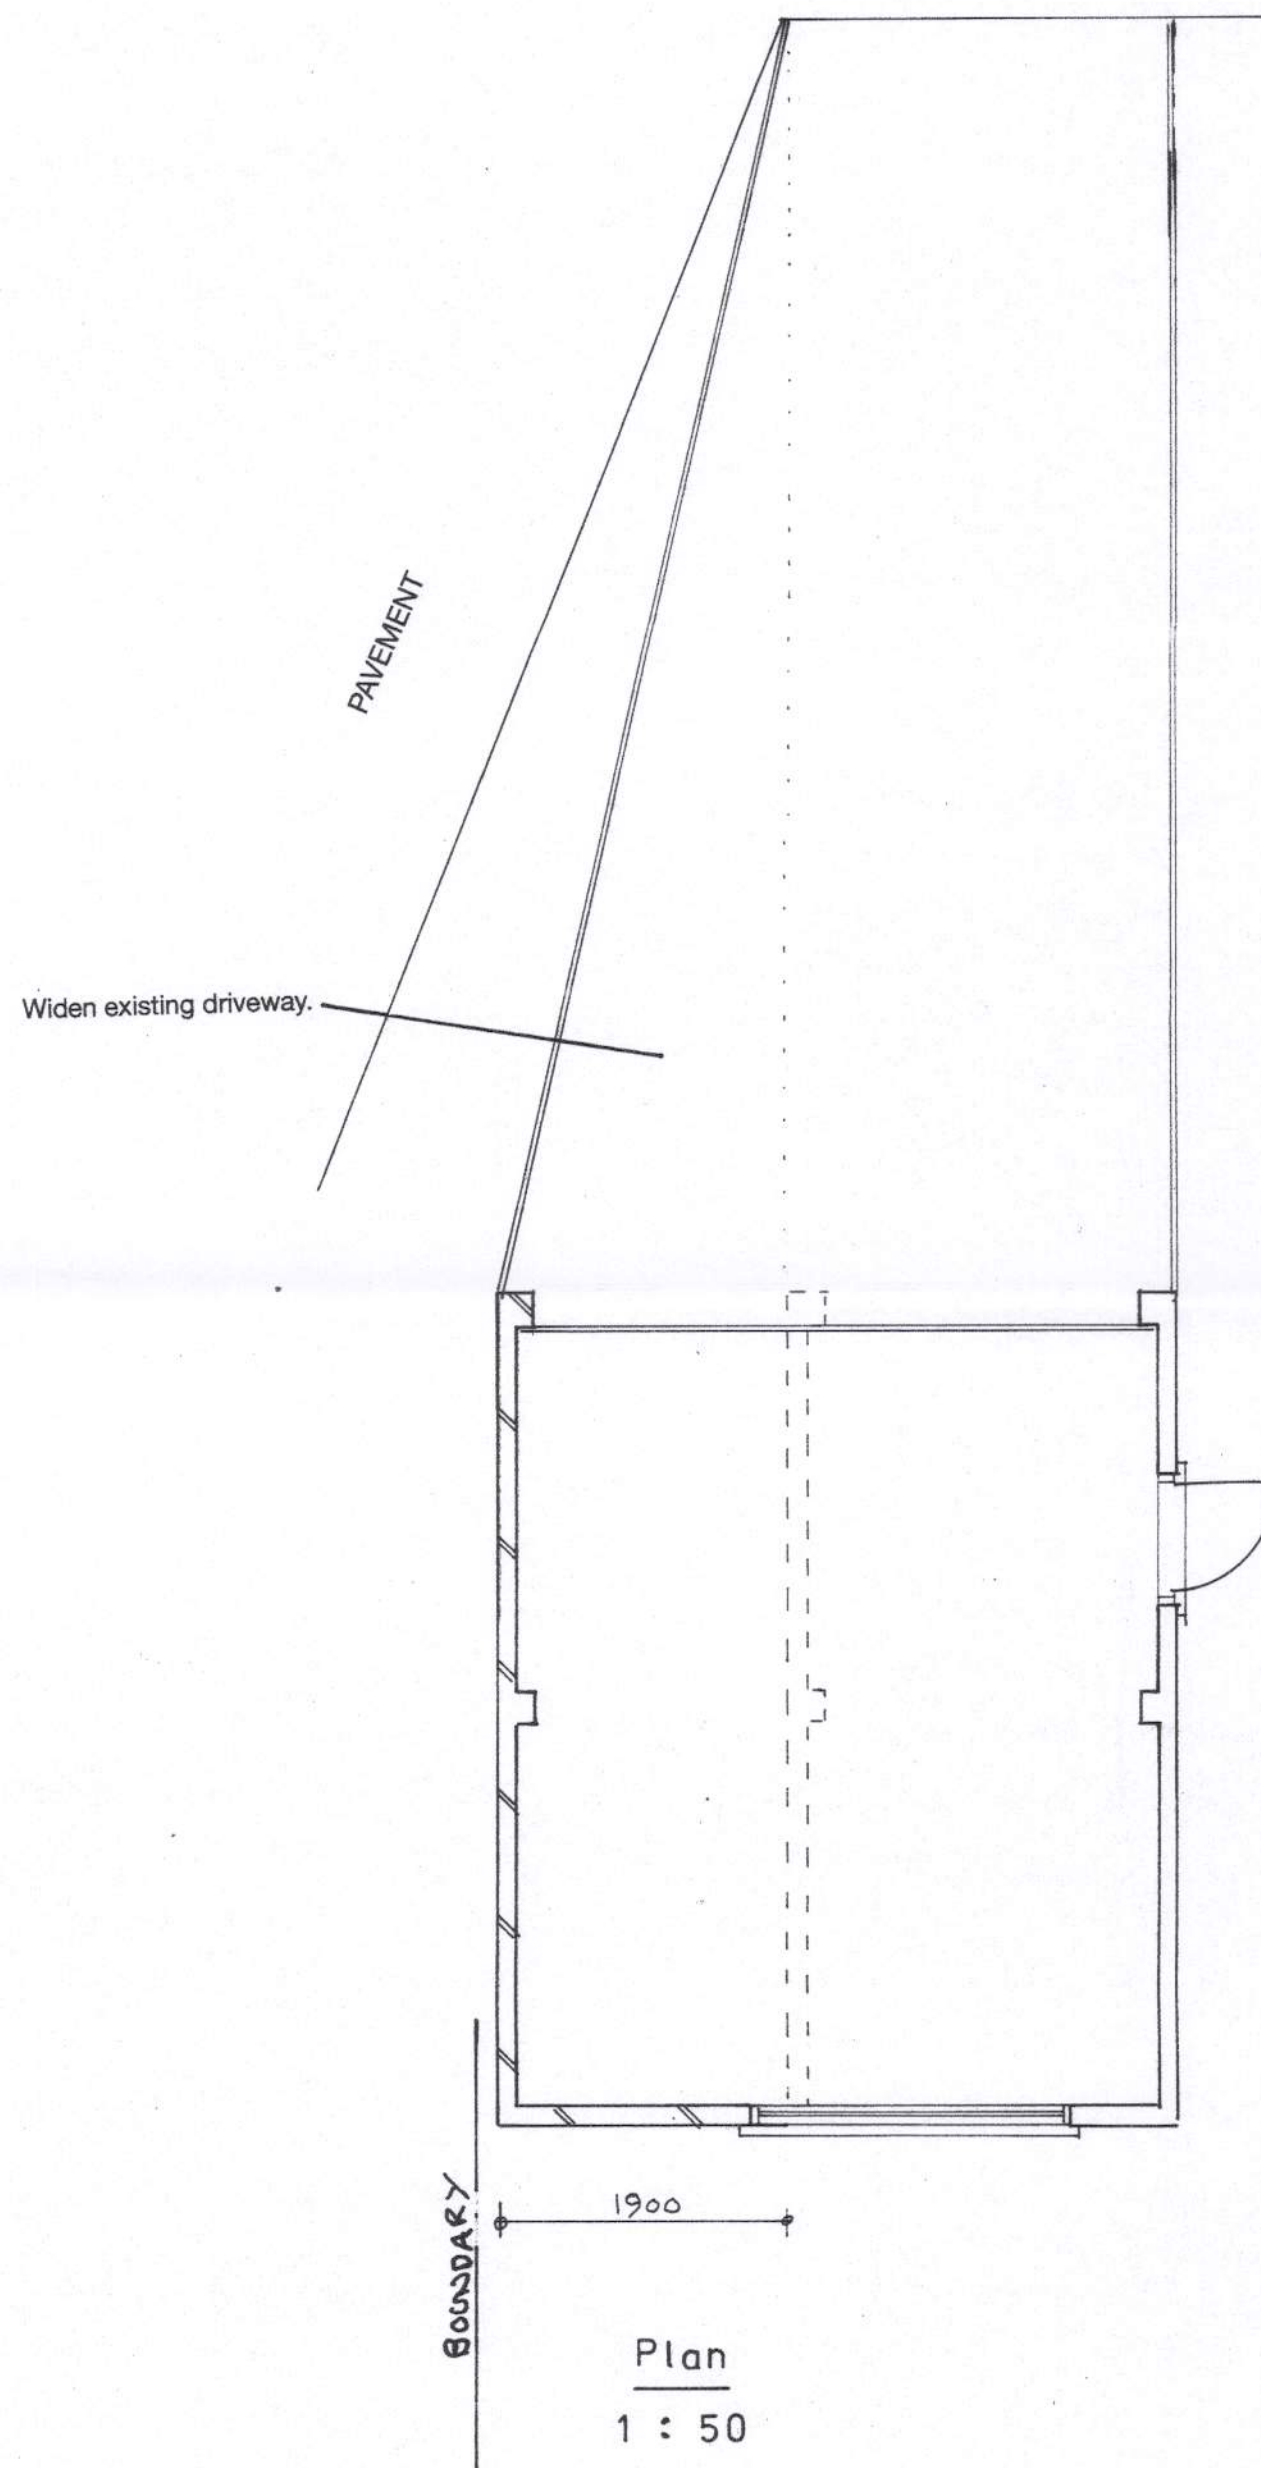


Raise garage roof to new level
[300mm above head of garage frame
for roller shutter mechanism].

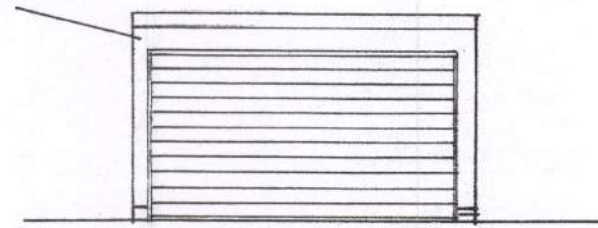


west

1 : 100


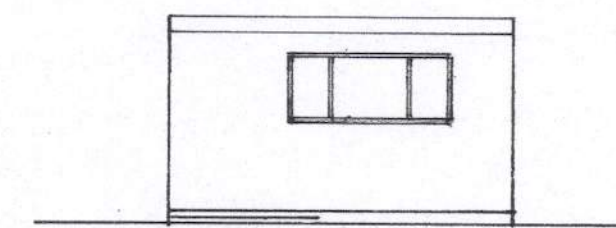


east

Facing brickwork

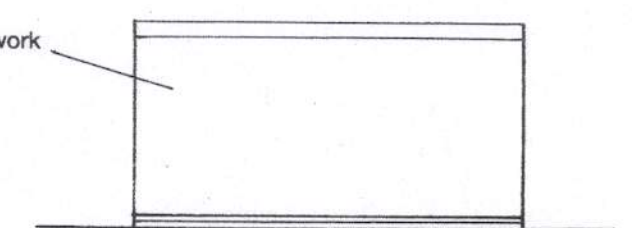


south

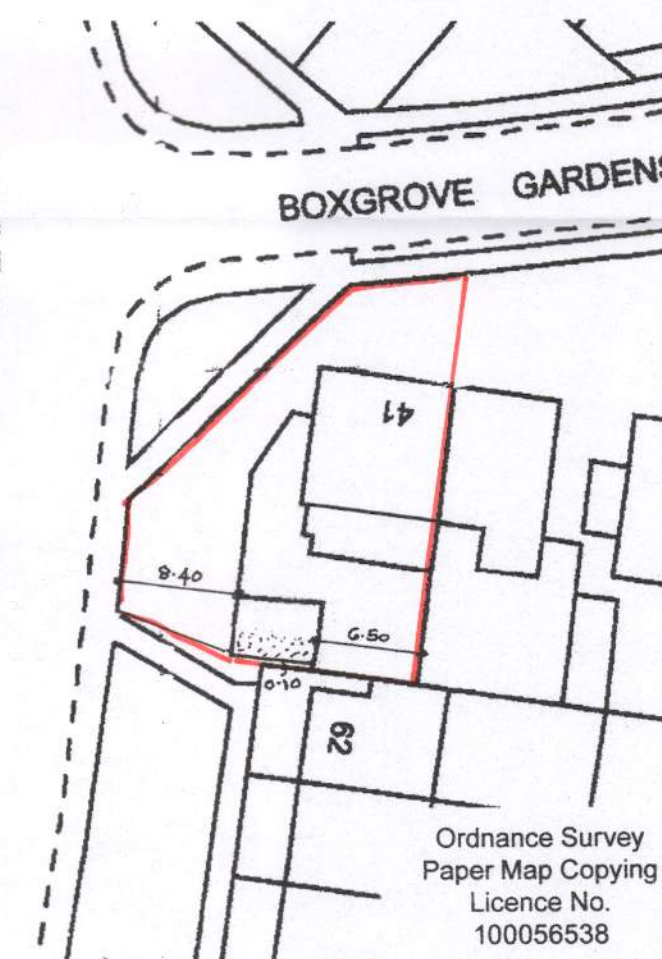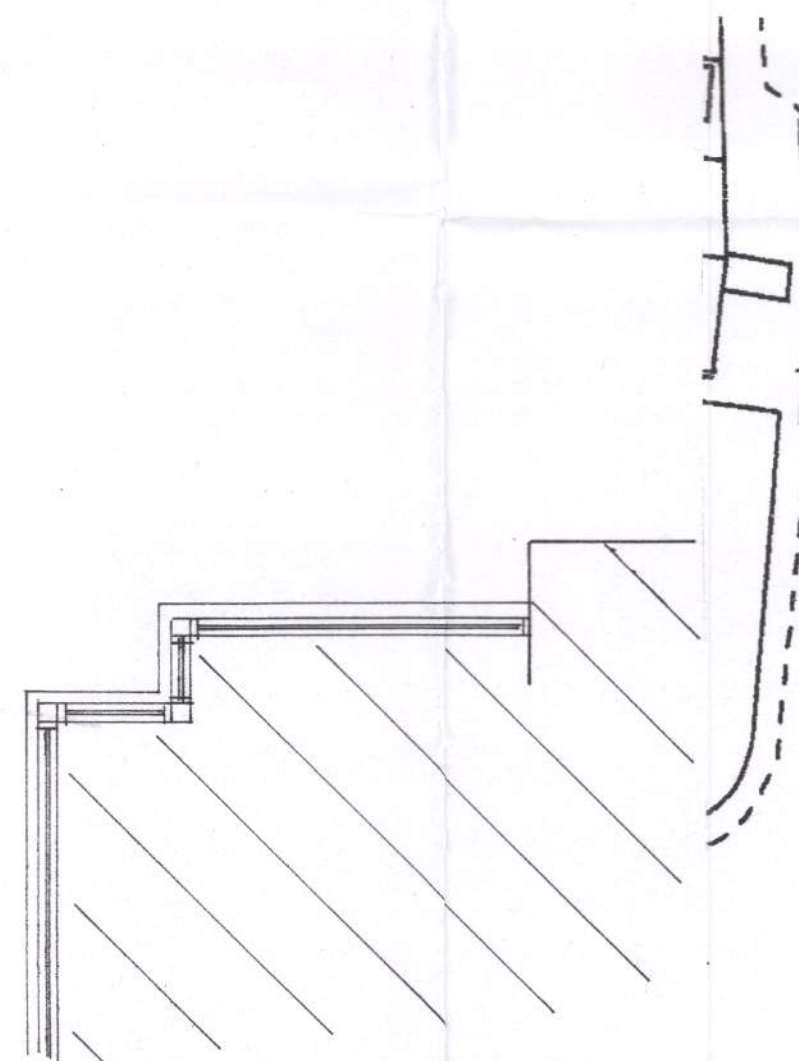

block plan

1 : 500

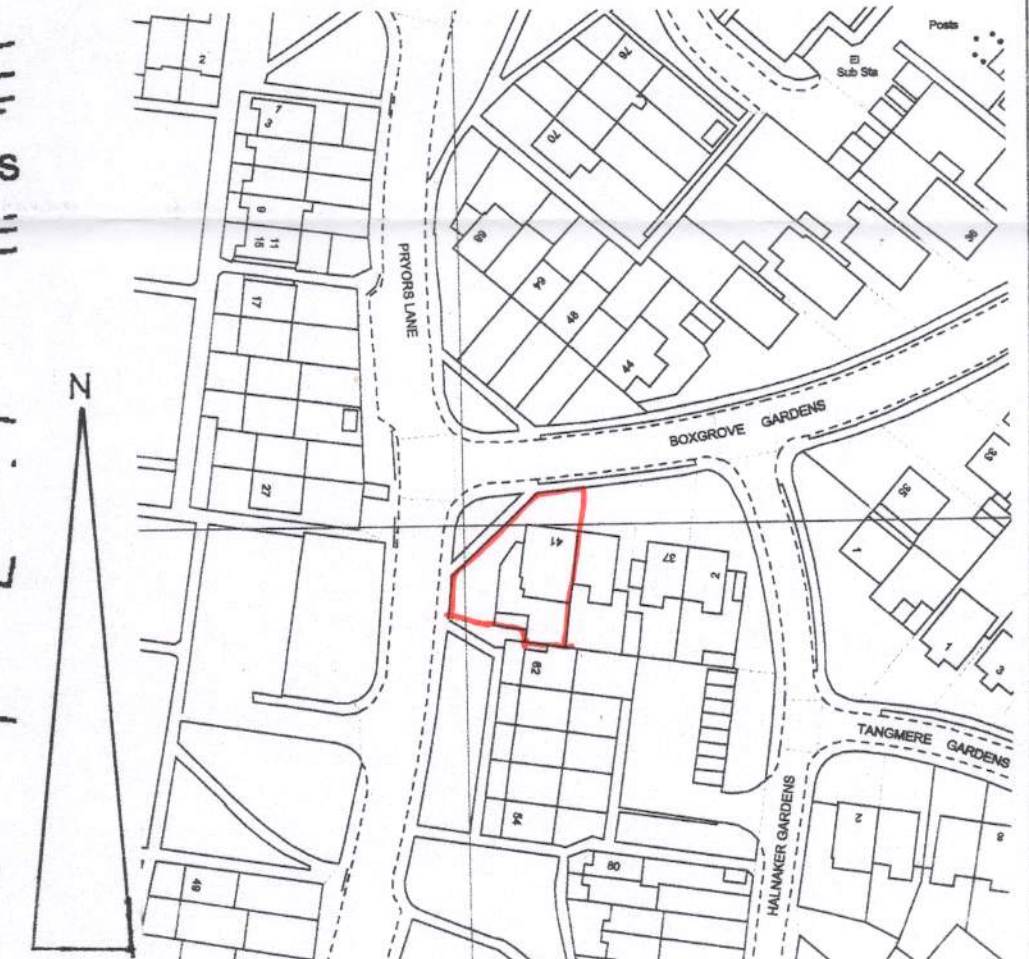

location plan

1 : 1250

sheet 1 of 2

Proposed

PROPOSED EXTENSION TO DETACHED GARAGE AT 41, BOXGROVE GARDENS, ALDWICK
FOR MRS. E. HUCKLE.

Bryan Butcher
Rainbow Cottage
Nyetimber Lane
Bognor Regis PO21 3JX
01243 266871
07973 233442
bryan.butcher@btinternet.com
www.bryanbutcher.com