


EXISTING
Roof

PITCH
Roof

EXISTING

EXISTING

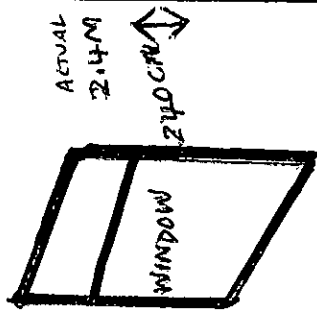

BRICK

47CM

1.05 M
7.5 CM

PROPOSED

BRICK

WINDOW

BRICK

PROPOSED

AW/24/17/HH

WHITEMAN
BNUFFIELD
CLOSE
WEST MEADS
PO21 5RA

LEFT VIEW ARCH