


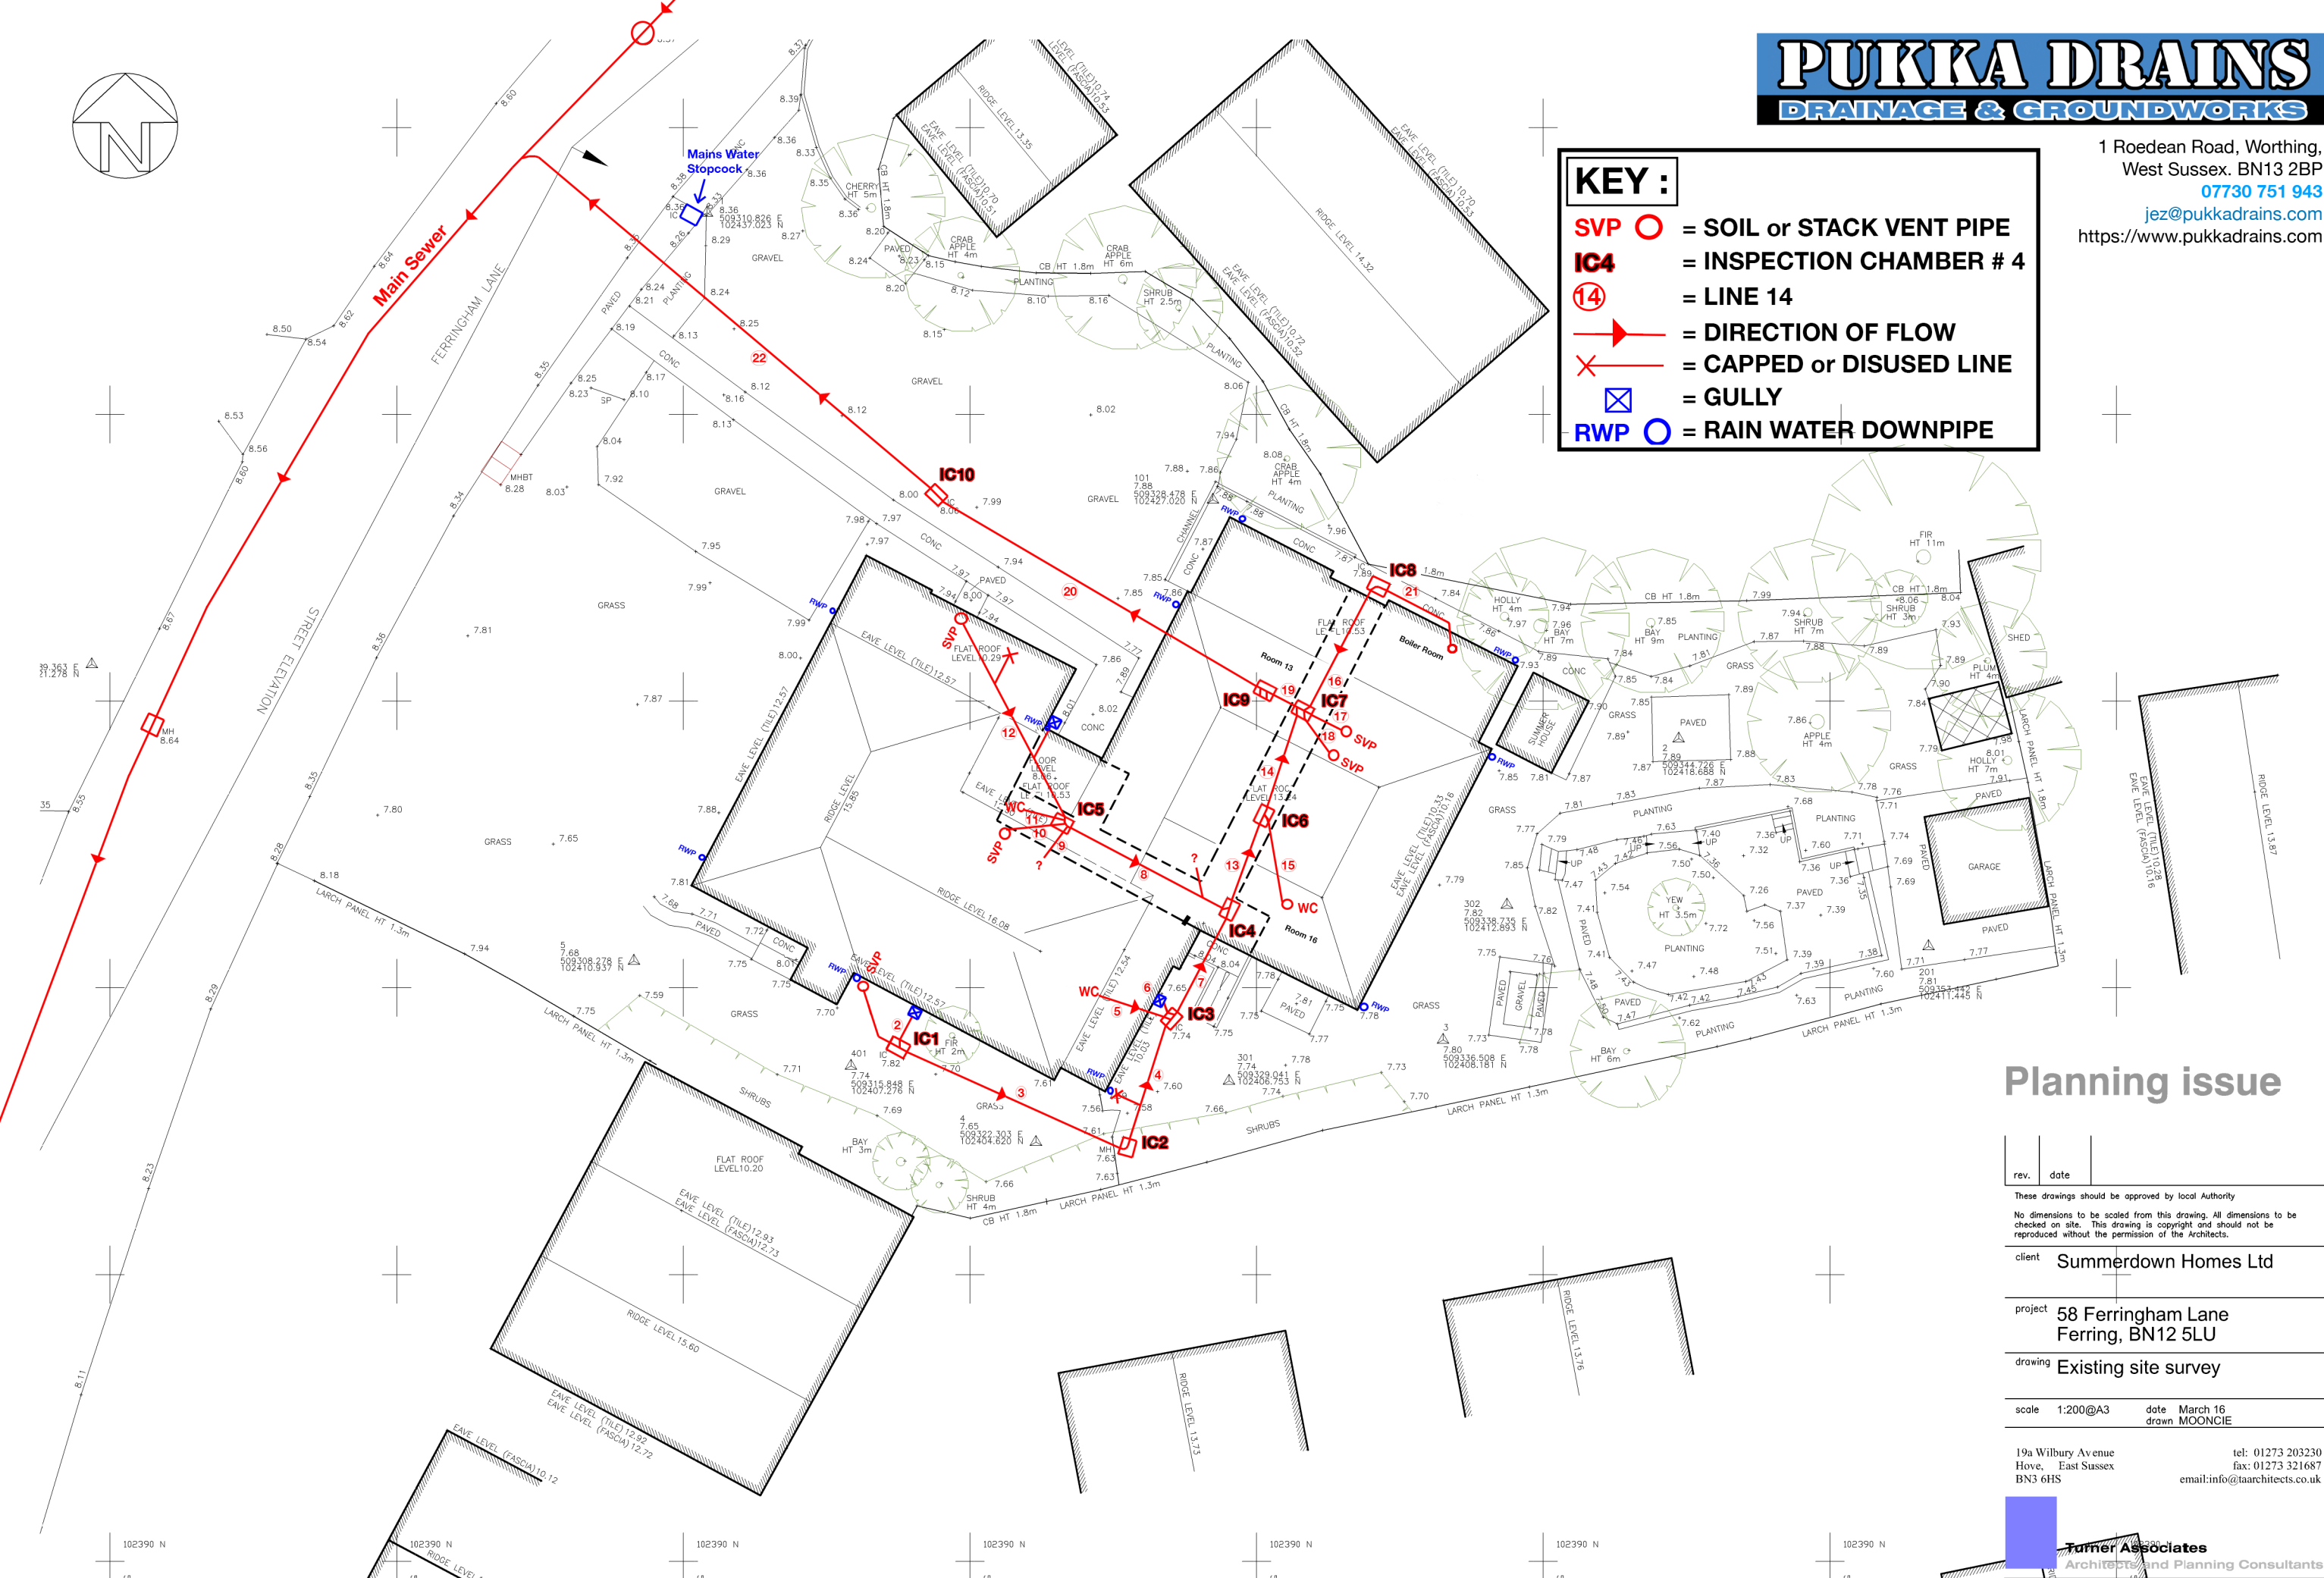

KEY :

- SVP** ○ = SOIL or STACK VENT PIPE
- IC4** = INSPECTION CHAMBER # 4
- 14** = LINE 14
- ➔ = DIRECTION OF FLOW
- ✕ = CAPPED or DISUSED LINE
- ⊠ = GULLY
- RWP** ○ = RAIN WATER DOWNPIPE



Planning issue

rev.	date
These drawings should be approved by local Authority	
No dimensions to be scaled from this drawing. All dimensions to be checked on site. This drawing is copyright and should not be reproduced without the permission of the Architects.	
client	Summerdown Homes Ltd
project	58 Ferringham Lane Ferring, BN12 5LU
drawing	Existing site survey
scale	1:200@A3
date	March 16
drawn	MOONCIE

19a Wilbury Avenue
Hove, East Sussex
BN3 6HS

tel: 01273 203230
fax: 01273 321687
email: info@taarchitects.co.uk

Turner Associates
Architects and Planning Consultants

TA 1078 /02

Existing site survey Scale 1:200 @A3

