



NOTE
THIS DRAWING MAY BE SCALED FOR PLANNING PURPOSES ONLY.
ALL DIMENSIONS TO BE CHECKED ON SITE PRIOR TO COMMENCEMENT OF WORK. ALL DIMENSIONS RELATING TO SUB-CONTRACTORS OR SUPPLIERS WORK MUST BE CHECKED AND AGREED BETWEEN THE GENERAL CONTRACTOR, THE SUB-CONTRACTOR(S) AND / OR SUPPLIER(S). ALL DIMENSIONS ARE IN MILLIMETRES. ALL WORKS OR MATERIALS INDICATED ON THE DRAWING ARE TO BE TO THE LATEST BRITISH STANDARDS AND ARE TO BE CARRIED OUT IN ACCORDANCE WITH THE RELEVANT CODES OF PRACTICE OR RECOGNISED TRADE ASSOCIATION RECOMMENDATIONS AND PUBLICATIONS.
THIS DRAWING TO BE READ IN CONJUNCTION WITH ALL RELEVANT DRAWINGS AND SPECIFICATIONS OF OTHER CONSULTANTS.
ANY DISCREPANCIES TO BE BROUGHT TO THE ATTENTION OF PDK ARCHITECTURE AND SURVEYING . IF IN DOUBT ASK.
© THIS DRAWING IS THE COPYRIGHT OF PDK ARCHITECTURE AND SURVEYING.


APPR DATE STATUS

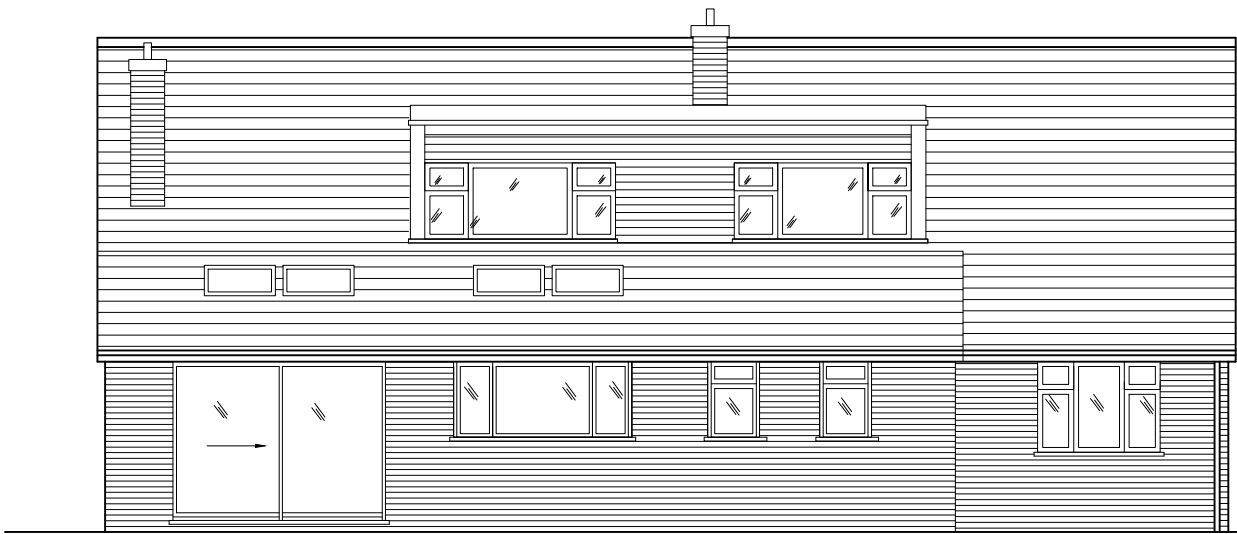

BACK ELEVATION

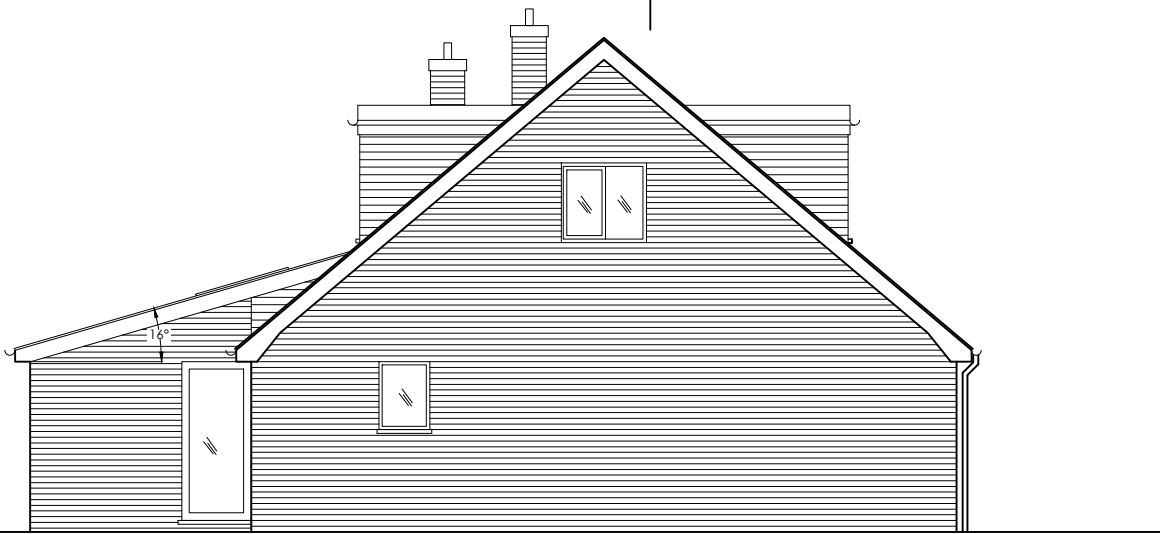

SIDE ELEVATION

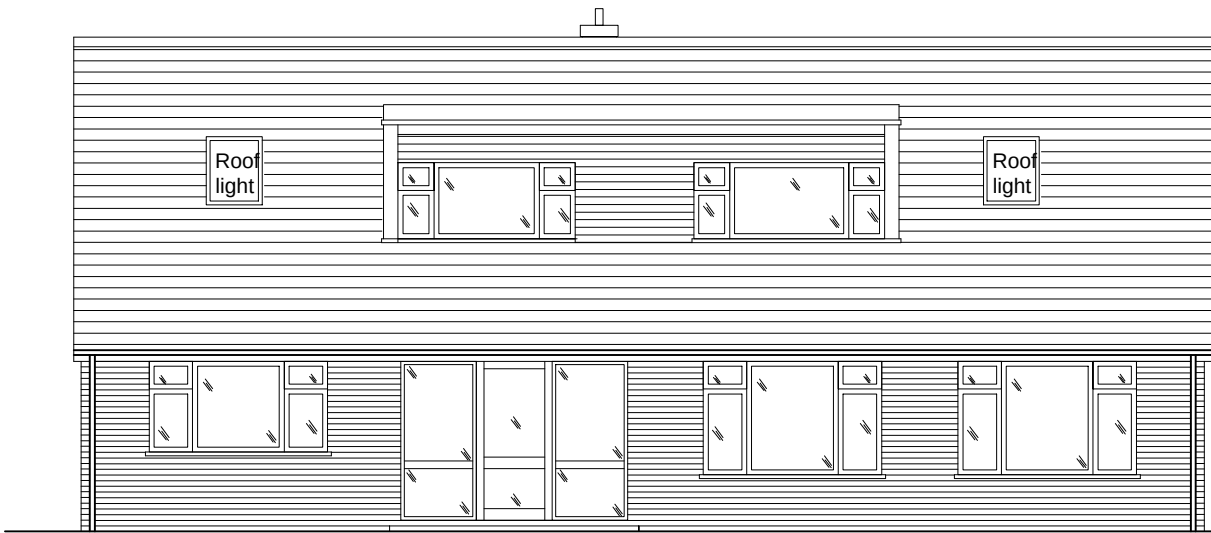


FRONT ELEVATION





SIDE ELEVATION

Materials
Roof :- Redland Regent, Rustic Red tiles.
Felt flat roof.
Walls :- Face brickwork.
Dormer Cladding :- Light Grey Cedral cladding
Windows :- White PVC double glazed.
Doors :- PVC double glazed.
Fascia and Soffit :- White plastic.
Gutter :- Black plastic.

1:100 @ A3

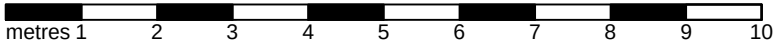

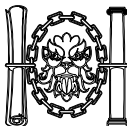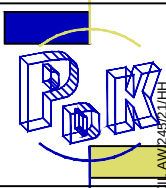-							
REV		DATE		AMENDMENT		BY	
PROJECT				 Chartered Institute of Architectural Technologists Registered Practice			
9 TITHE BARN CLOSE ALDWICK PO21 4EY							
DRAWING				 AM2-432/JHH			
EXISTING ELEVATIONS							
Date	June 2021		Drawn By		PJC		
Scale	1: 100 @A3		Iss. App. By		DKC		
Drawing No	002		File Location		0420		
				PDK Architecture and Surveying			

29 Breach Avenue,
Southbourne,
Emsworth,
Hampshire. PO10 8NB
T: 01243 697164
M: 07879471666
www.pdkconsulting.co.uk

ARUN DISTRICT COUNCIL