
NO. AW 247/11
RECEIVED 24.11.11.

EXISTING NORTH ELEVATION

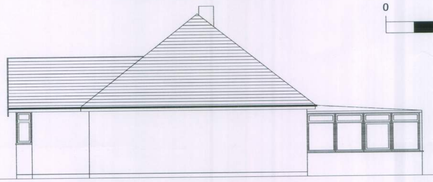


EXISTING WEST ELEVATION



Scale comparator at 1:100 on A1

EXISTING EAST ELEVATION

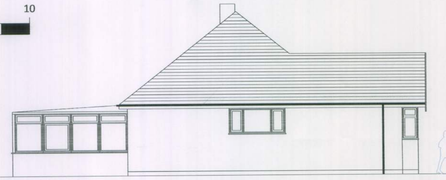


EXISTING SOUTH ELEVATION







PROPOSED NORTH ELEVATION

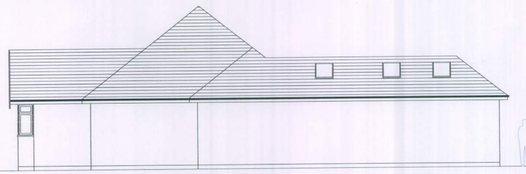

PROPOSED WEST ELEVATION

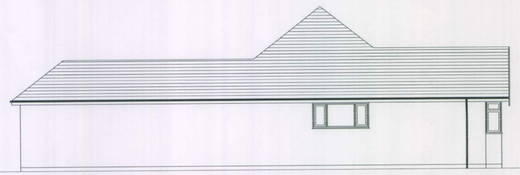


PROPOSED EAST ELEVATION

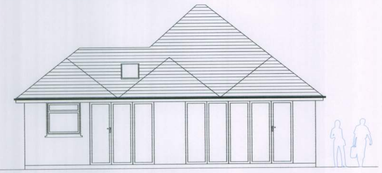


PROPOSED SOUTH ELEVATION


Existing Floor Plan

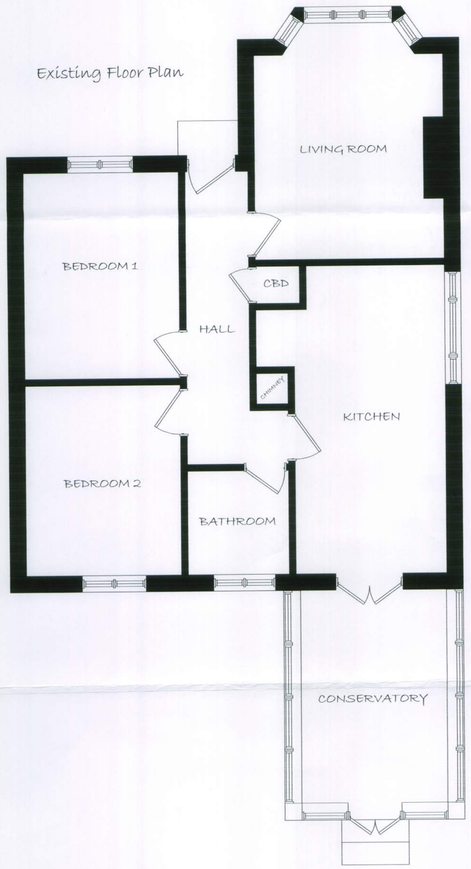


Proposed Floor Plan

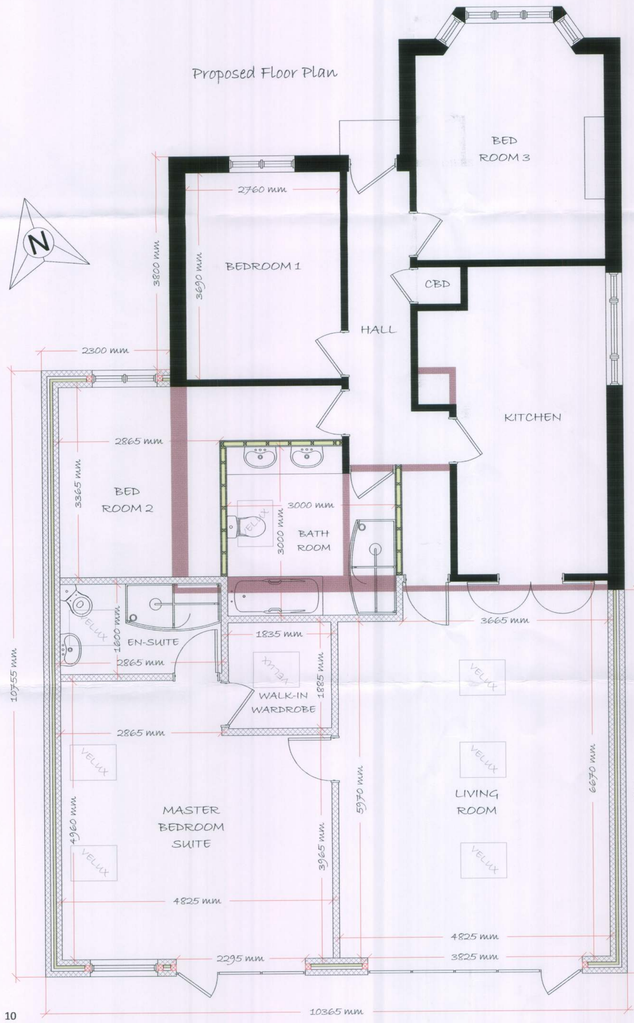

EXISTING ROOF PLAN

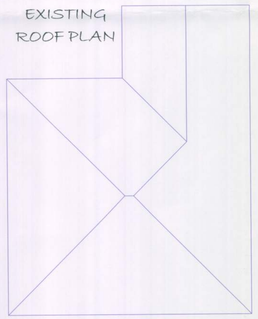


PROPOSED ROOF PLAN (Additions in Magenta)

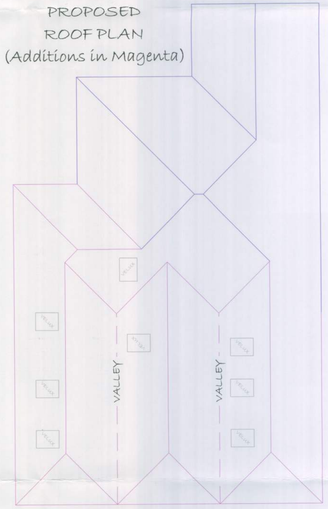



LOCATION PLAN 1:1250

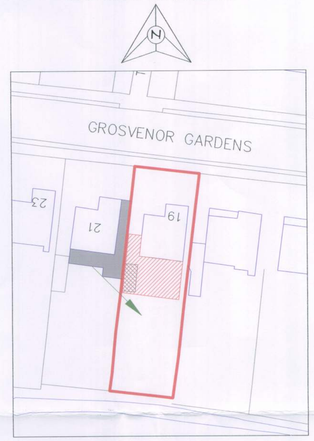

SITE PLAN 1:500
(proposed extensions in red hatching;
existing garage to be demolished in grey hatching)

Note that non-standard lean-to at side and rear of No 21 is shown in grey block. A notional 45 degree angle line is shown in green.

WALL KEY

- Existing wall.
- Existing wall removed.
- New block wall.
- Cavity insulation.
- New sound proof stud wall.

COPYRIGHT NOTICE
This document and the drawings upon it are copyright and may not be copied, photographed, altered or traced without the express written permission of the copyright owner, HOME PLAN-IT, 6 Market Close, Barnham, West Sussex PO22 0LH.

SCALE FROM THESE DRAWINGS FOR PLANNING PURPOSES ONLY; ALL MEASUREMENTS TO BE CHECKED ON SITE FOR CONSTRUCTION PURPOSES

PROJECT
Ground floor side and rear extensions

SHEET TITLE
Existing and proposed elevations

HOME PLAN-IT Ltd
6, Market Close, Barnham, West Sussex PO22 0LH
Tel: 01243 552762 Fax: 01243 554674
e-mail: mail@homeplanit.co.uk Web: http://www.homeplanit.co.uk

CLIENT
Mr B Hauxwell
19, Grosvenor Gardens
Bognor Regis
PO21 3EY

SITE ADDRESS
19, Grosvenor Gardens
Bognor Regis
PO21 3EY

SIZE	EDITION	SHEET	REV
A1	3	1	

0 5 10
Scale comparator at 1:50 on A1

ARUN DISTRICT COUNCIL AW/247/11/