


NOTES:

Dimensions to be checked on site before placing material orders or commencing work.
Any discrepancies shall be reported immediately.


Do not scale from these drawings except for planning purposes.
Use figured dimensions only.

Where applicable this drawing is to be read in conjunction with other consultants' drawings.


This drawing is the copyright of hda projects ltd.

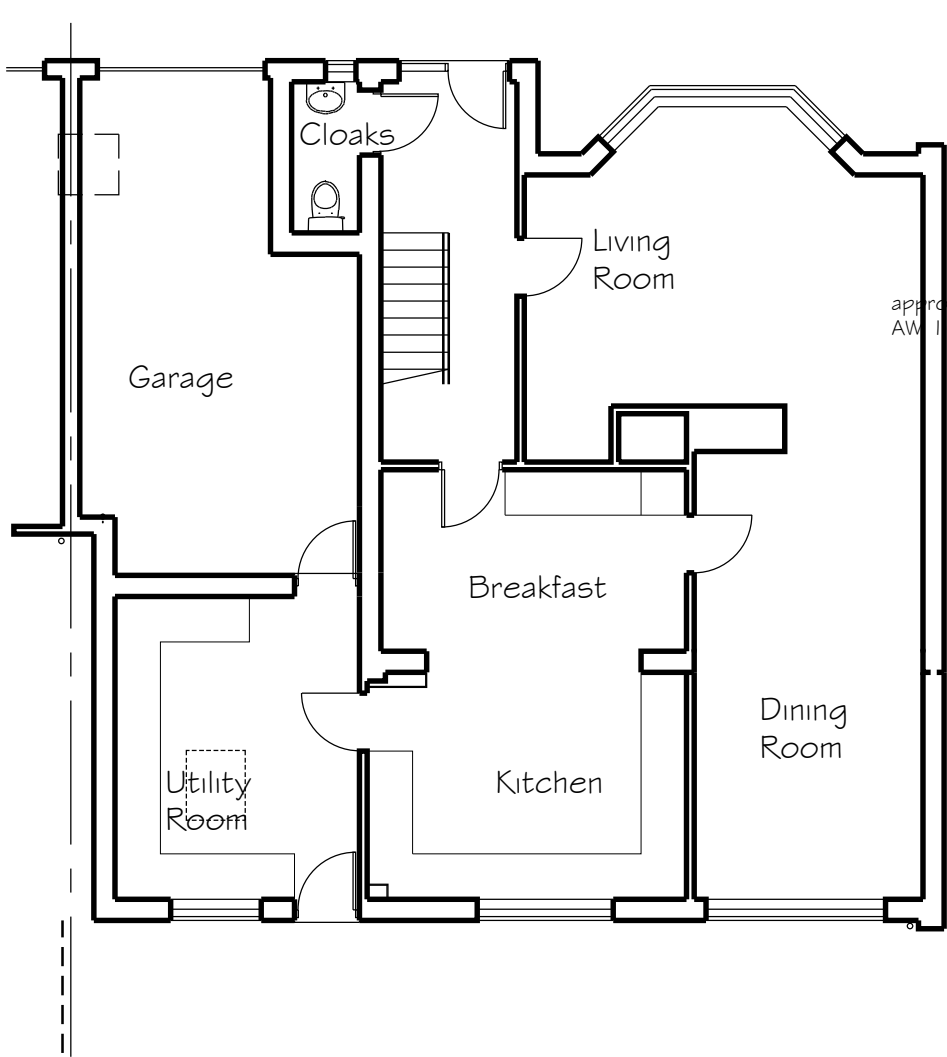

Ground Floor Plan
no change

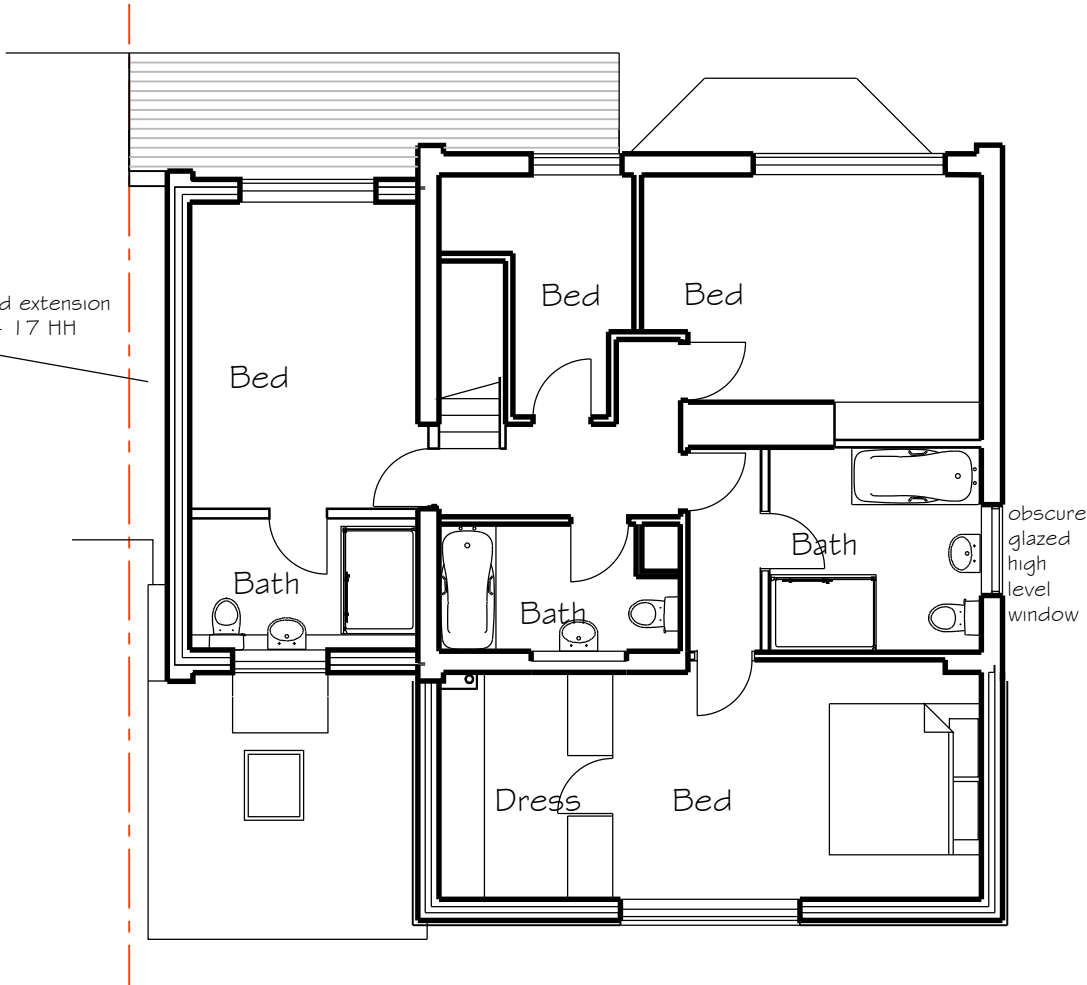

First Floor Plan

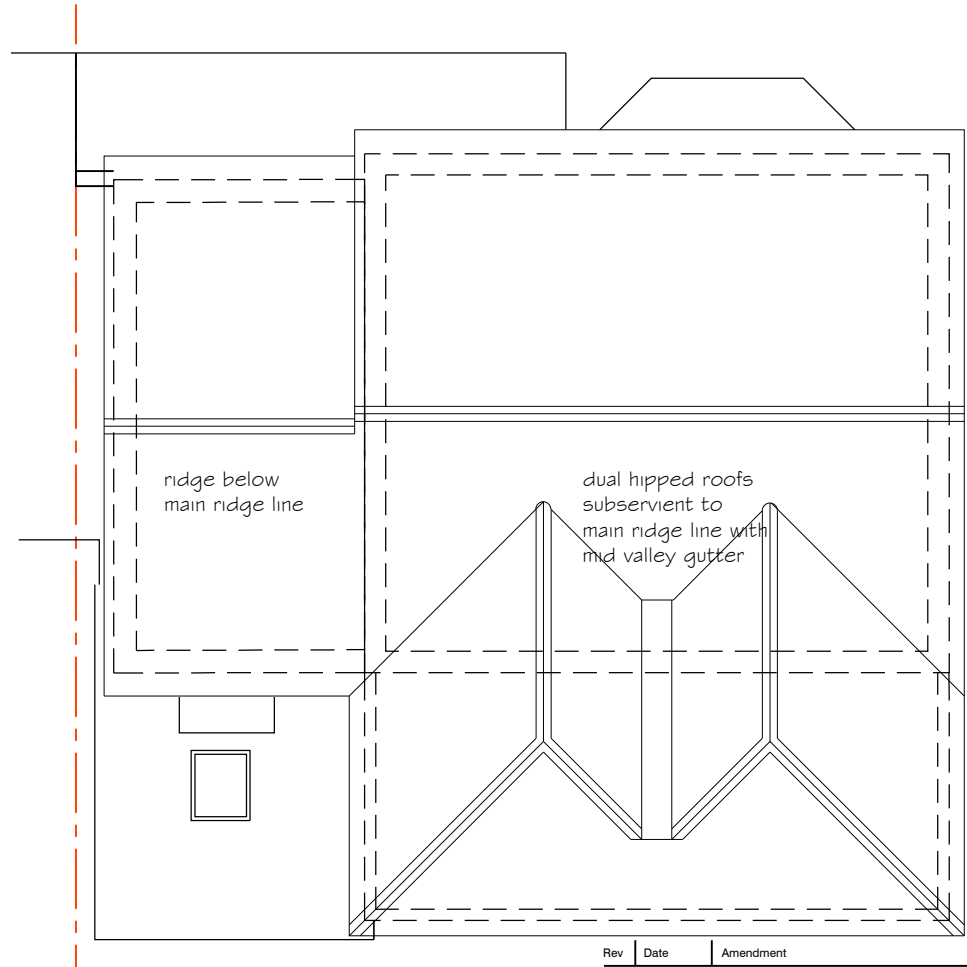

Roof Plan

Rev	Date	Amendment
-----	------	-----------

hda projects

St Johns House - St Johns Street
Chichester - West Sussex - PO19 1UU

Tel: 07881287017
e-mail: hda.projects@talktalk.net

For
Mr+Mrs J Latham

Project
12 Blondell Drive
Bognor Regis
West Sussex
PO21 4BQ

Title
Plans as Proposed
First Floor Rear Extension

Date	Drawn	Scale	Checked
July 2019	wm	1 : 100 @ A3	
Job Number	Prefix	Drawing Number	Revision
1937	P	04	