


PROPOSED GARAGE

SCALE
1:50

0 1m


100MM

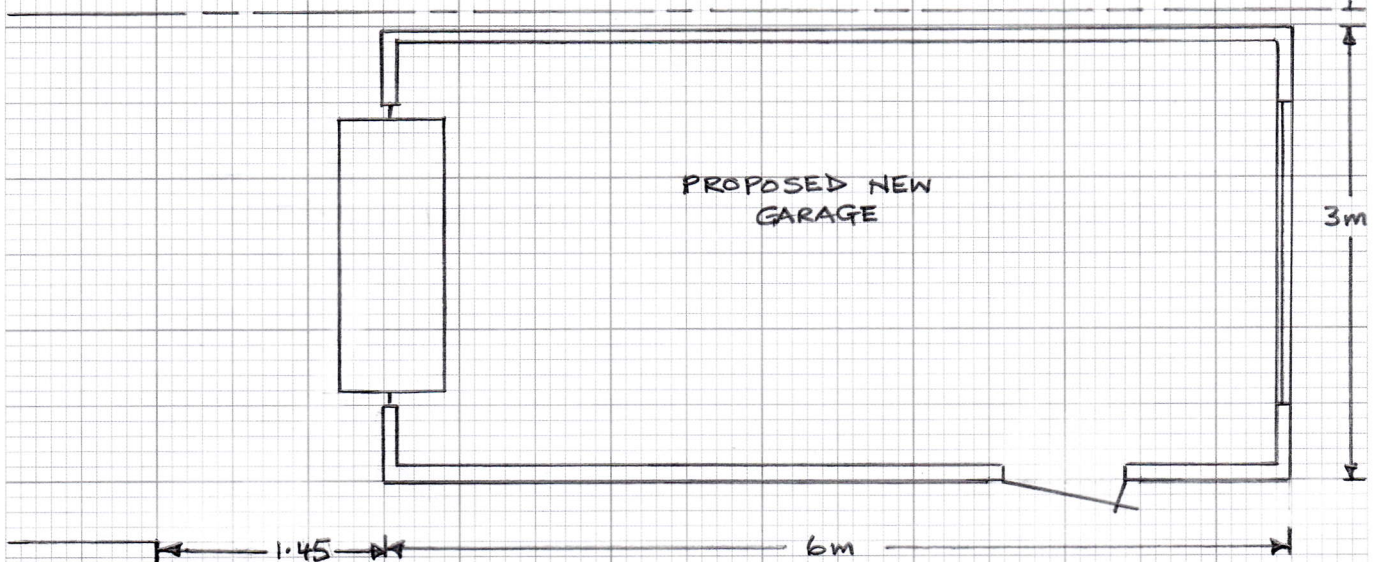


PROPOSED NEW
GARAGE

GROUND FLOOR PLAN


KITCHEN

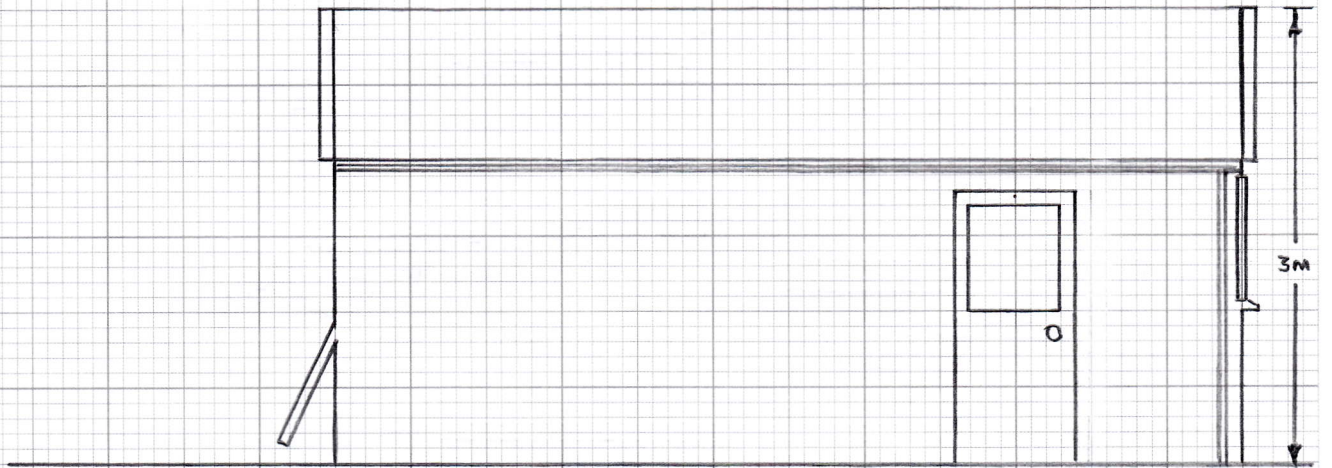

SIDE ELEVATION (SOUTH - WEST)

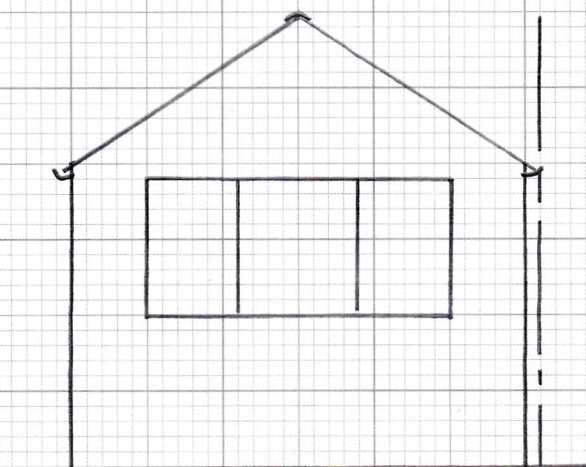

REAR ELEVATION

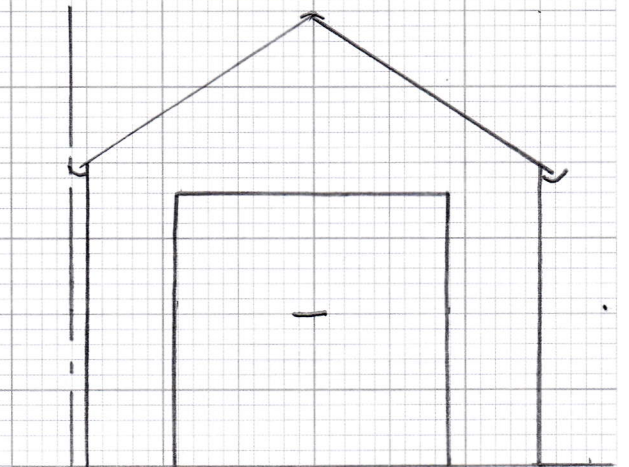

FRONT ELEVATION