


PROPOSED GARAGE - SIDE ELEVATION

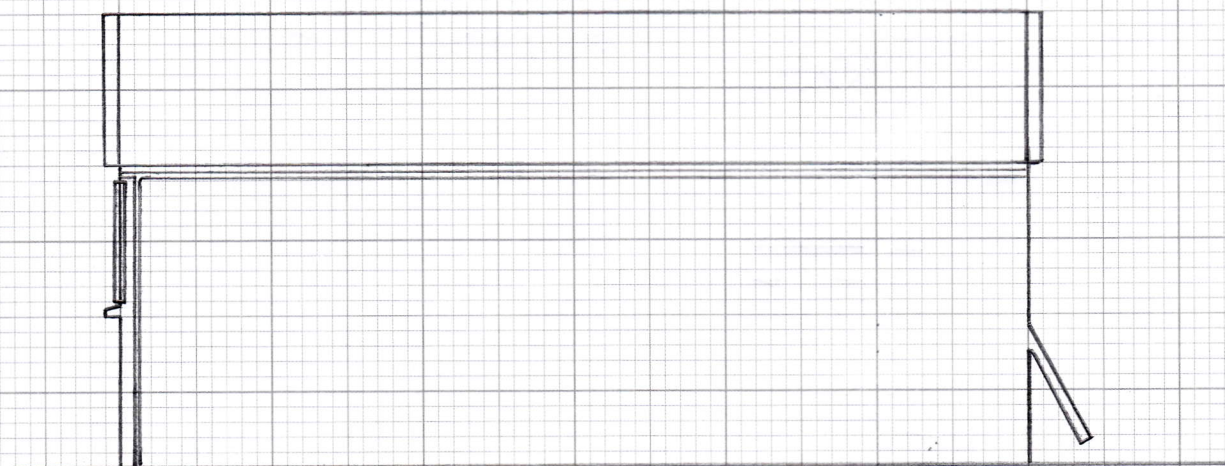

SIDE ELEVATION (NORTH - EAST)

0 1m
SCALE 1:50