




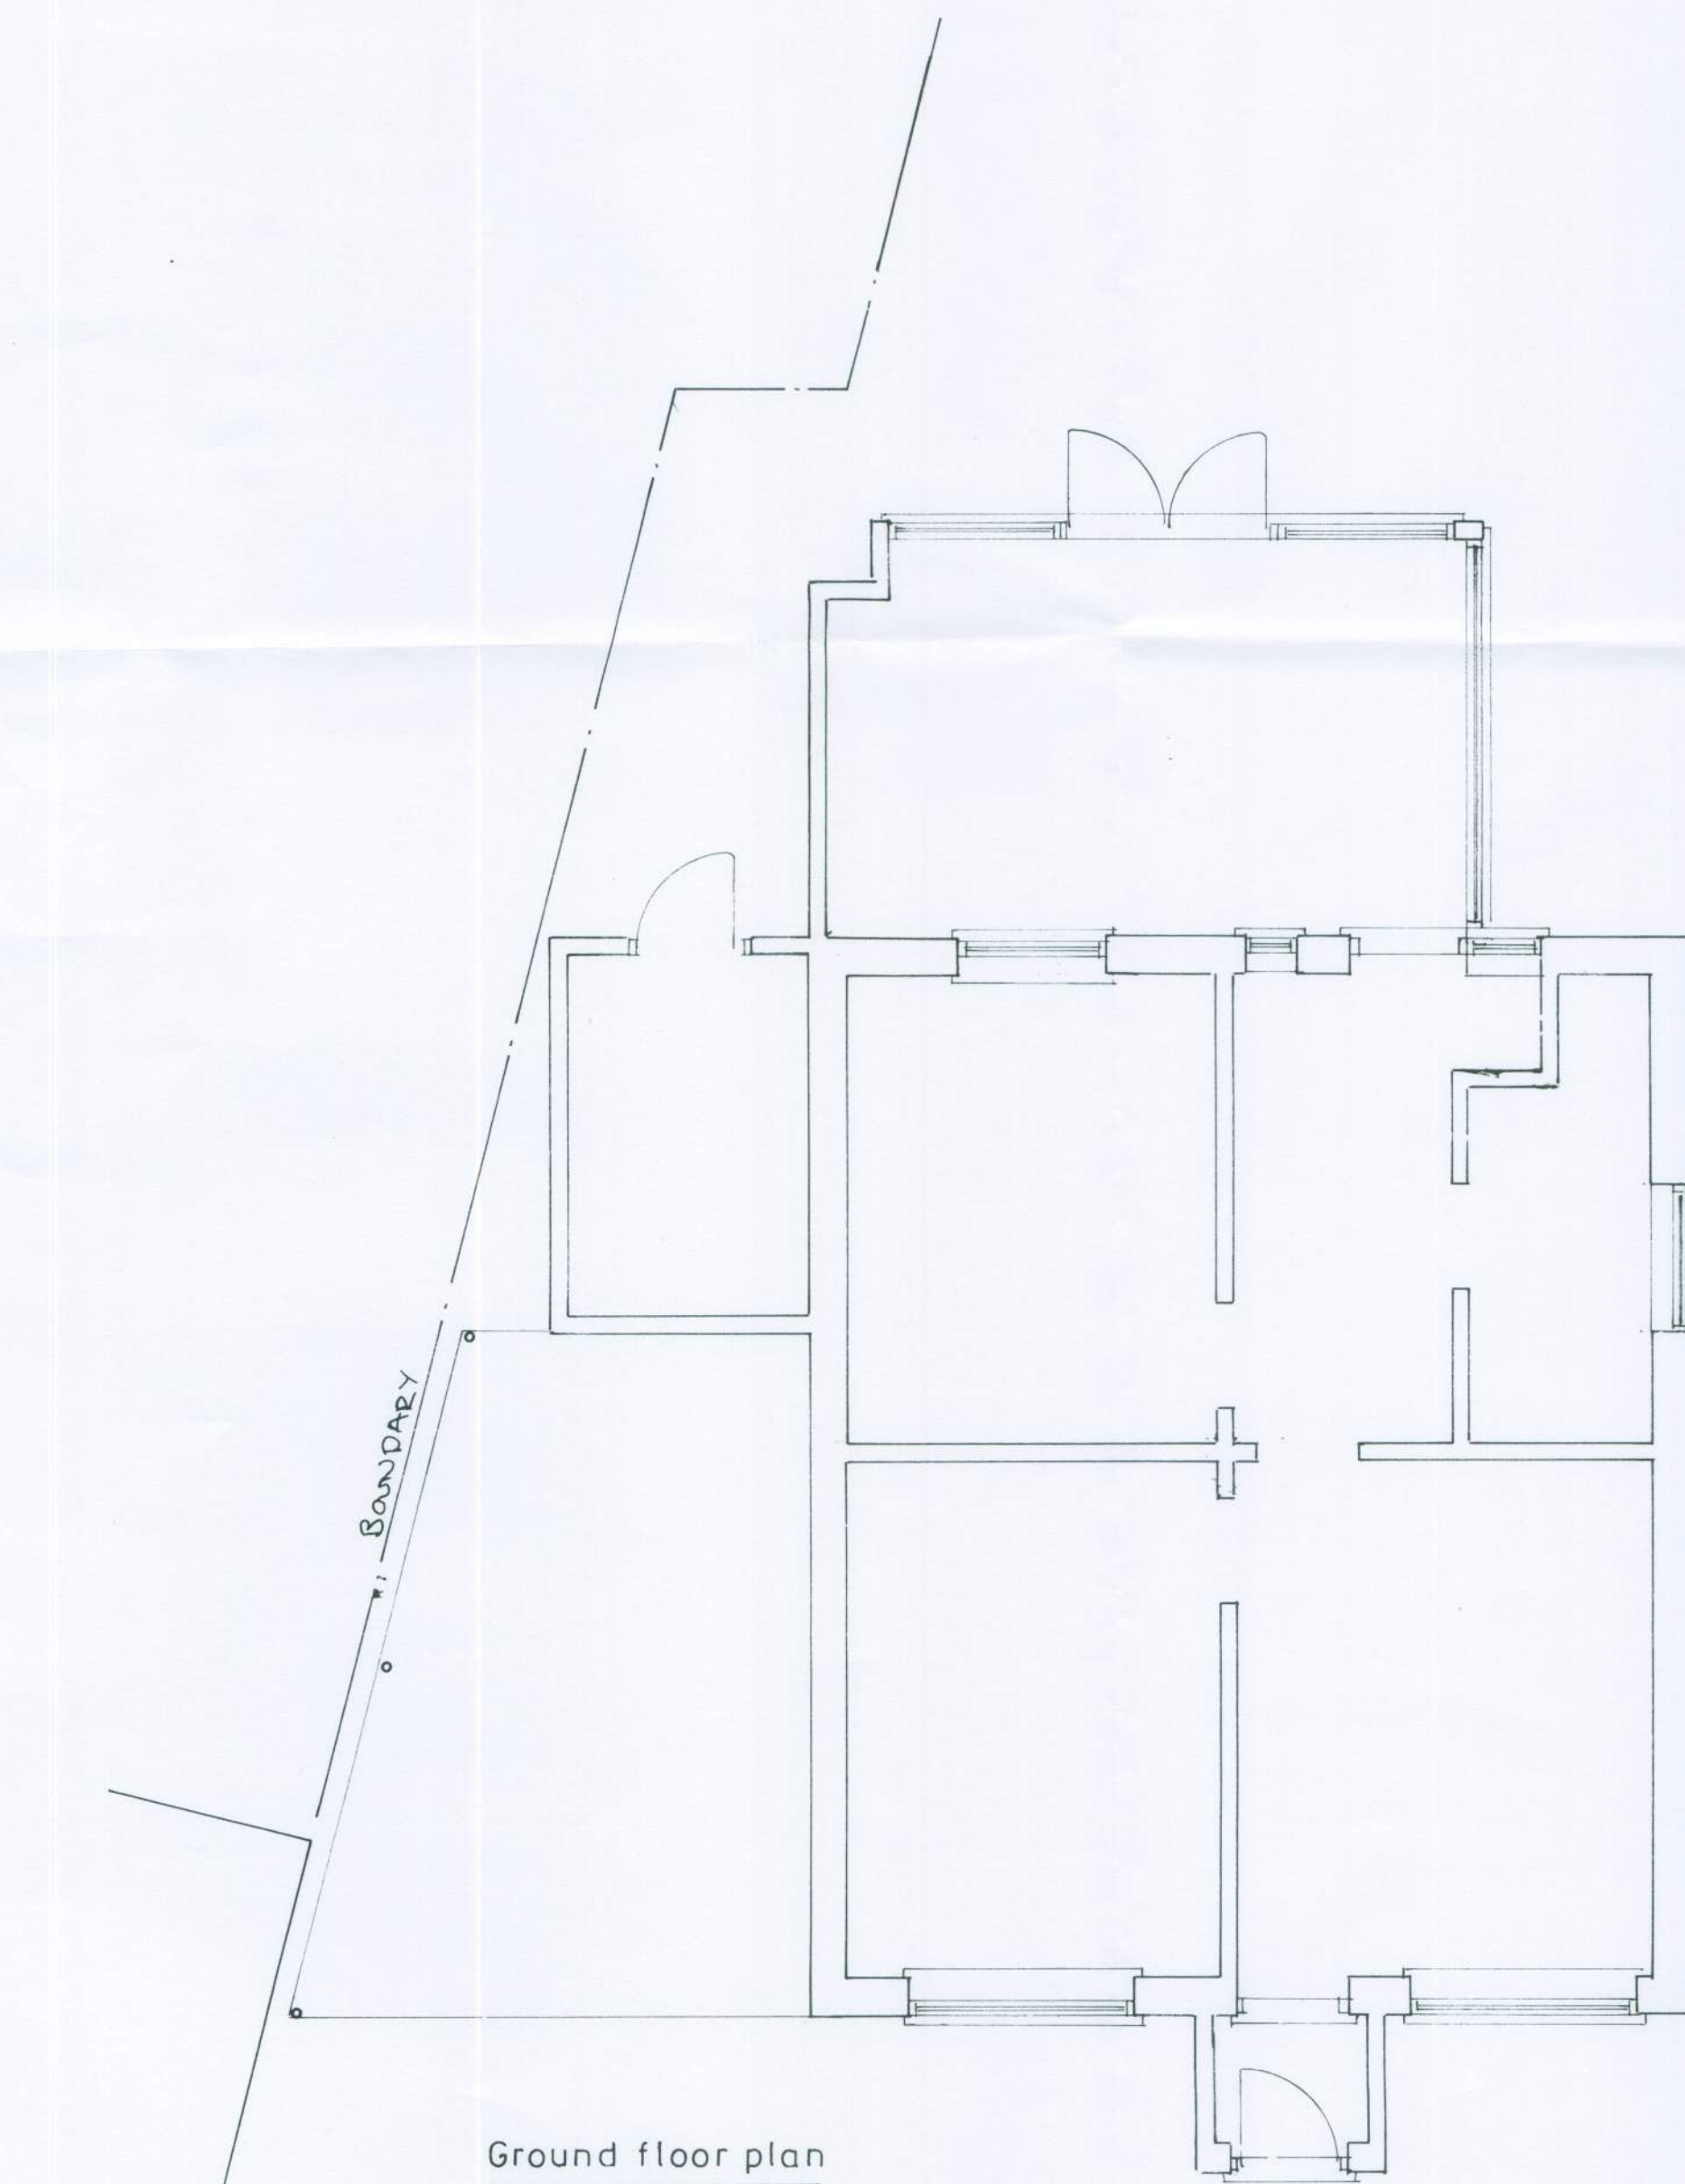


Ground floor plan
1 : 50

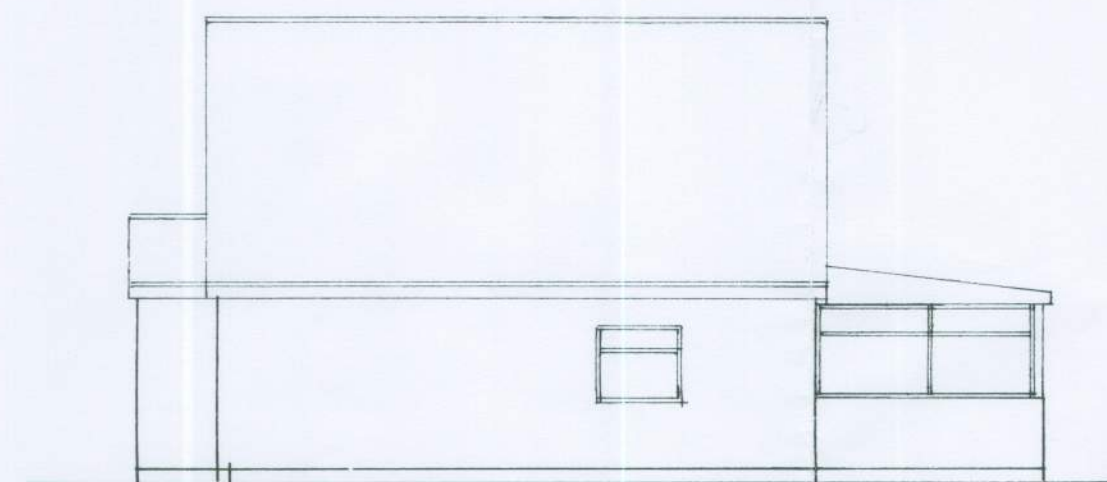


west [no 62]

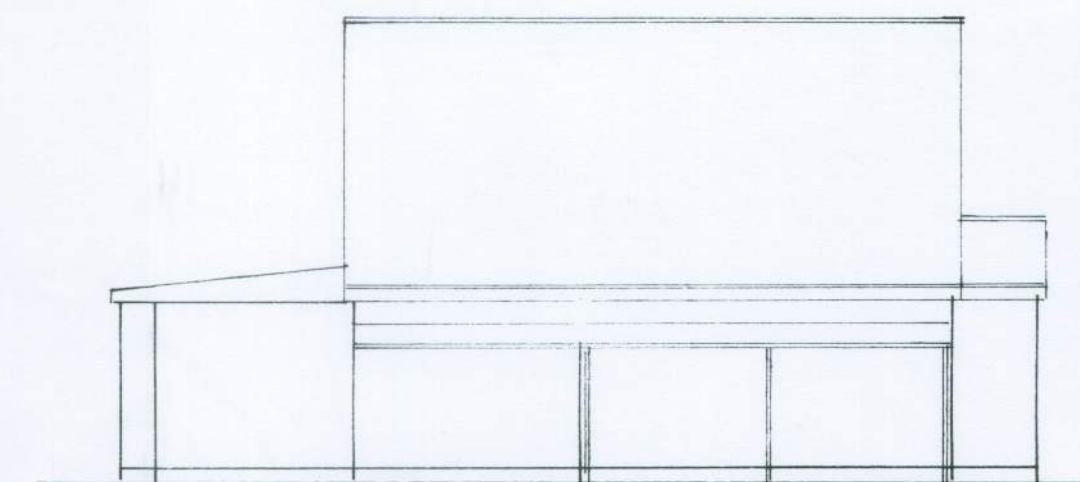


east [no 66]

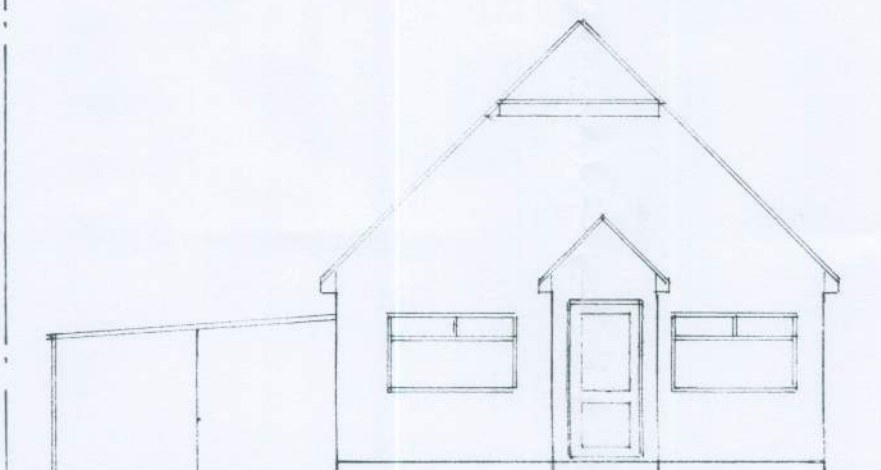


north
1 : 100

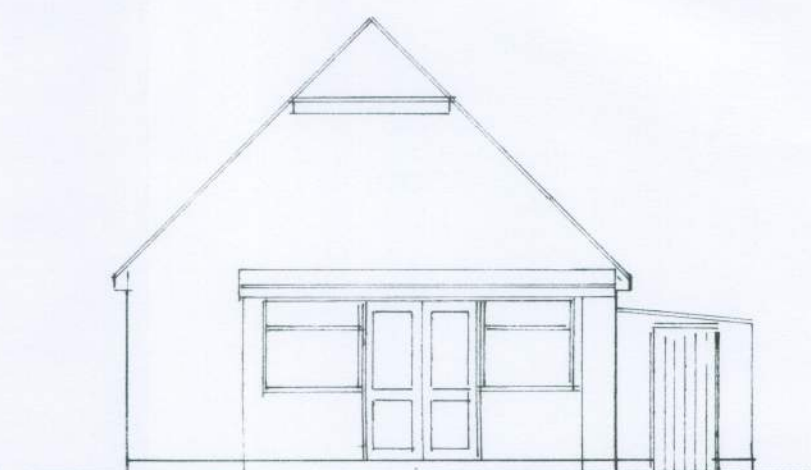

south

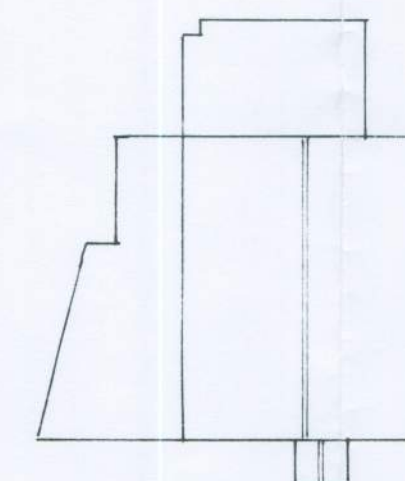

roof plan
1 : 200

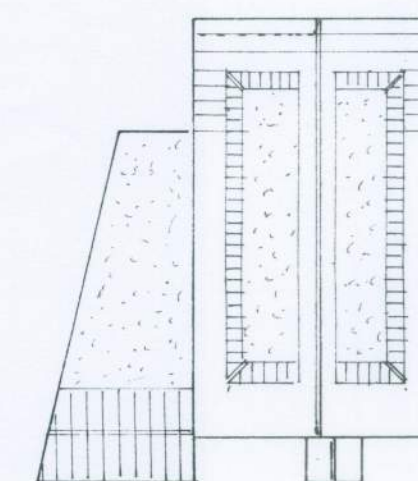

proposed roof plan

sheet 3 of 3

PROPOSED LOFT CONVERSION AND SINGLE STOREY EXTENSION AT 64, LINCOLN AVE., ROSE GREEN
FOR MR. M. SHADDICK.

Bryan Butcher
Rainbow Cottage
Nyetimber Lane
Bognor Regis PO21 3JX
01243 266871
07973 233442
bryan.butcher@btinternet.com
www.bryanbutcher.com