



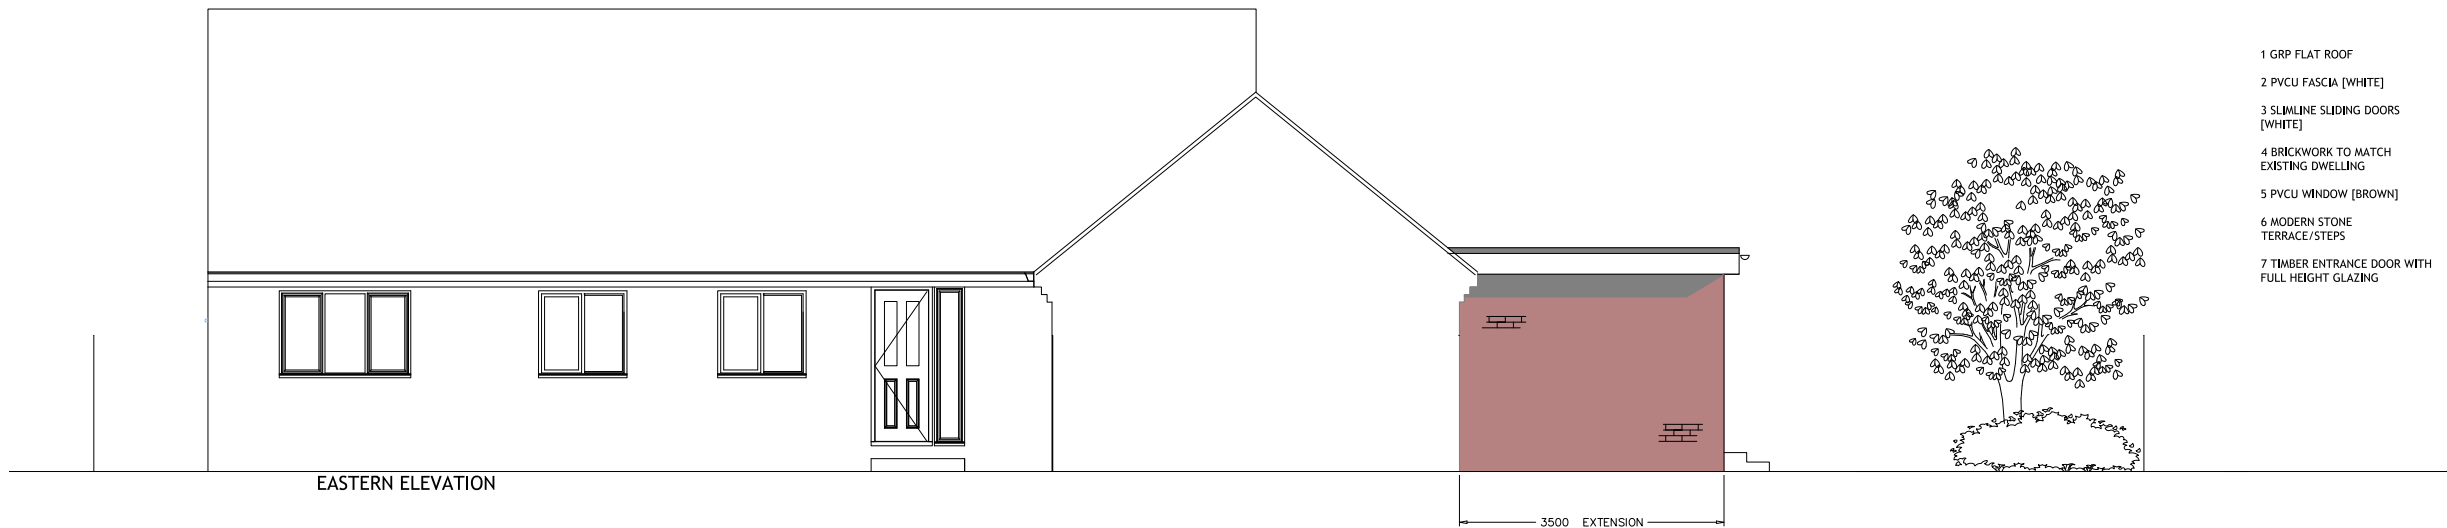

EASTERN ELEVATION

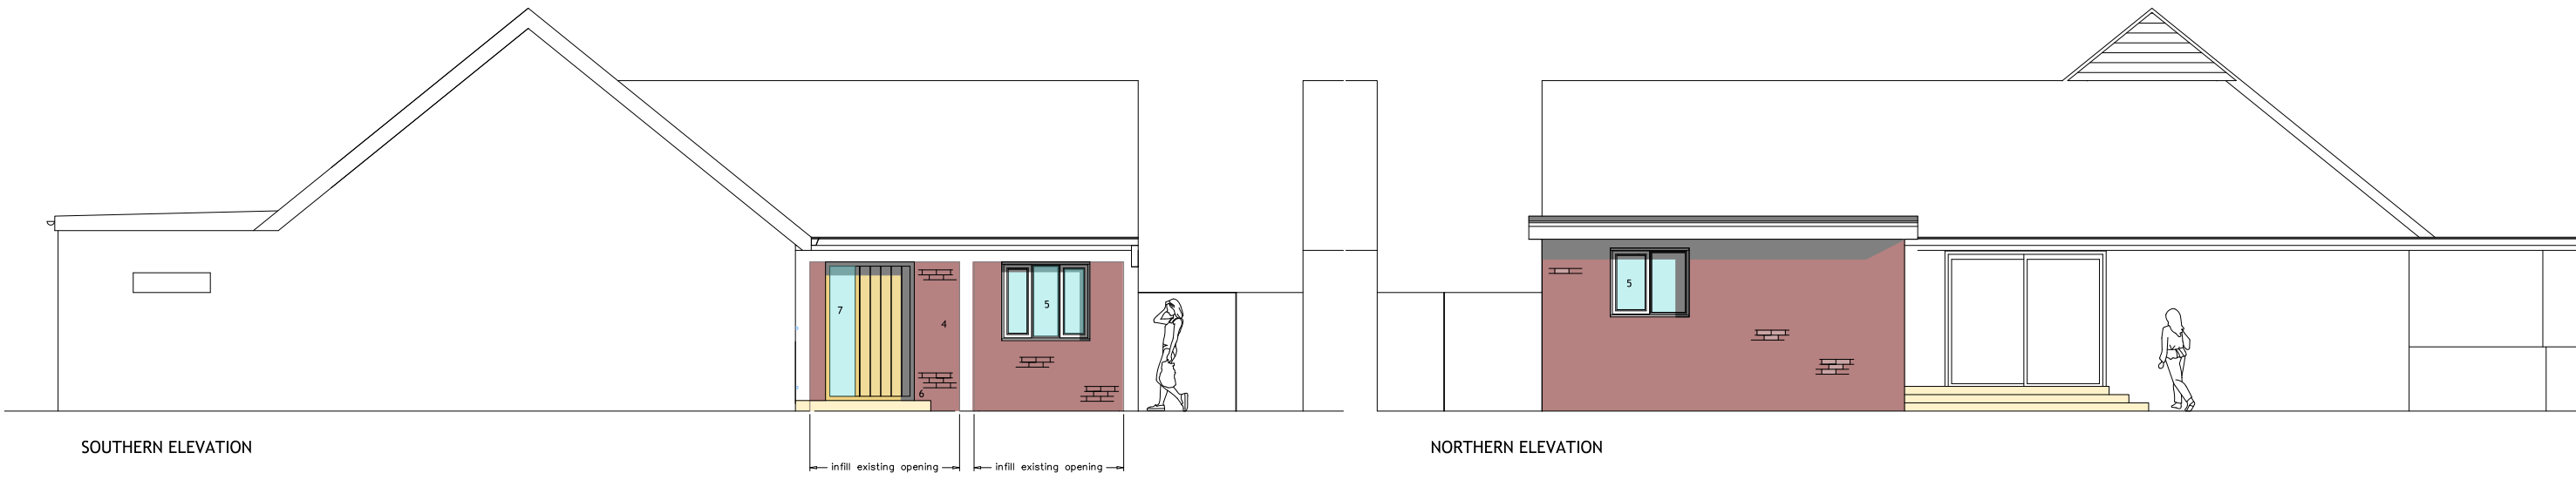

SOUTHERN ELEVATION

NORTHERN ELEVATION



WESTERN ELEVATION