



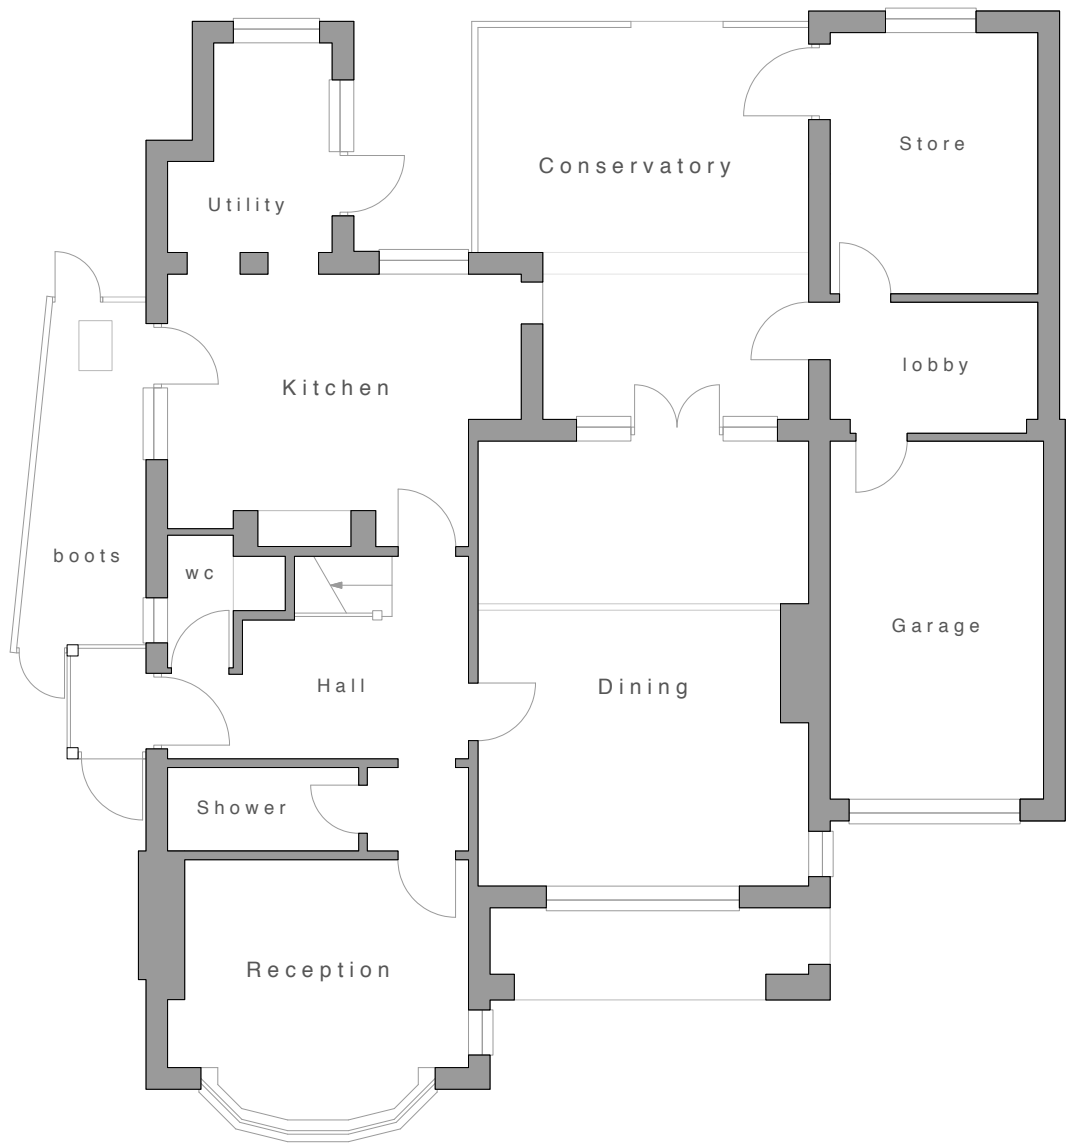

Existing Ground Floor Plan at 1:100 scale

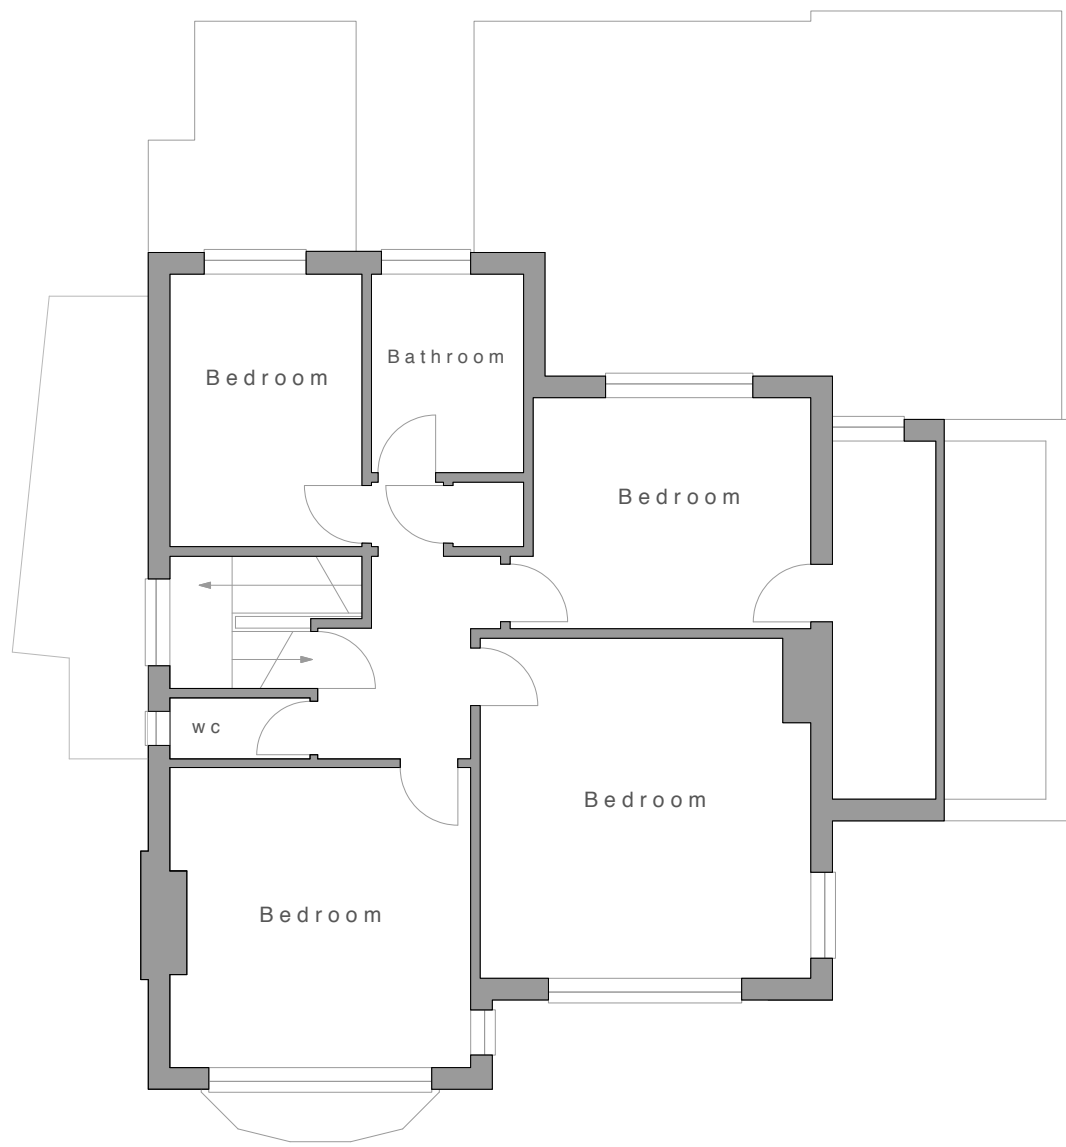

Existing First Floor Plan at 1:100 scale

CLIENT	Mrs B Woodland	DRAWING	001 Existing Floor Plans	
SITE	14 Princess Avenue, Aldwick	DATE	10 09 20	AUTHOR AH
PROJECT	Proposed Conversion to Flats	SCALE	1: 100 @ A3	STATUS PL

CORINTHIAN ARCHITECTURAL DESIGN

Main Road, Fishbourne, West Sussex. PO18 8BD

01243 576 078 > contact@corinthianan.co.uk > www.corinthianad.co.uk