




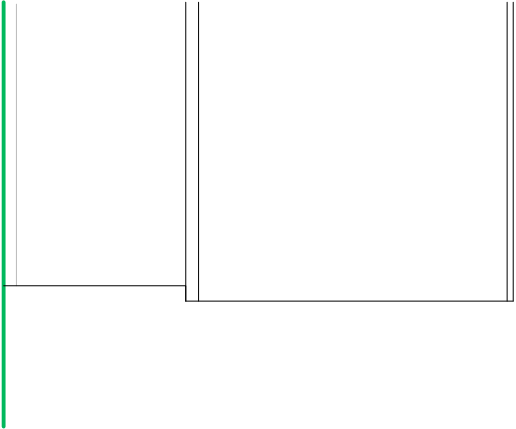

SIDE ELEVATION

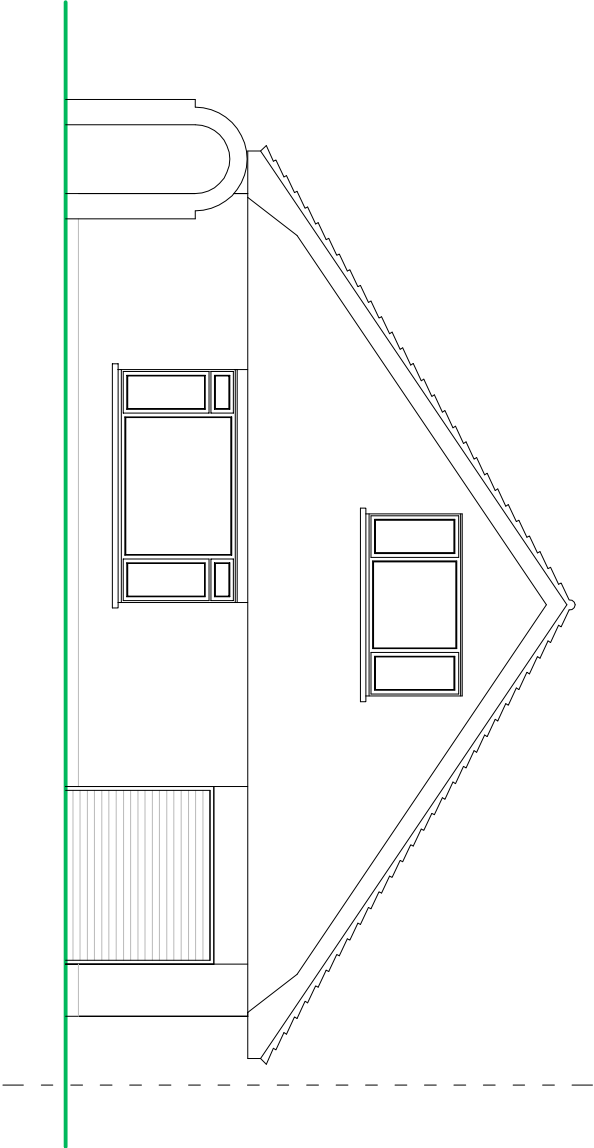

FRONT ELEVATION

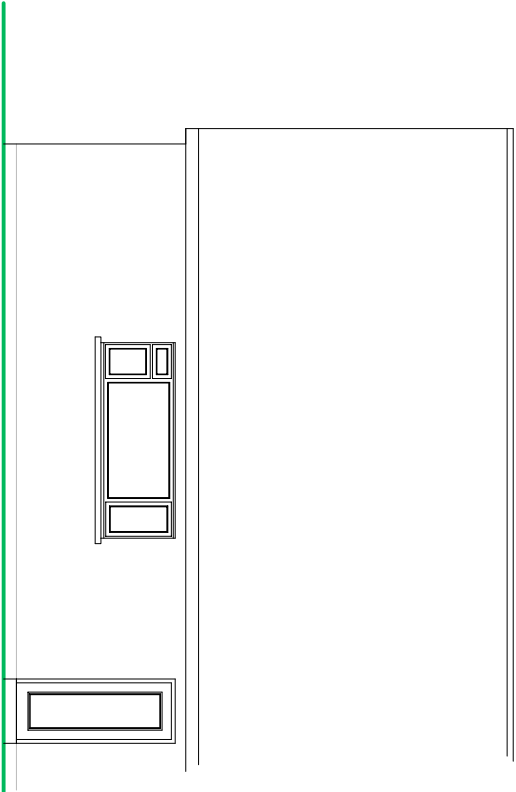

SIDE ELEVATION

EXISTING ELEVATIONS


NOTES

ROOF - Interlocking tiles to pitched roof.

WALLS - Face brickwork to detail to external walls.

WINDOWS/DOORS - White framed PVC double glazed units and metal 'up and over' door.

SCALE

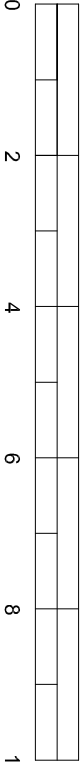

METRES

SUSSEX BUILDING CONSULTANCY LIMITED 9 REGIS AVENUE, ALDWICK, BOGNOR REGIS. SCALE - 1/100 REV - DATE - 10/09/2010	SBCL 3 MORTCHOTE ROAD BOGNOR REGIS PO21 3LZ TEL/FAX - (01243) 861379
---	---