



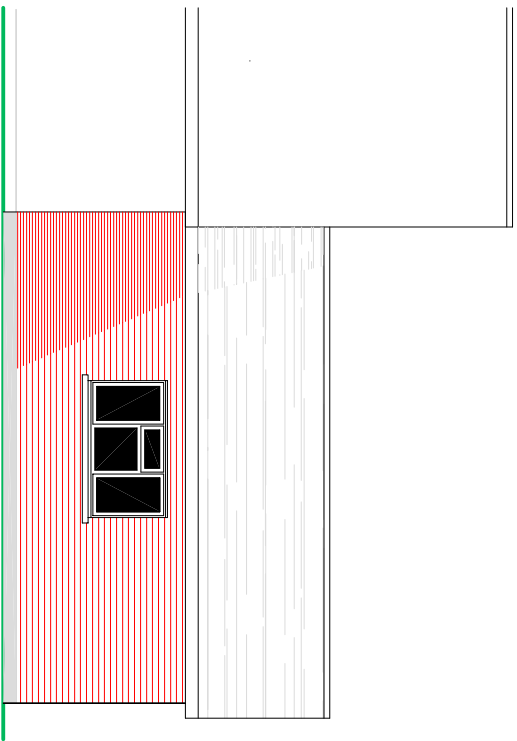

SIDE ELEVATION

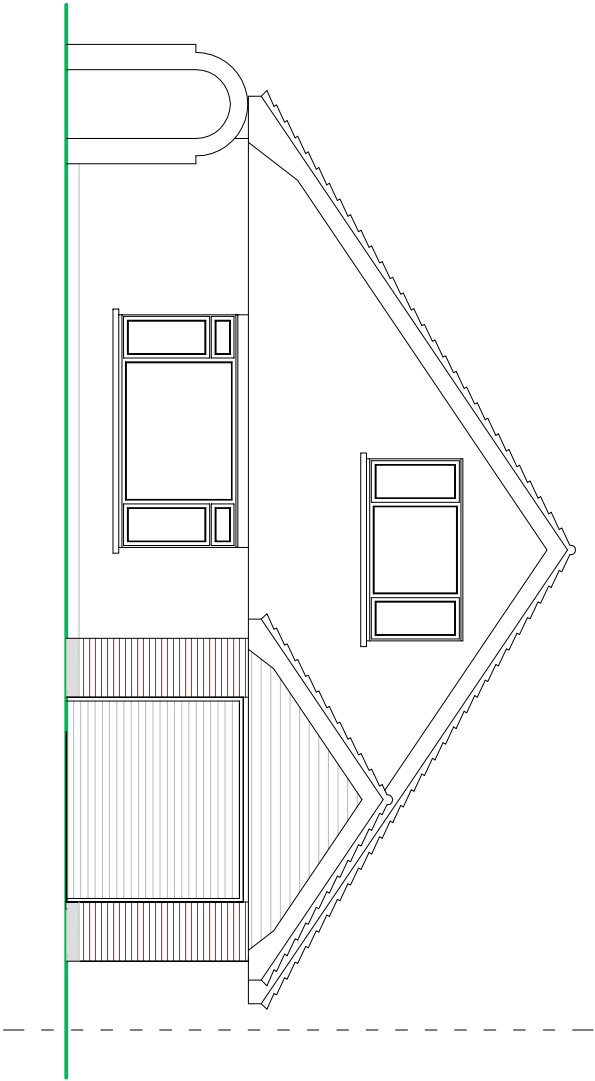

FRONT ELEVATION



SIDE ELEVATION

PROPOSED ELEVATIONS



NOTES

ROOF - Interlocking tiles to pitched roof to match existing.

WALLS - Face brickwork to detail to external walls to match existing with tile hanging to gable wall.

WINDOWS/DOORS - White framed PVC double glazed units and metal 'up and over' door.

SUSSEX BUILDING CONSULTANCY LIMITED	SBCL
9 REGIS AVENUE, ALDWICK, BOGNOR REGIS.	3 BURNHOLME ROAD BOGNOR REGIS PO21 5LZ TEL/FAX - (01243) 861979
SCALE - 1/100 REV - A DATE - 27/10/2010	