

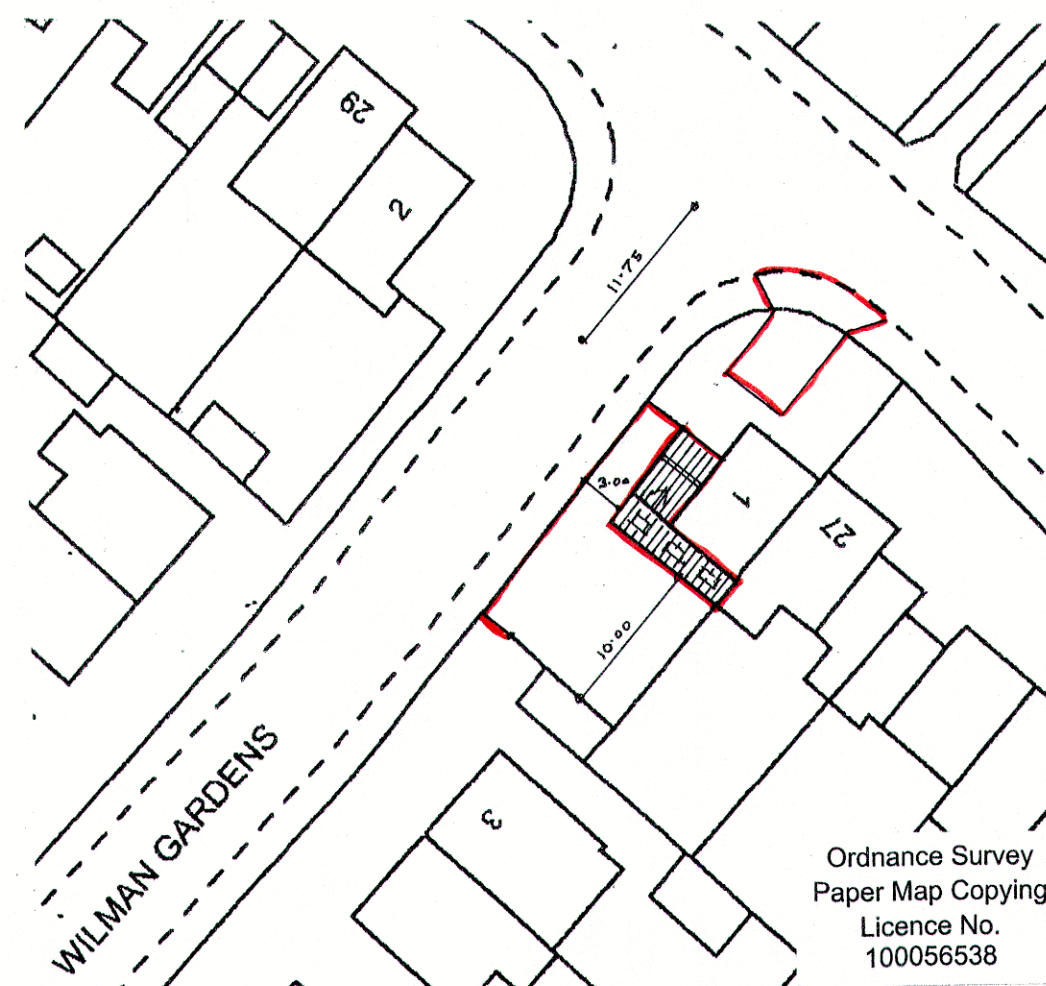


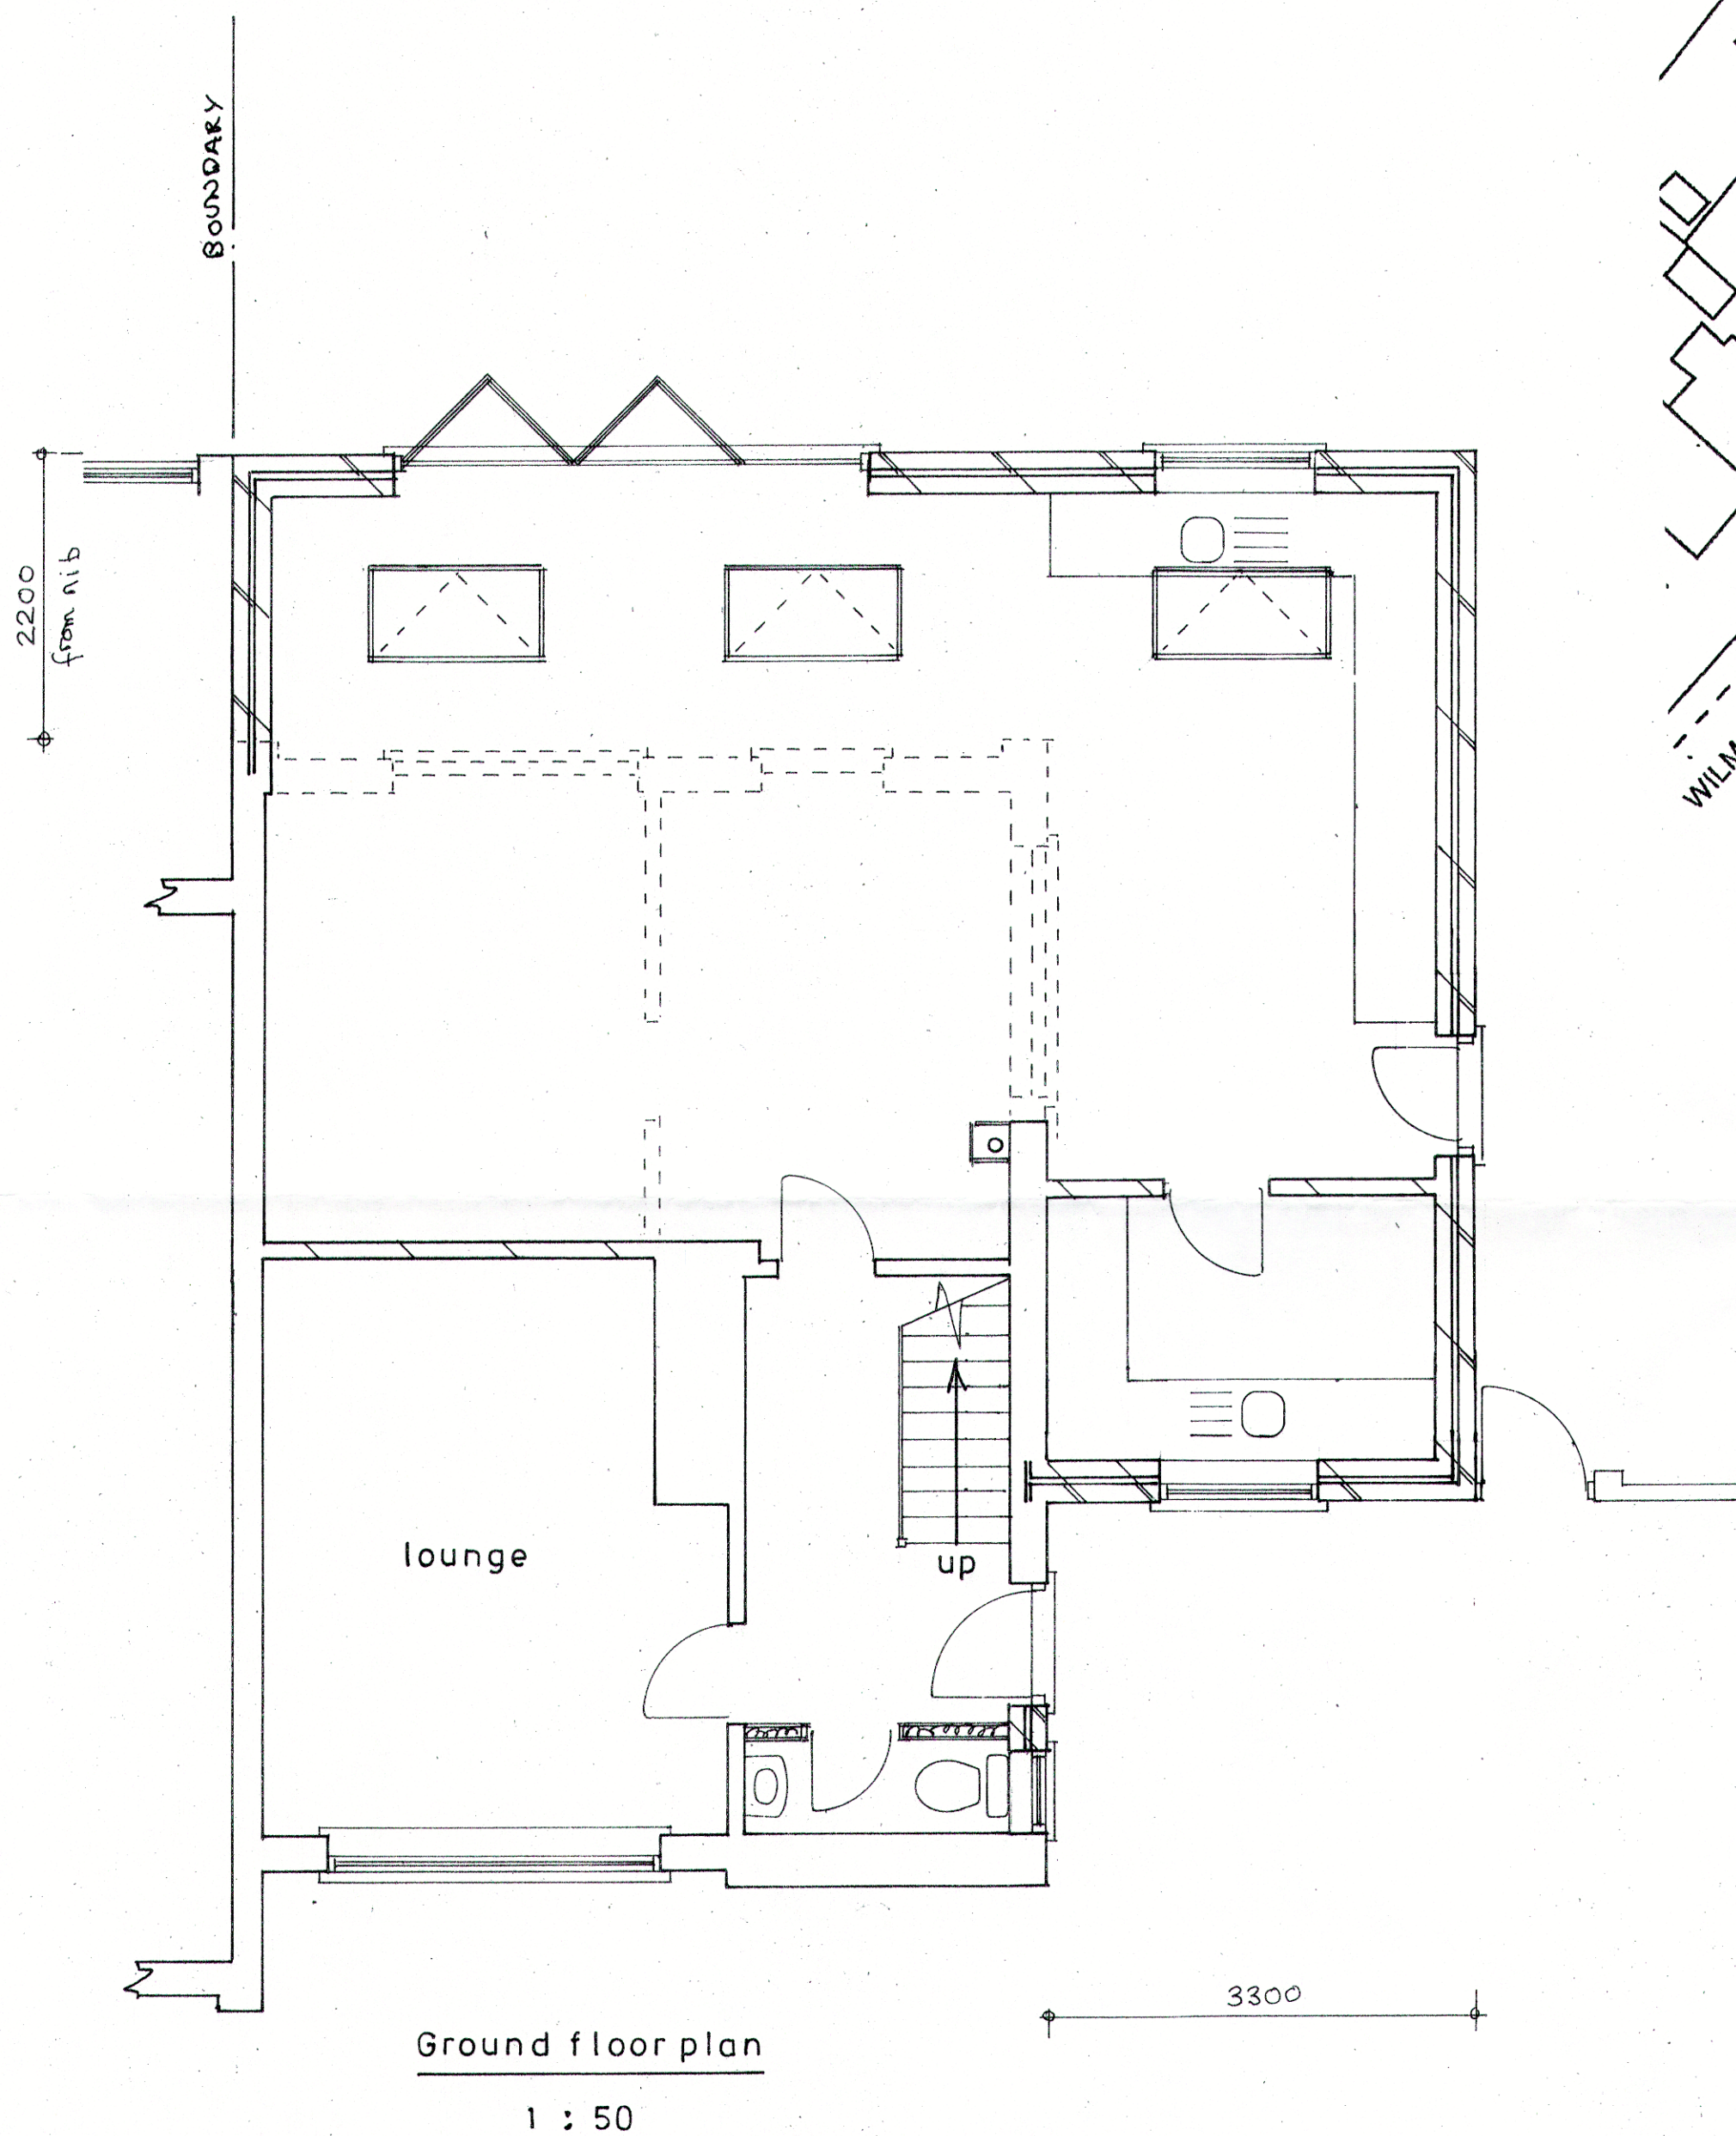

block plan

1 : 500

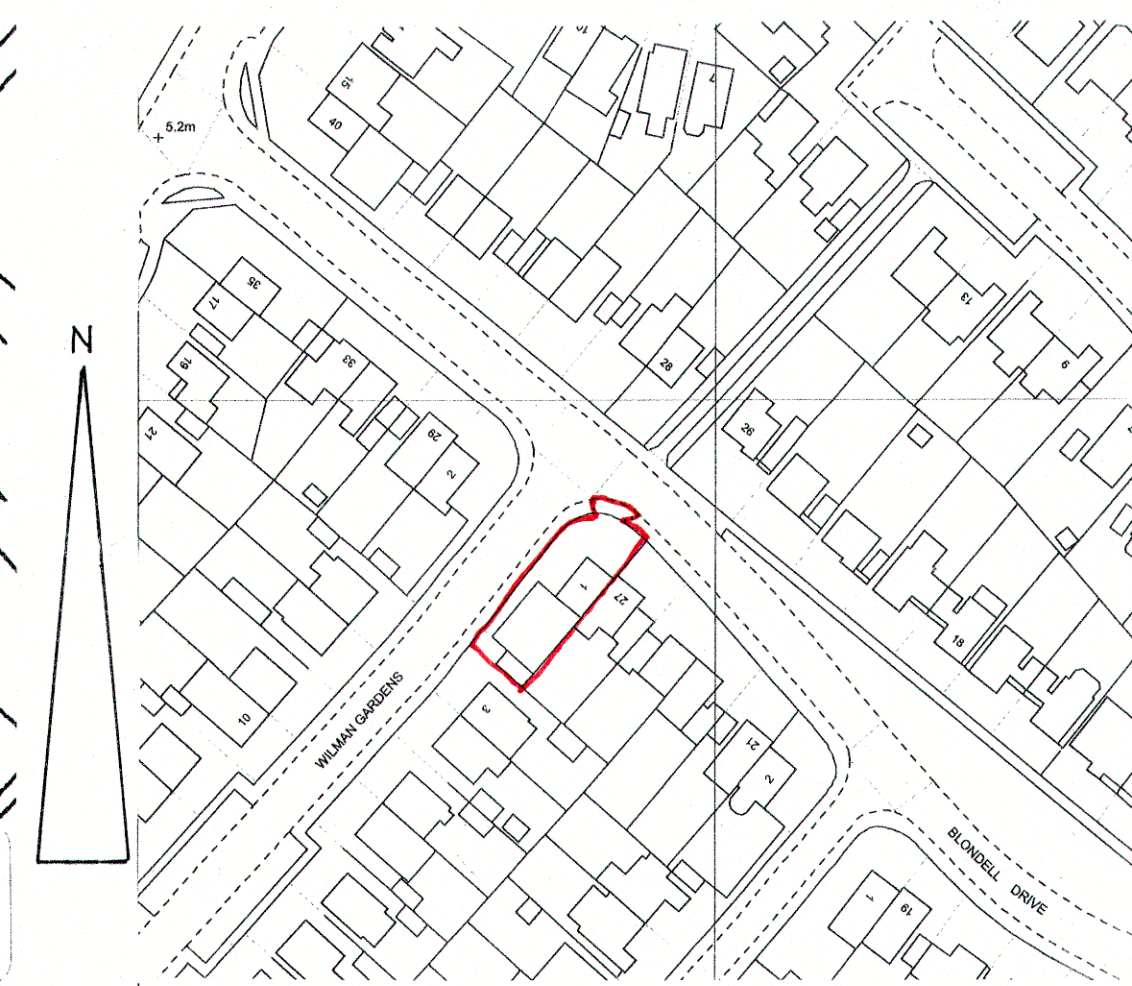

location plan

1 : 1250

sheet 1 of 4

Proposed

PROPOSED TWO STOREY AND SINGLE STOREY EXTENSIONS AT 1, WILMAN GARDENS,
ROSE GREEN FOR MR. & MRS. J. FIRBANK.

Bryan Butcher
Rainbow Cottage
Nyetimber Lane
Bognor Regis PO21 3JX
01243 266871
07973 233442
bryan.butcher@btinternet.com
www.bryanbutcher.com