




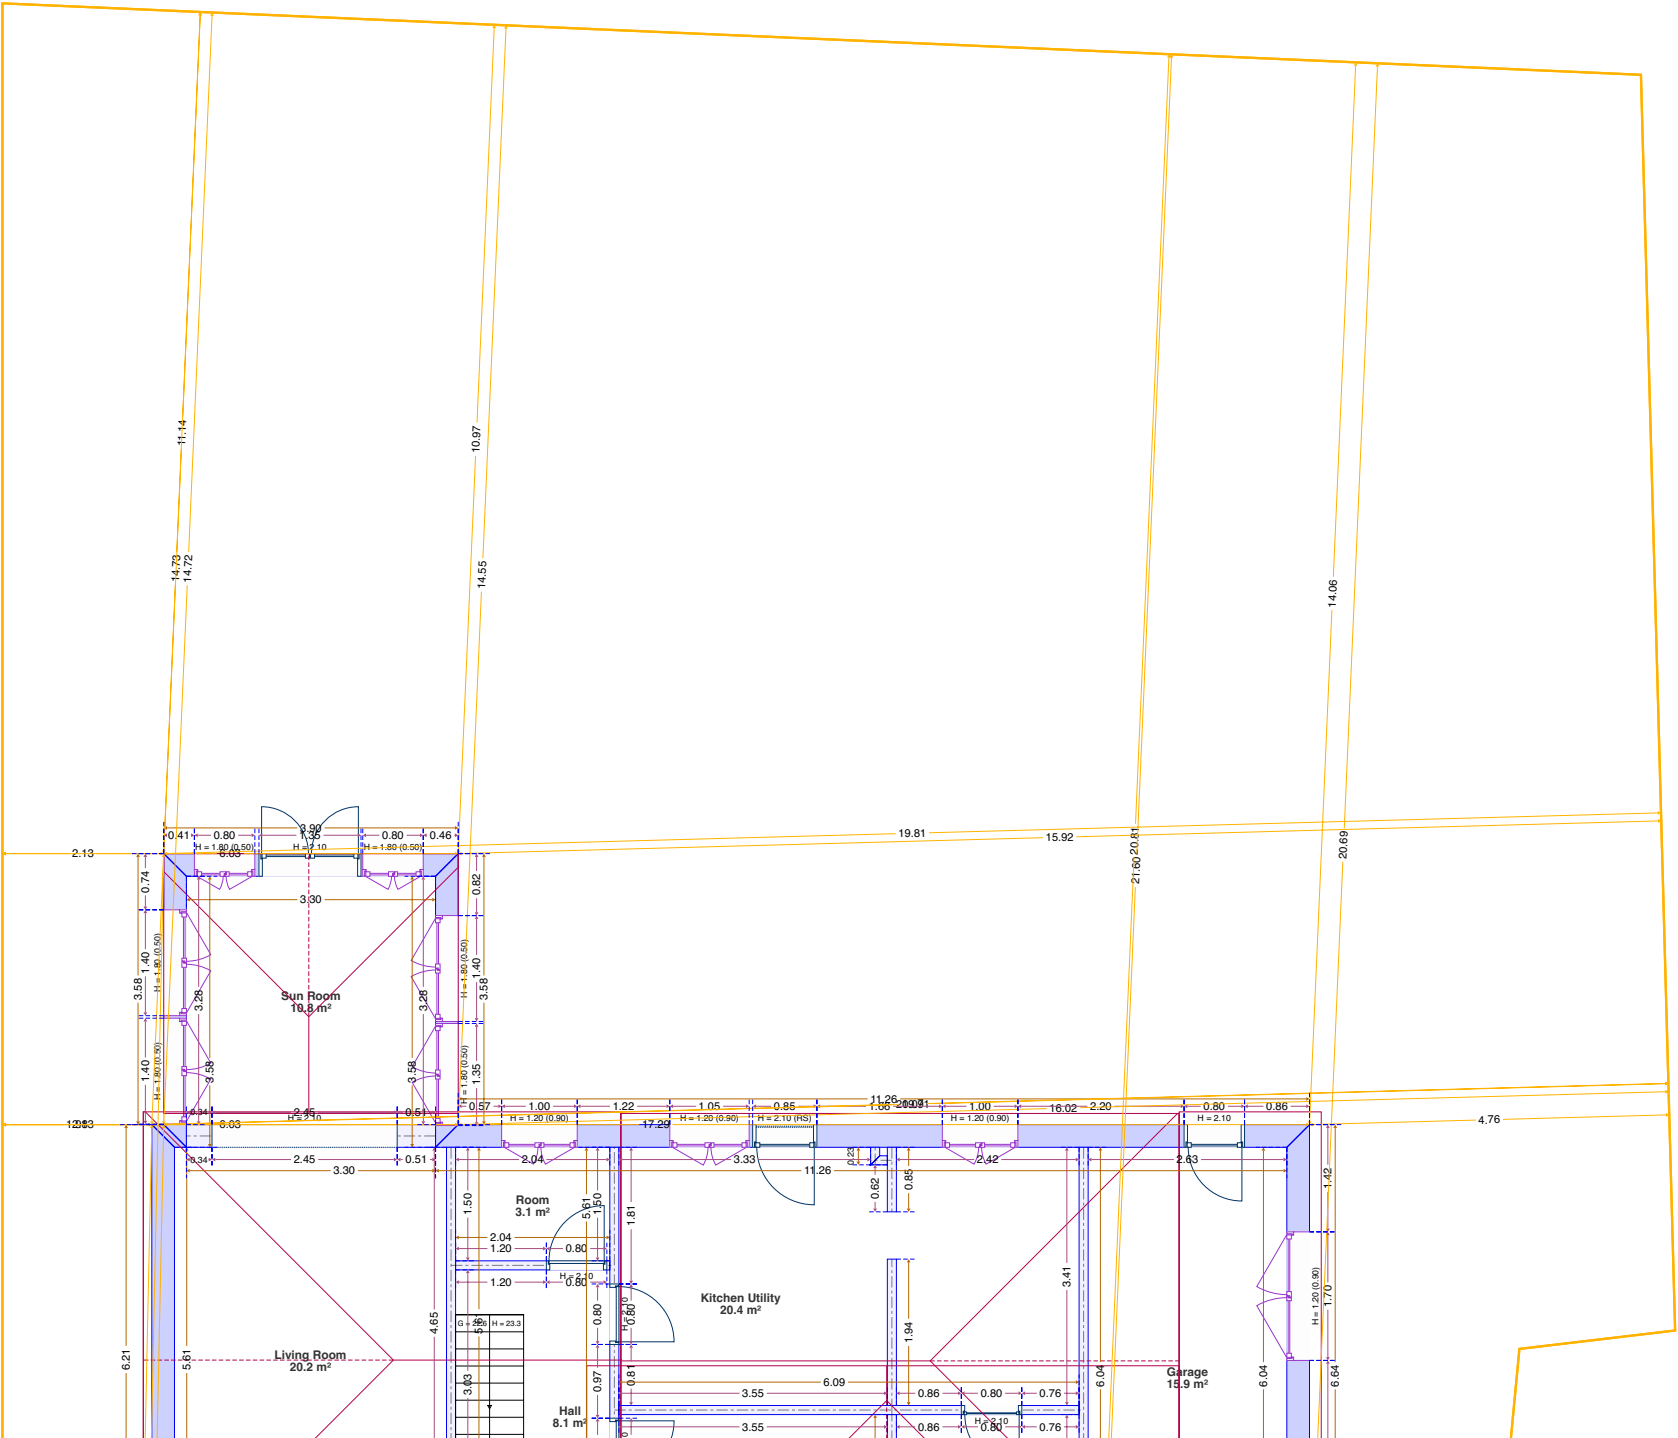

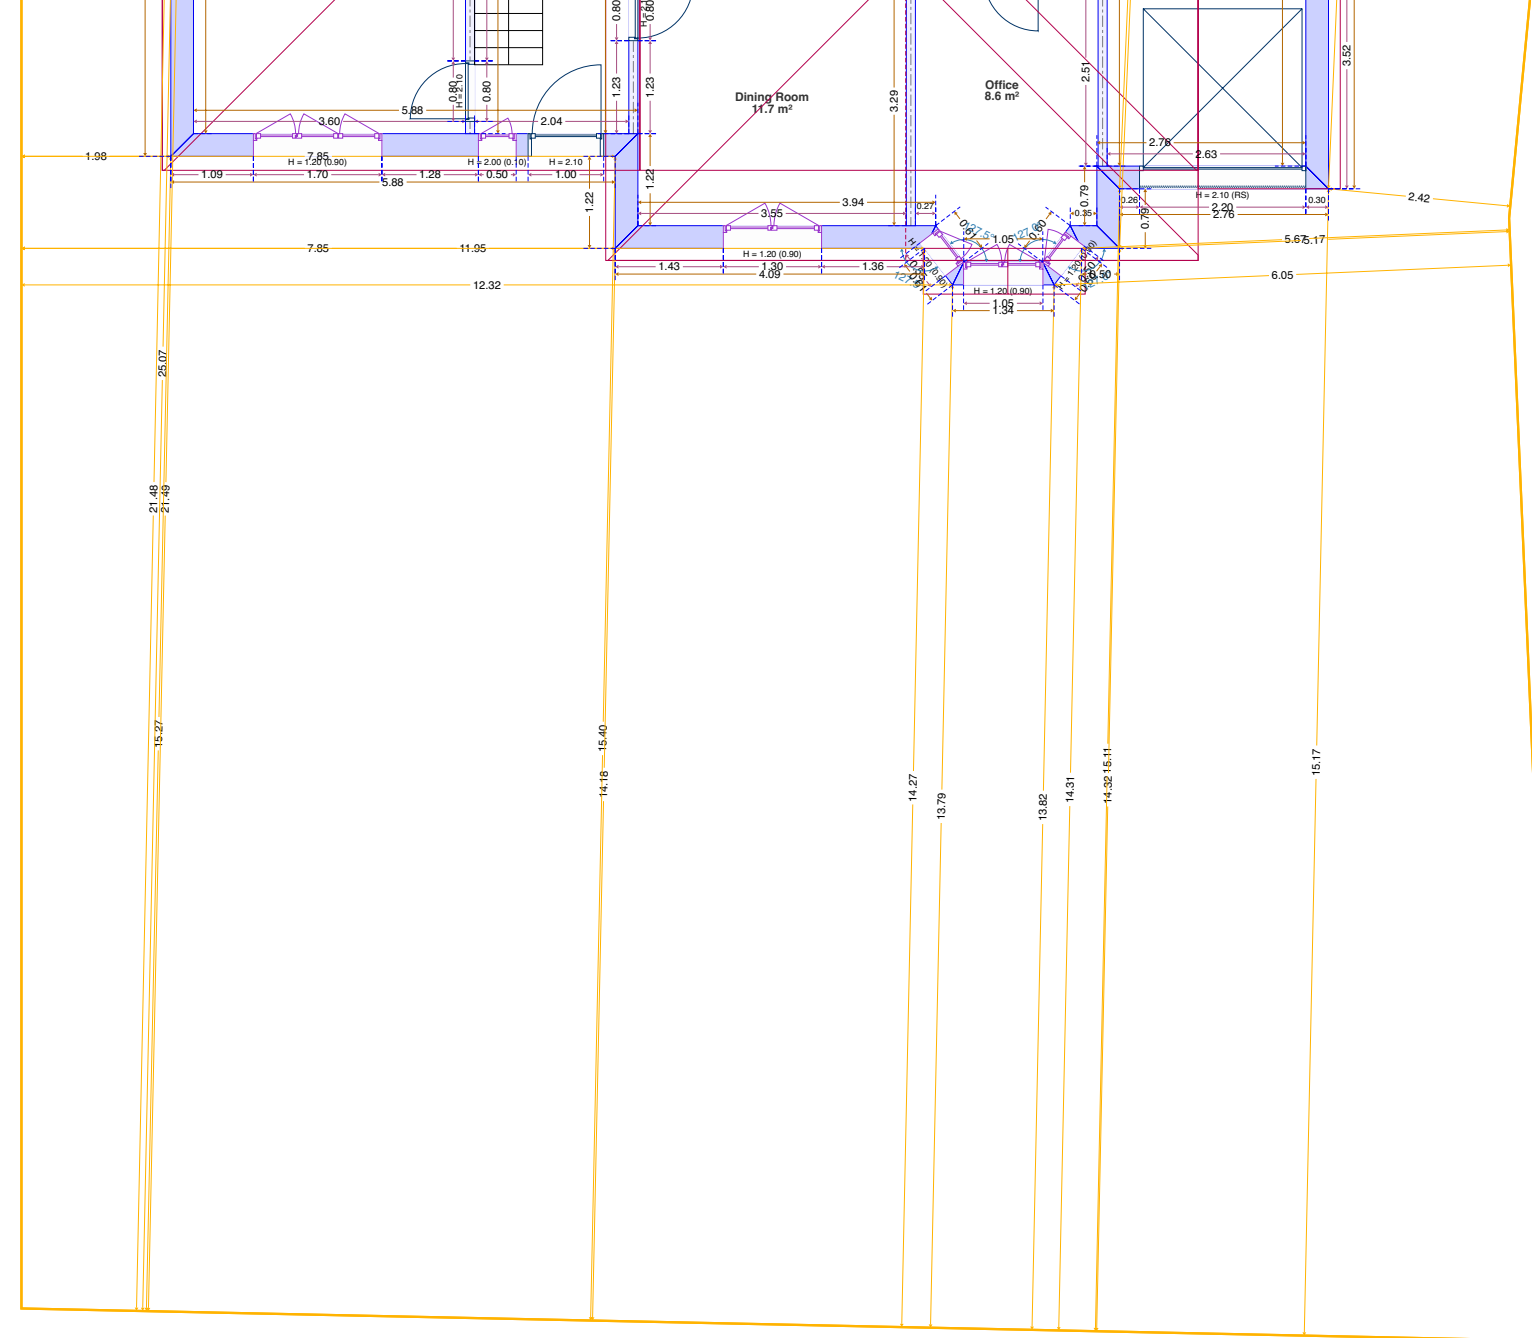


Scale: 1:100

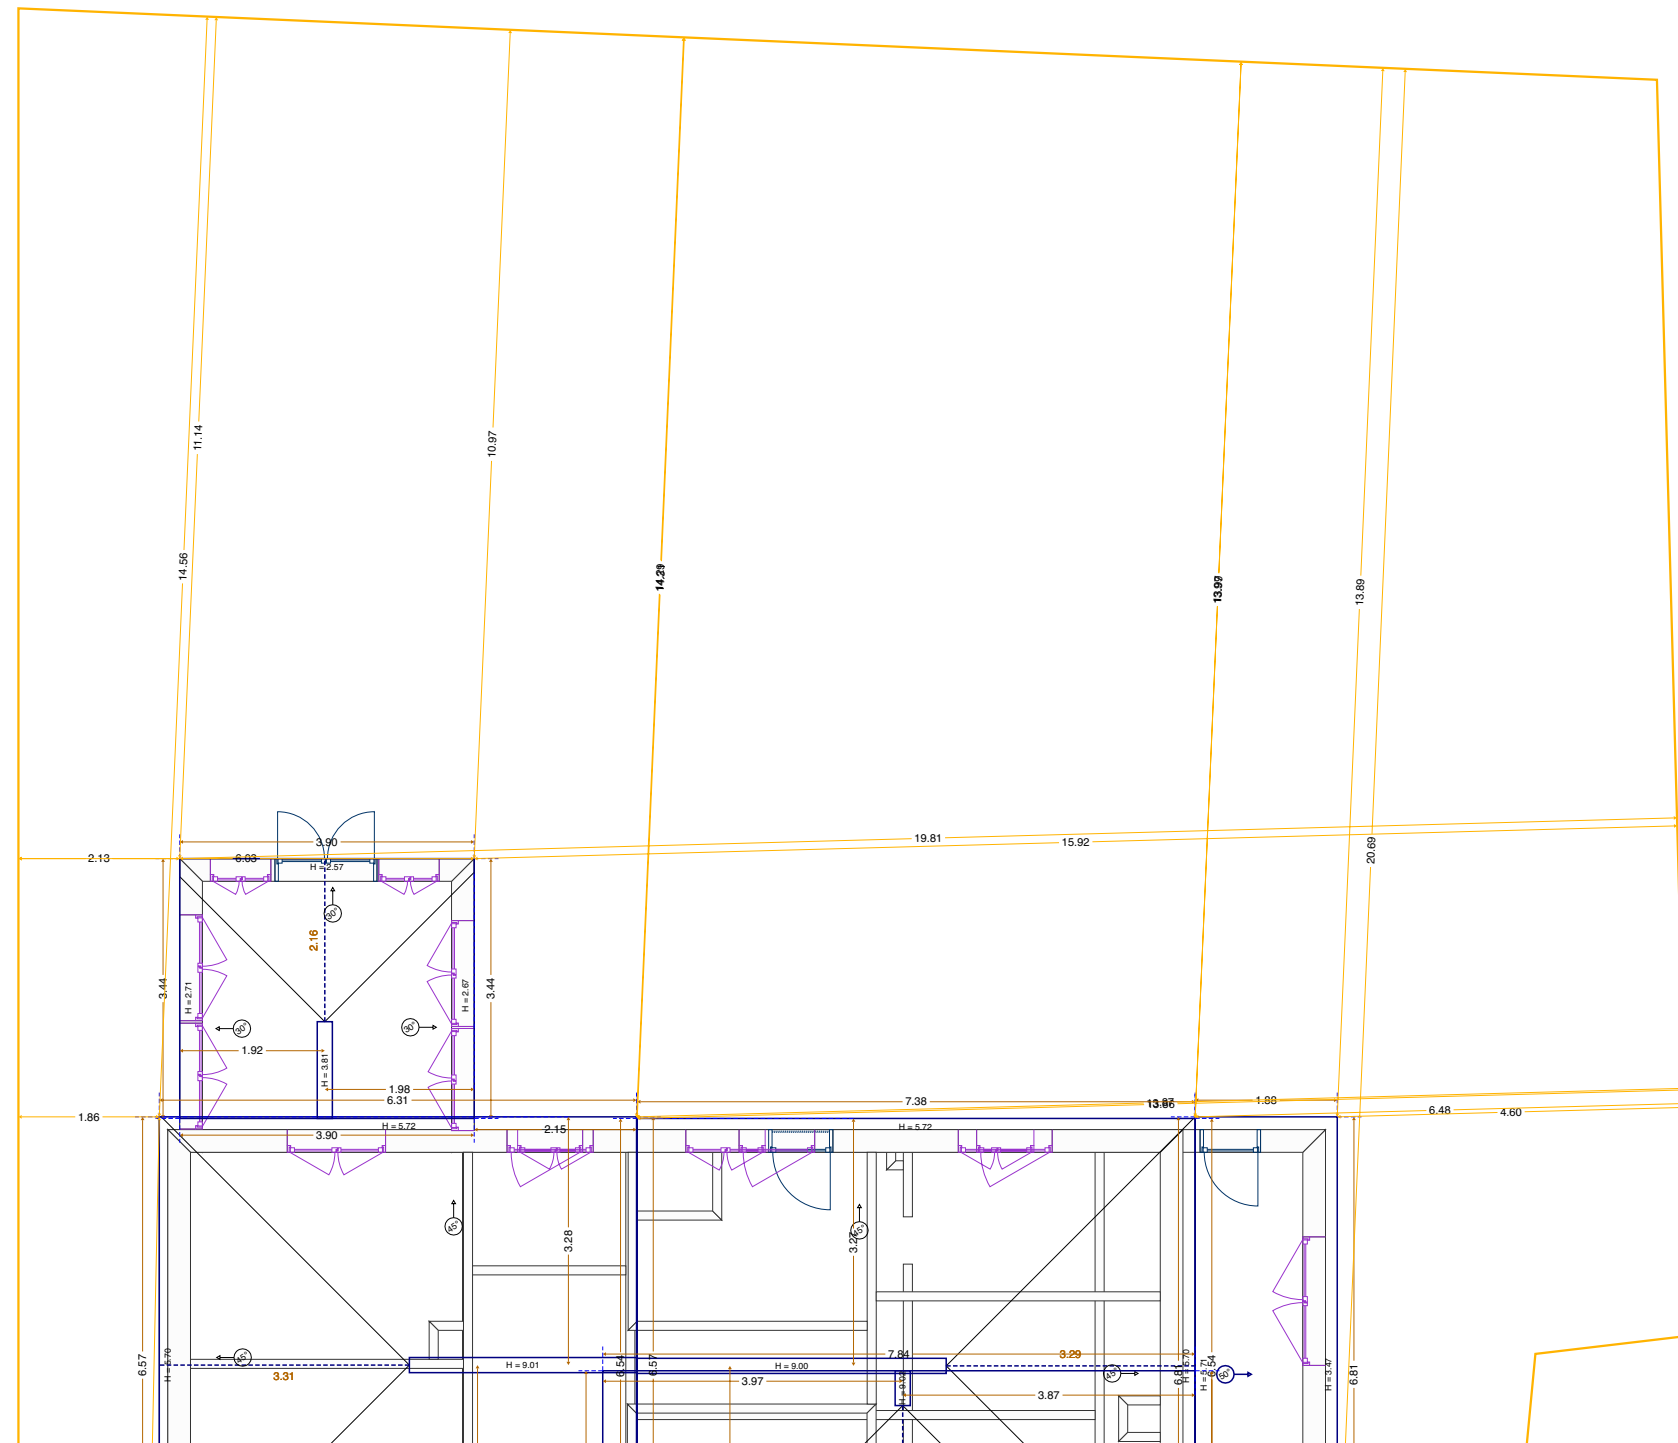








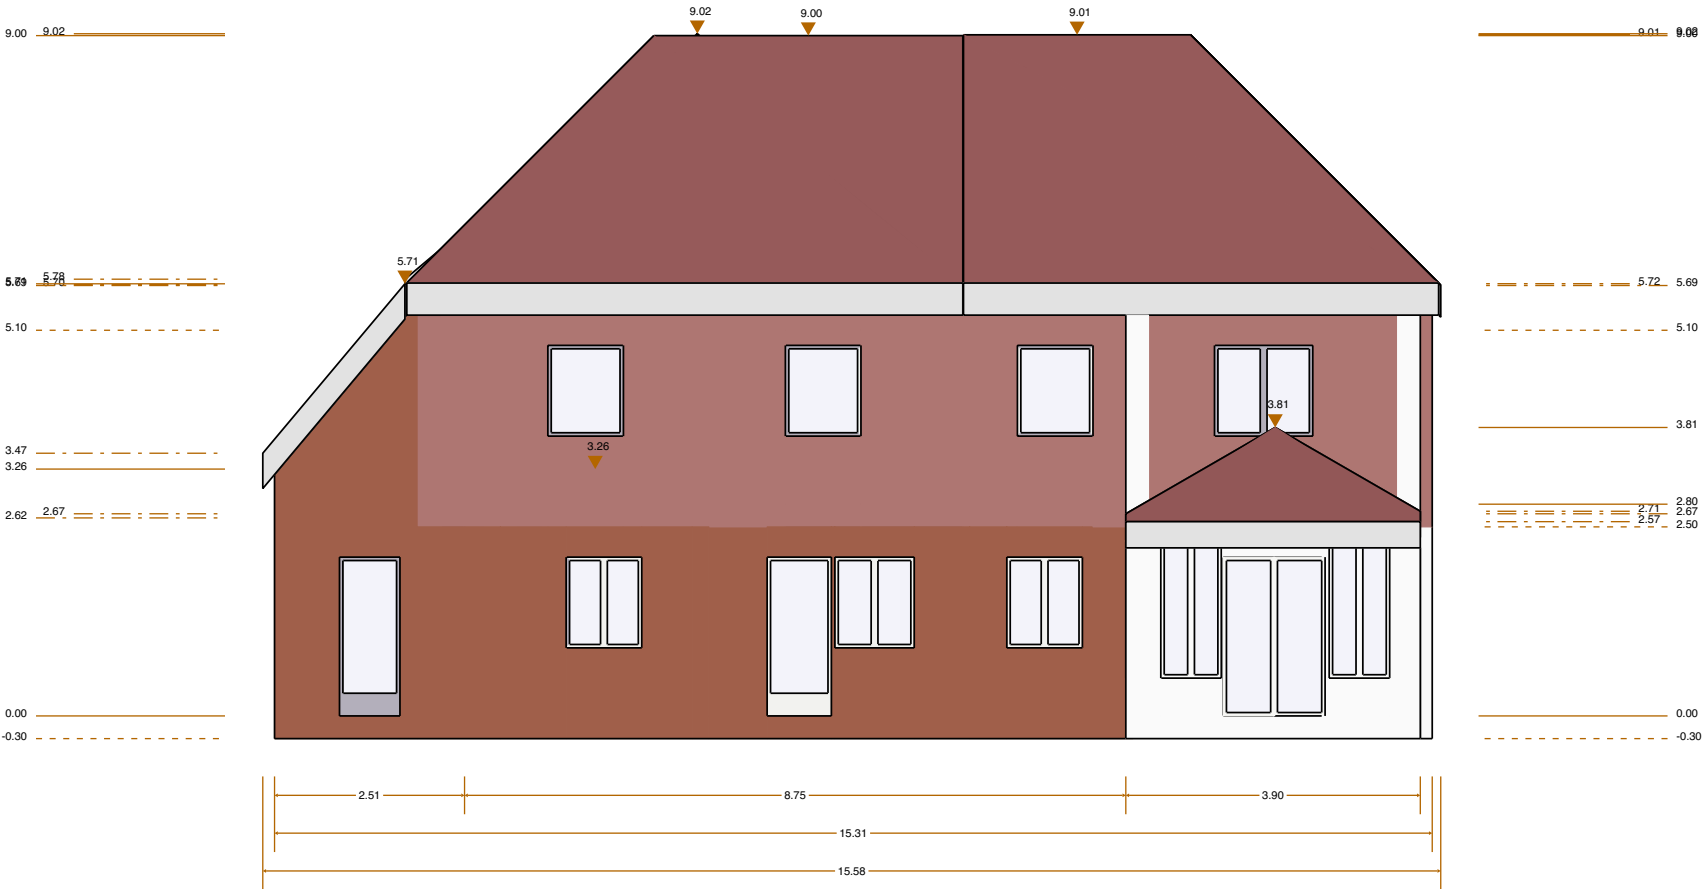


Scale: 1:100



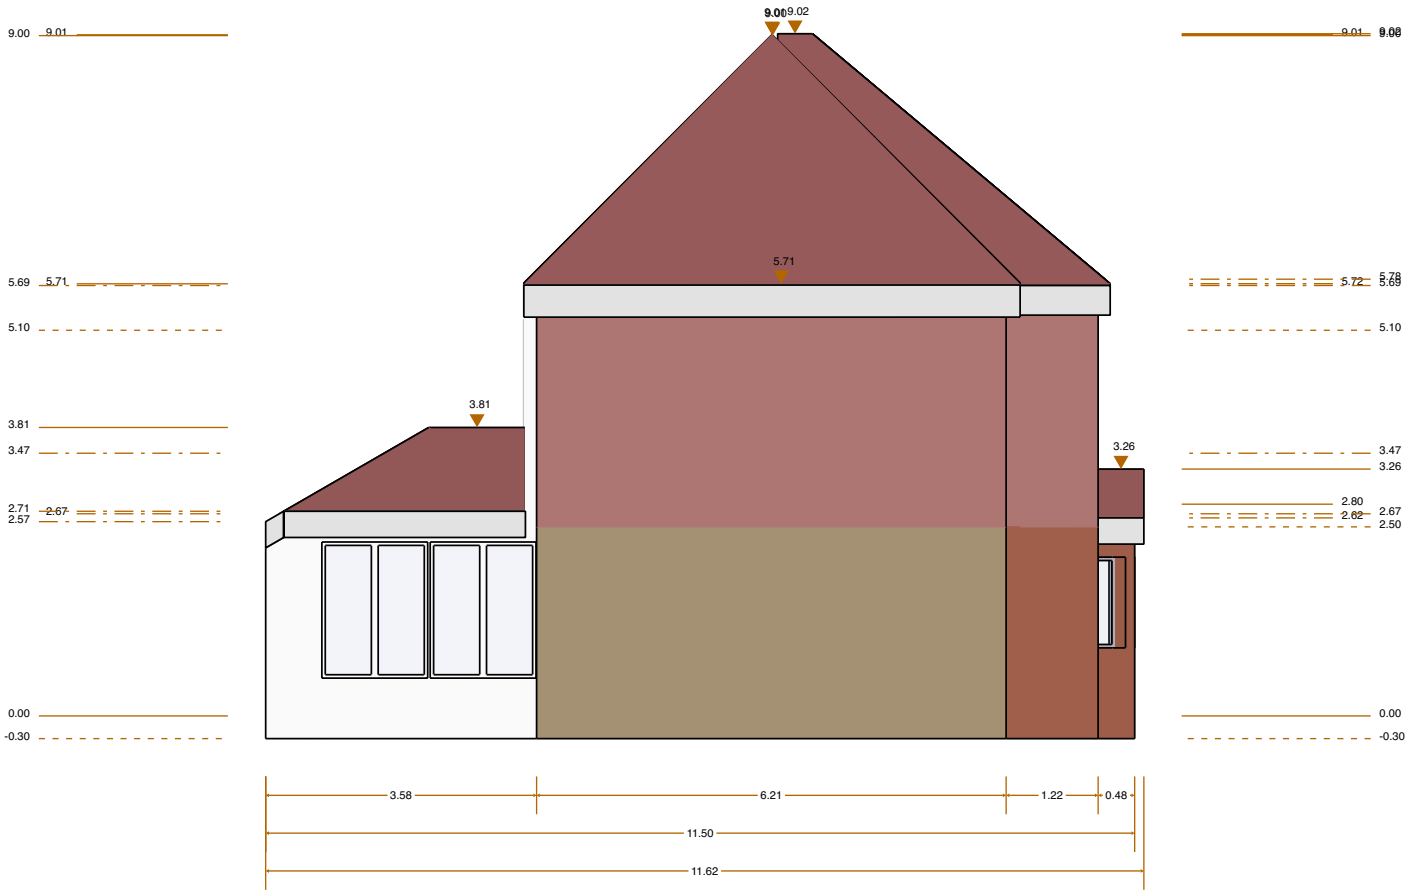


Scale: 1:100



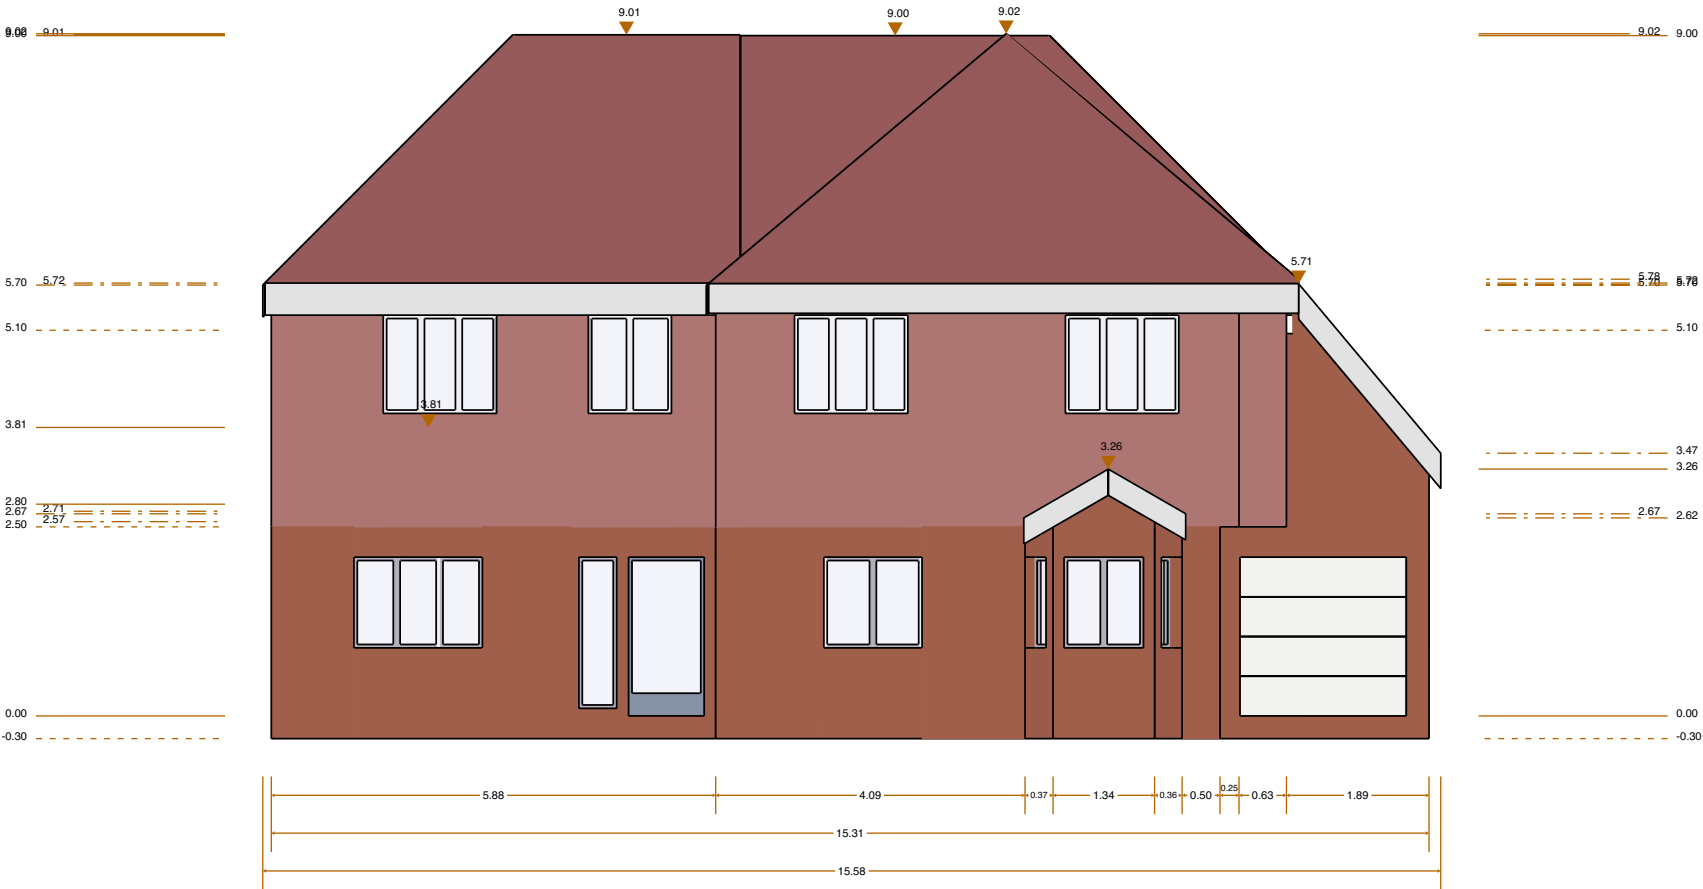

Scale: 1:100



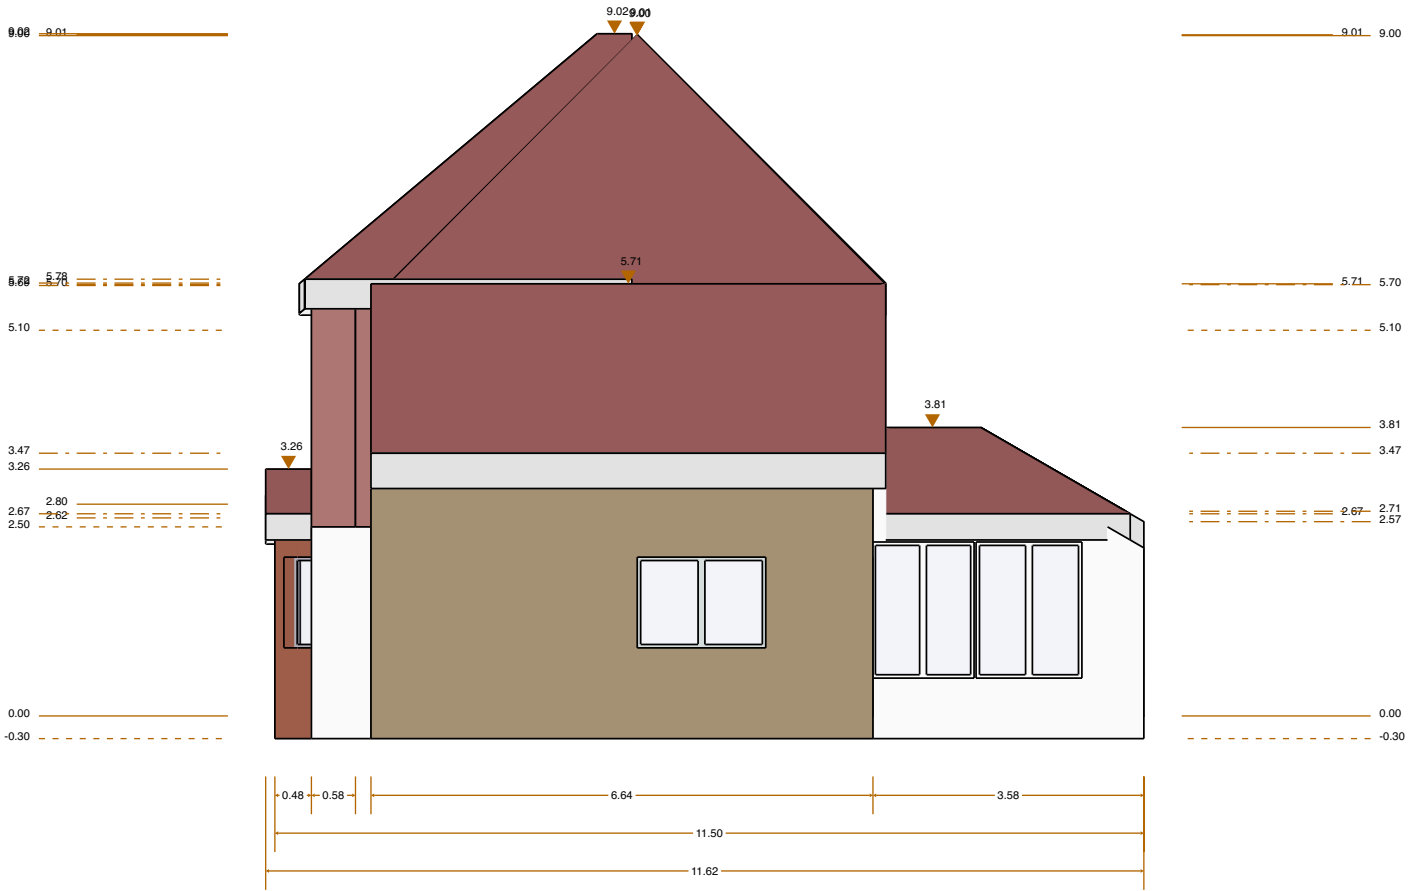

Scale: 1:100

