




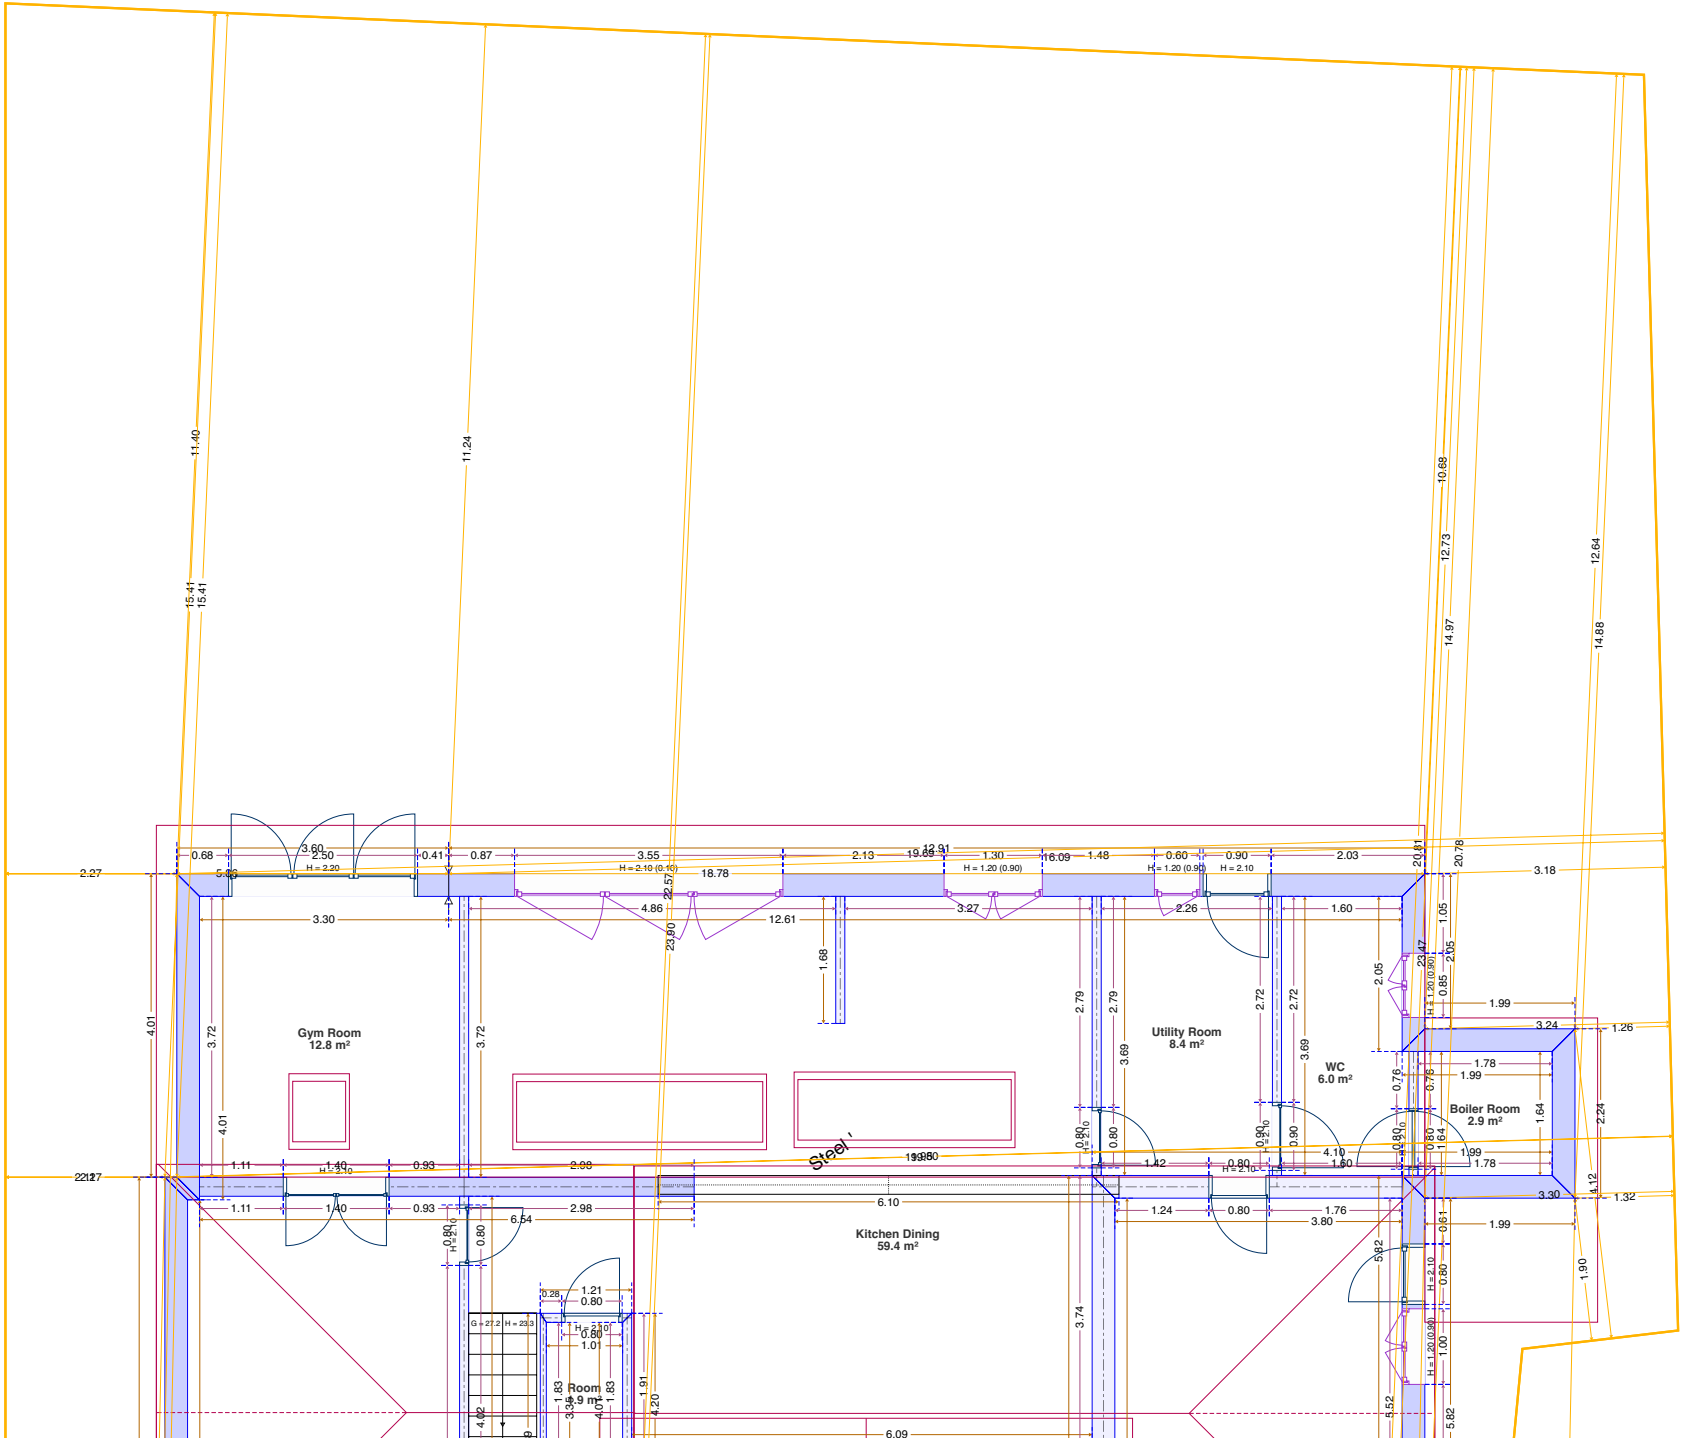


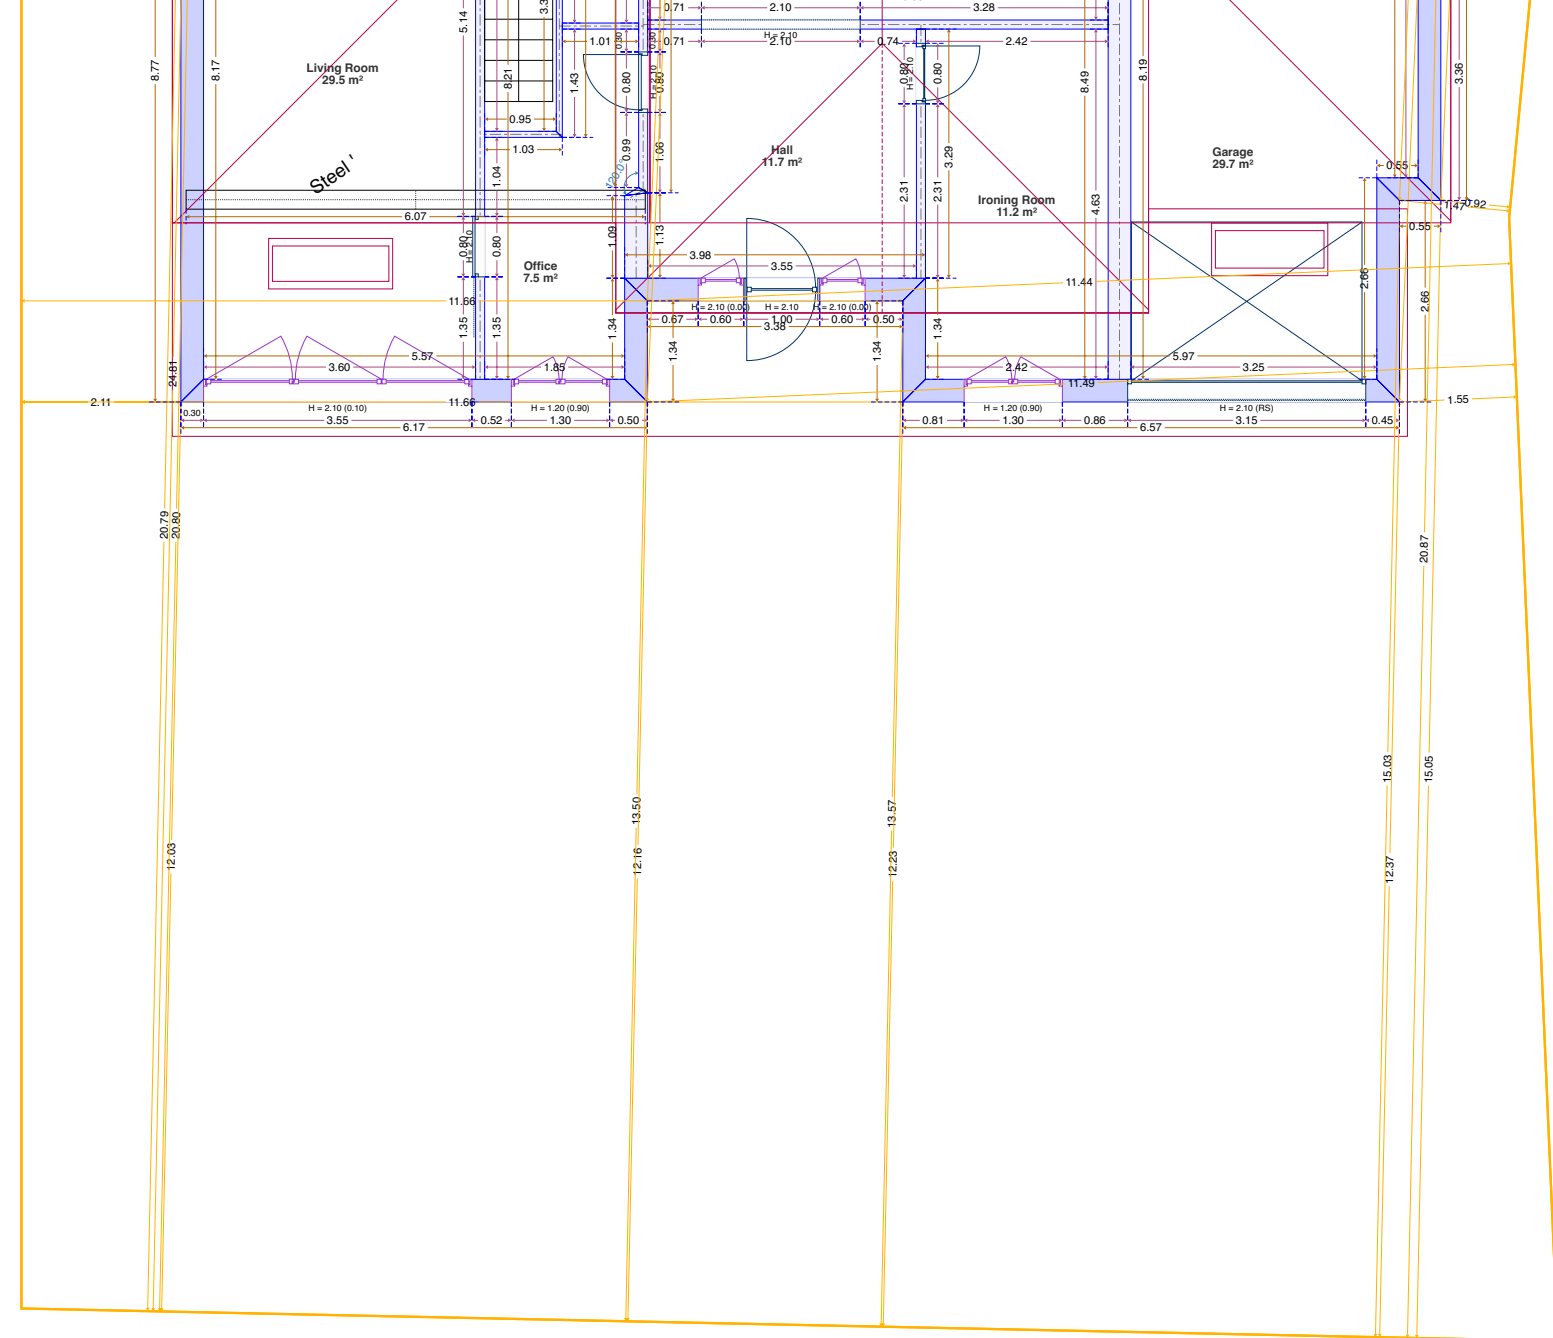

Scale: 1:100

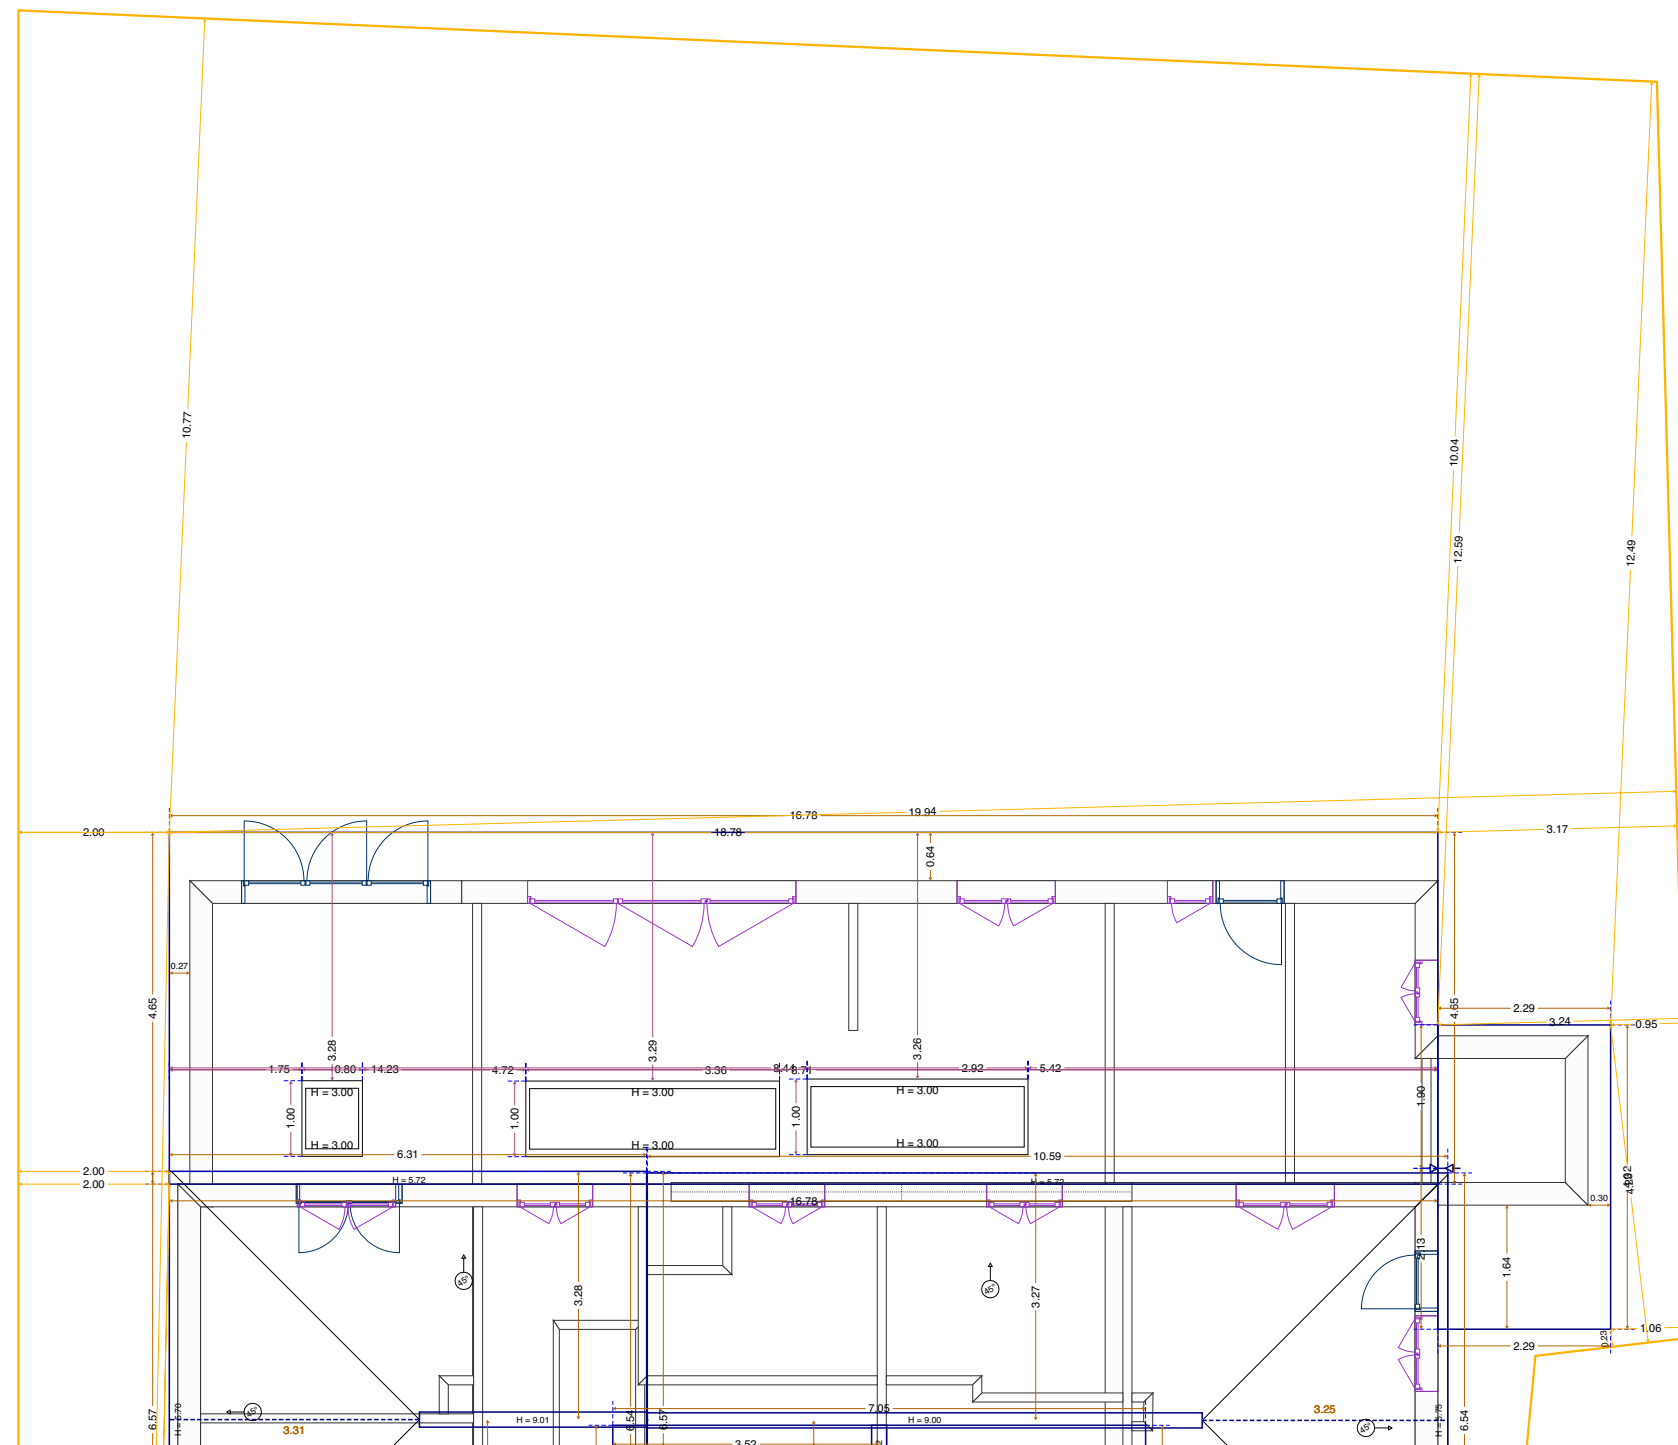



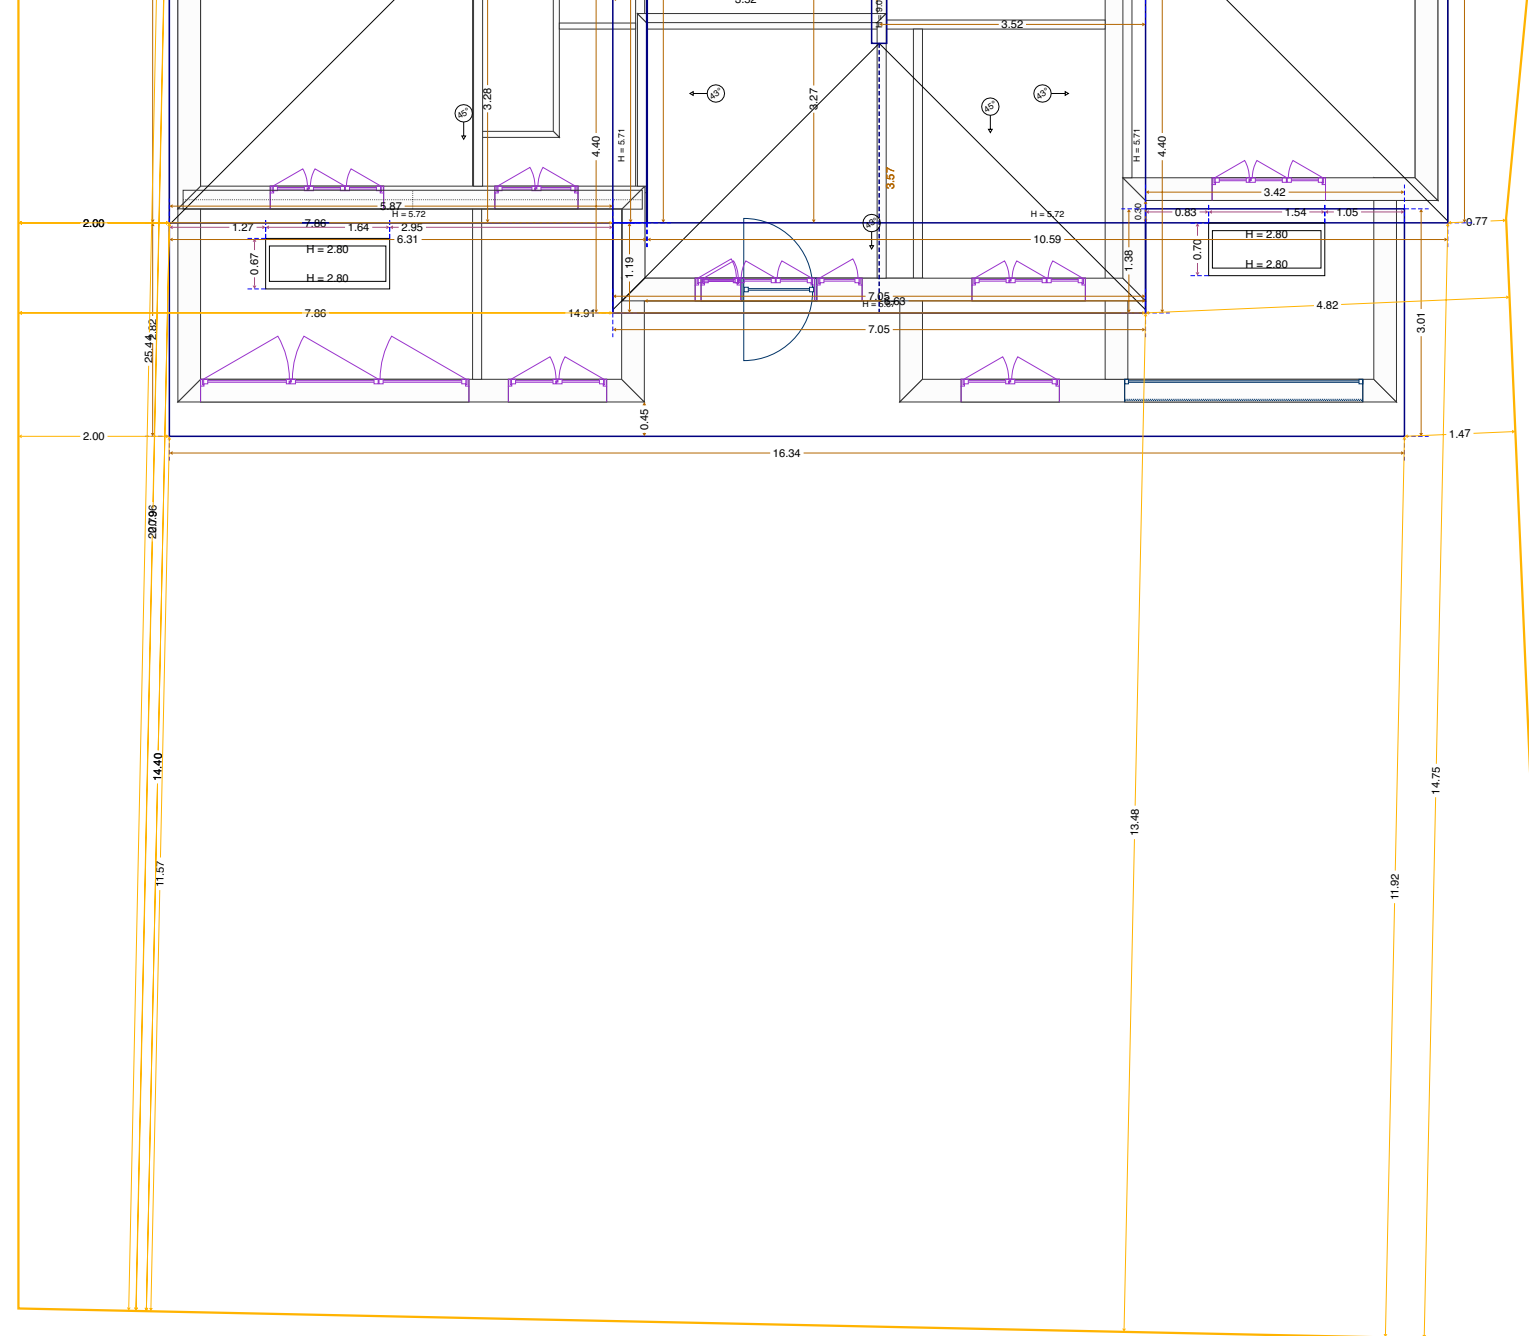

Scale: 1:100

0


10m





Scale: 1:100



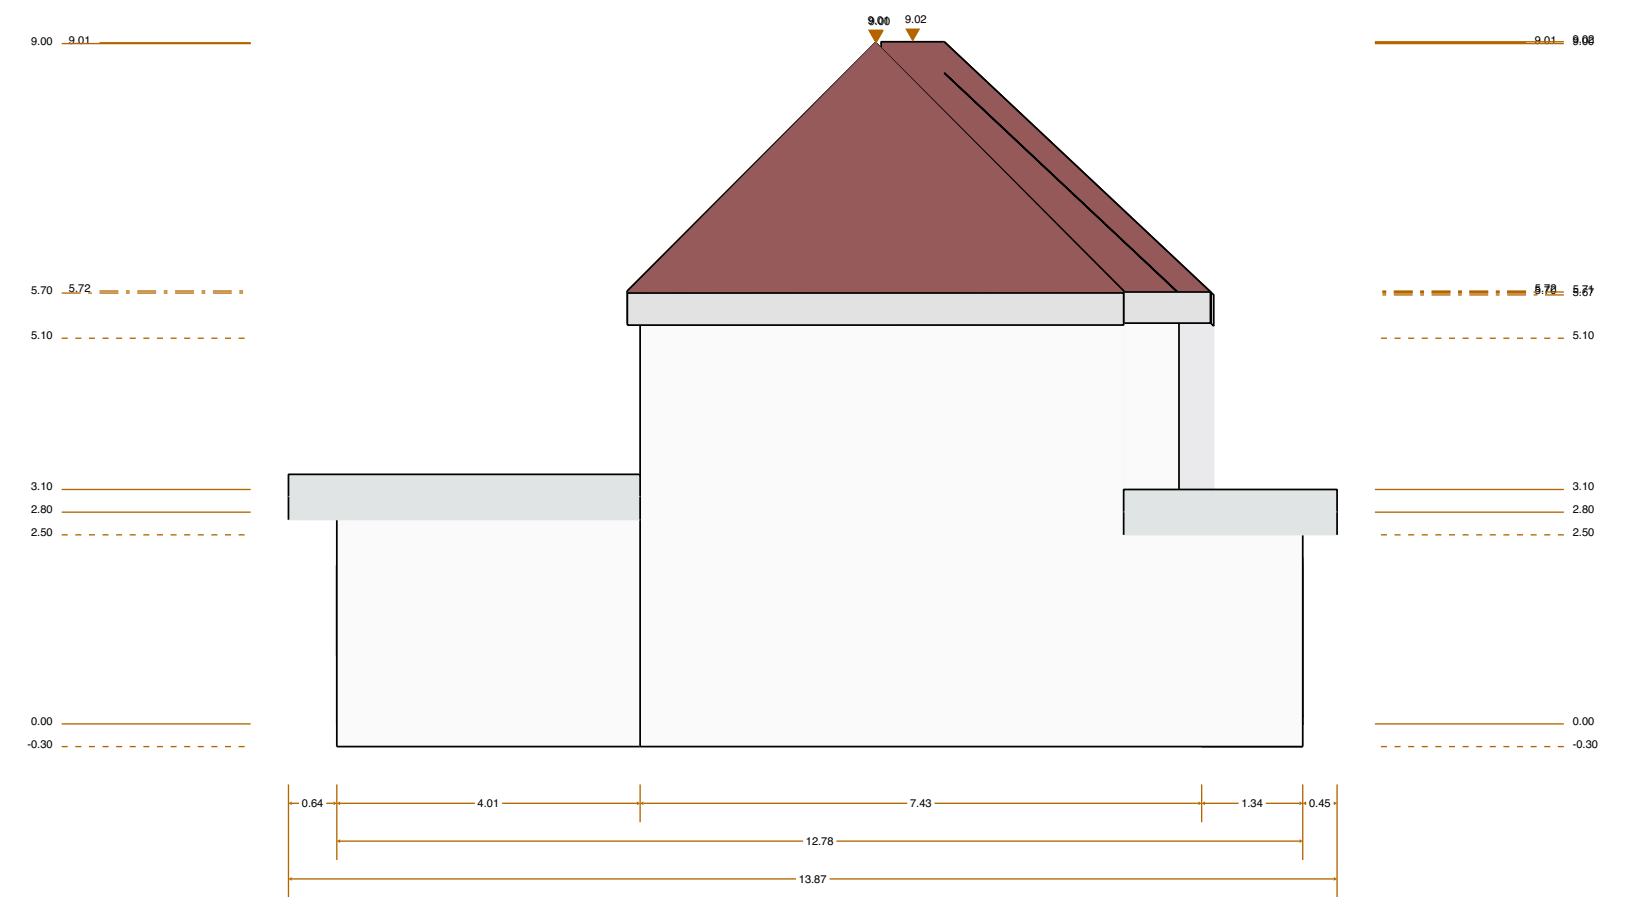


Scale: 1:100





Scale: 1:100



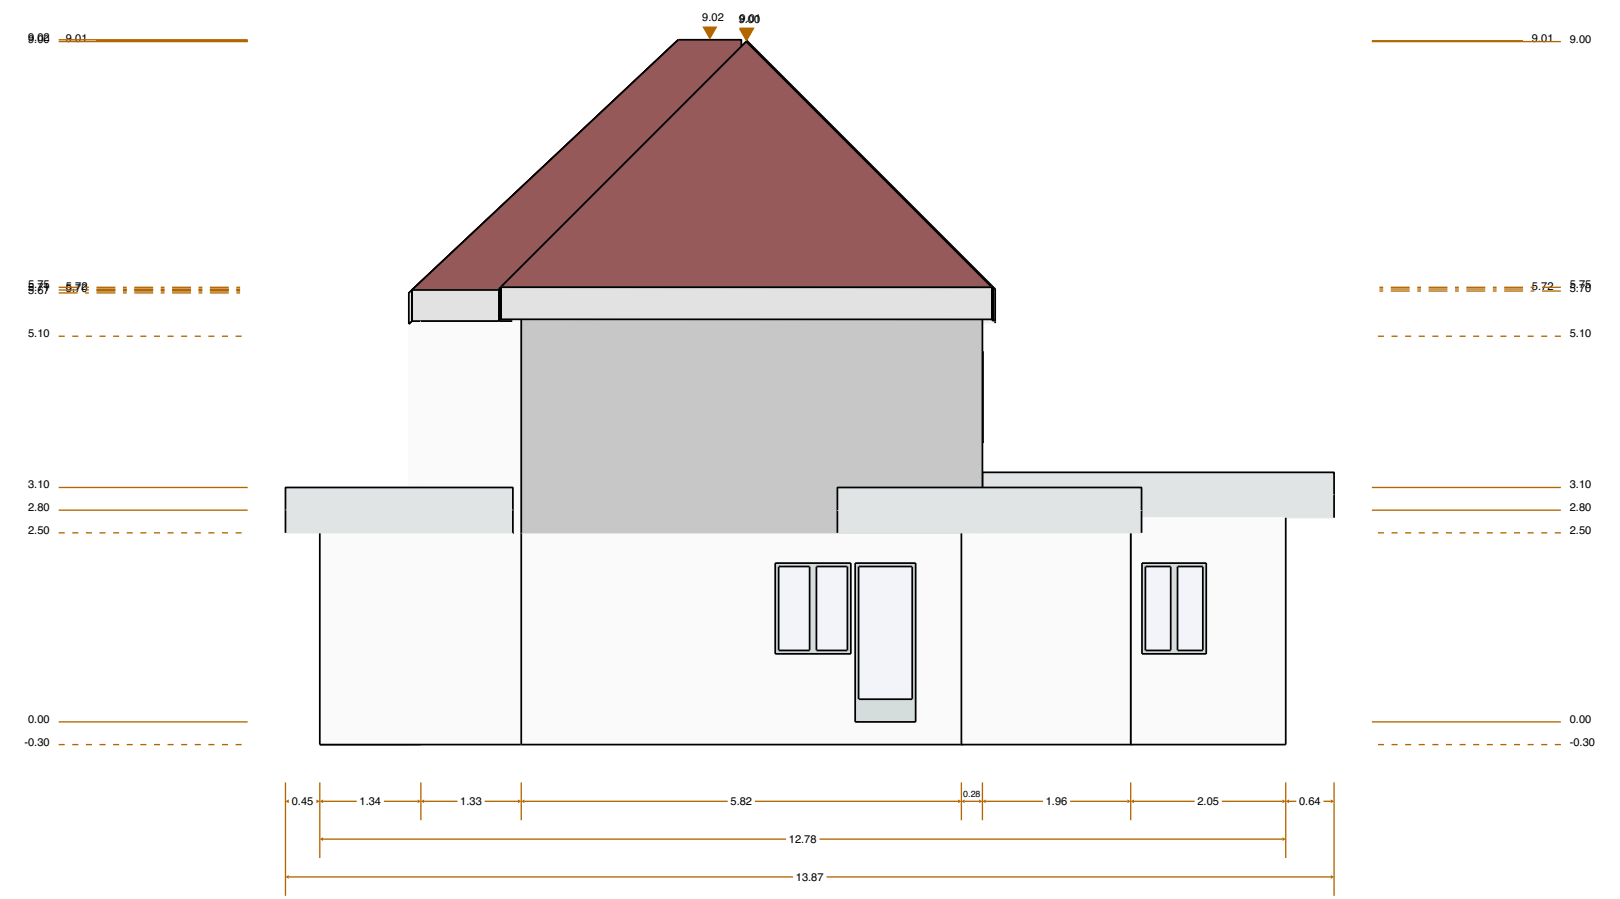

Scale: 1:100

