



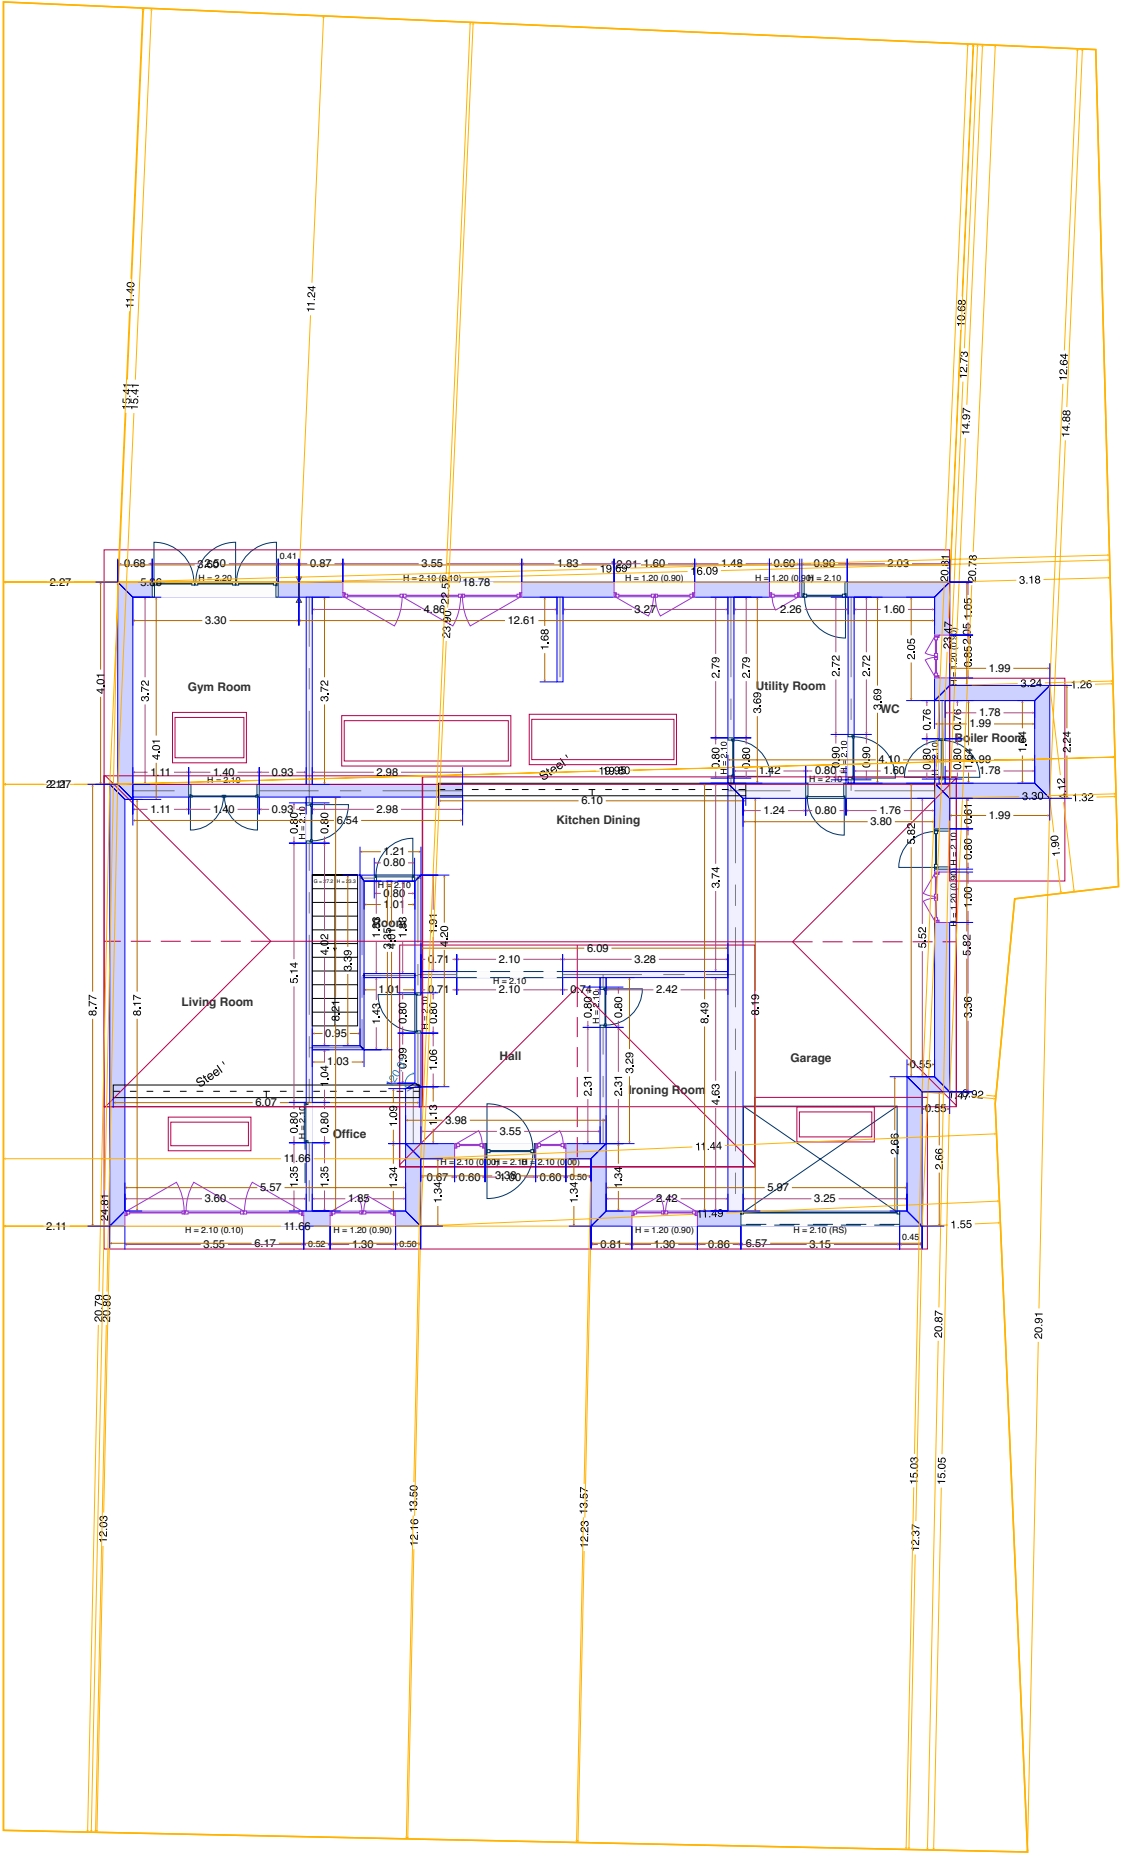

Scale: 1:150

0


20m

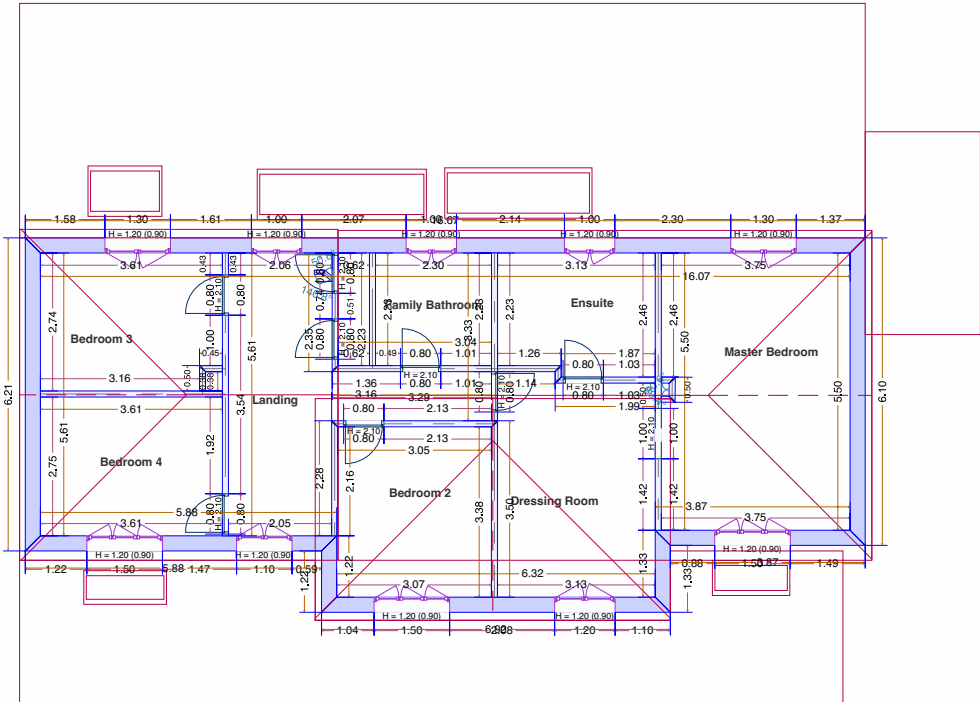

Scale: 1:150

0

20m

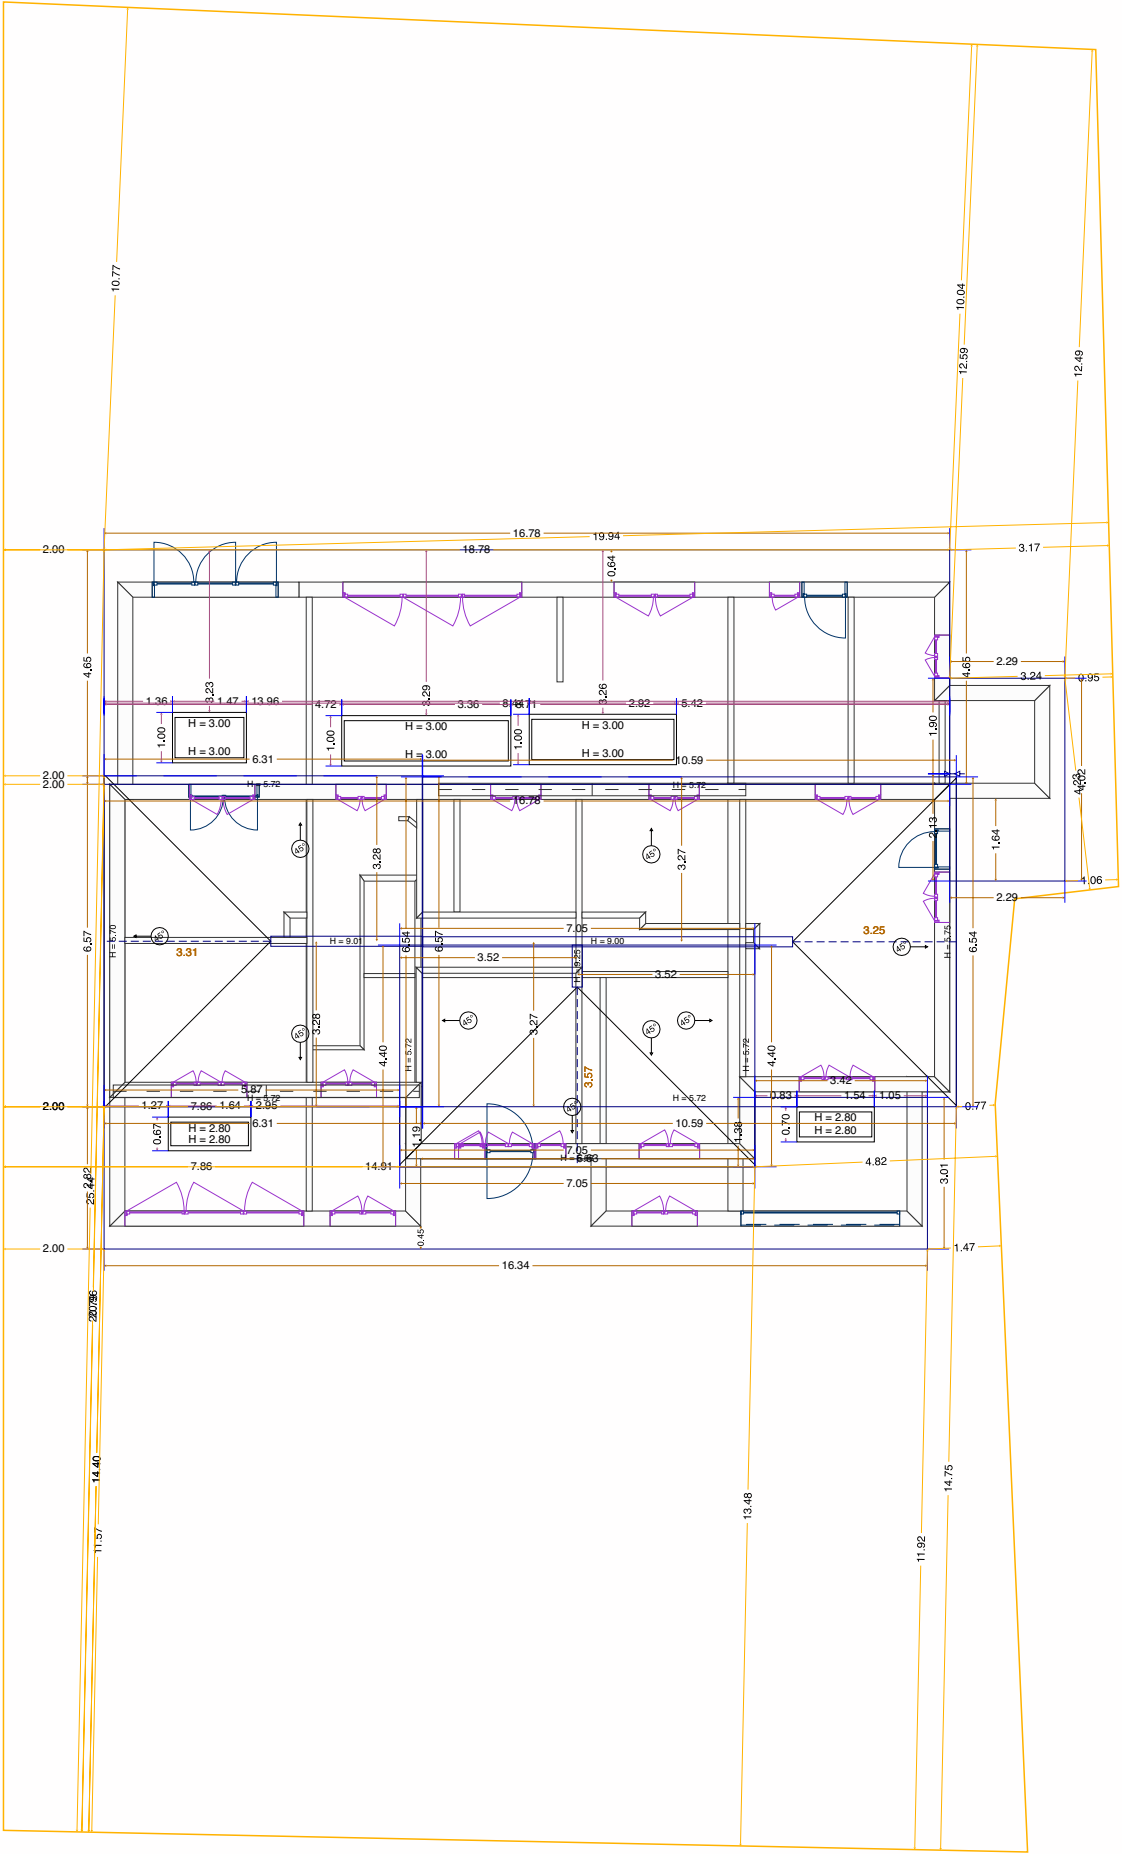

Scale: 1:150

