


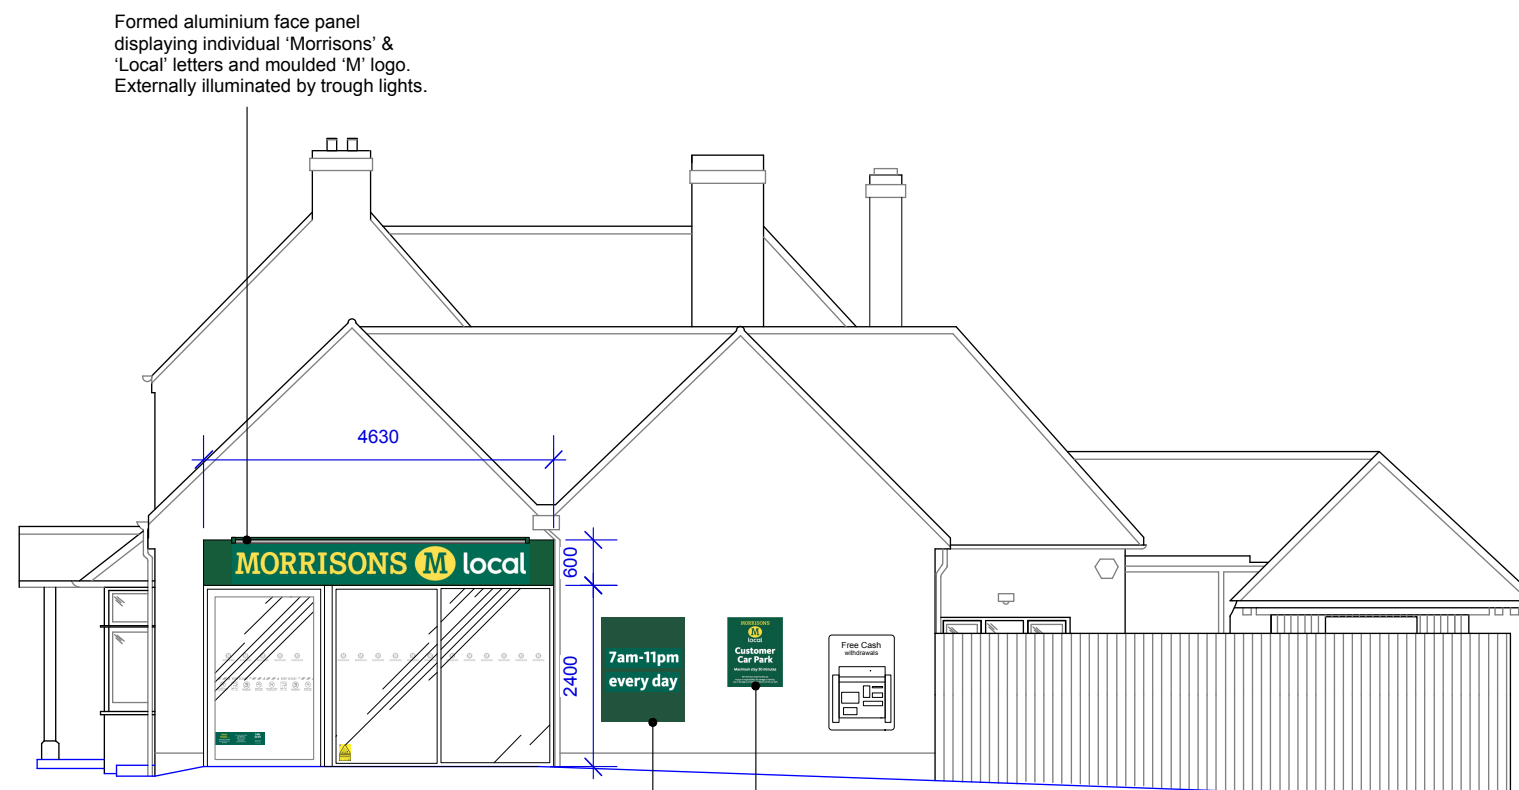

FRONT ELEVATION



SIDE ELEVATION

Formed aluminium panels - non illuminated

