



NOTE
THIS DRAWING MAY BE SCALED FOR PLANNING PURPOSES ONLY.
ALL DIMENSIONS TO BE CHECKED ON SITE PRIOR TO COMMENCEMENT OF WORK. ALL DIMENSIONS RELATING TO SUB-CONTRACTORS OR SUPPLIERS WORK MUST BE CHECKED AND AGREED BETWEEN THE GENERAL CONTRACTOR, THE SUB-CONTRACTOR(S) AND / OR SUPPLIER(S). ALL DIMENSIONS ARE IN MILLIMETRES. ALL WORKS OR MATERIALS INDICATED ON THE DRAWING ARE TO BE TO THE LATEST BRITISH STANDARDS AND ARE TO BE CARRIED OUT IN ACCORDANCE WITH THE RELEVANT CODES OF PRACTICE OR RECOGNISED TRADE ASSOCIATION RECOMMENDATIONS AND PUBLICATIONS.
THIS DRAWING TO BE READ IN CONJUNCTION WITH ALL RELEVANT DRAWINGS AND SPECIFICATIONS OF OTHER CONSULTANTS.
ANY DISCREPANCIES TO BE BROUGHT TO THE ATTENTION OF PDK ARCHITECTURE AND SURVEYING . IF IN DOUBT ASK.
© THIS DRAWING IS THE COPYRIGHT OF PDK ARCHITECTURE AND SURVEYING.

APPR DATE STATUS

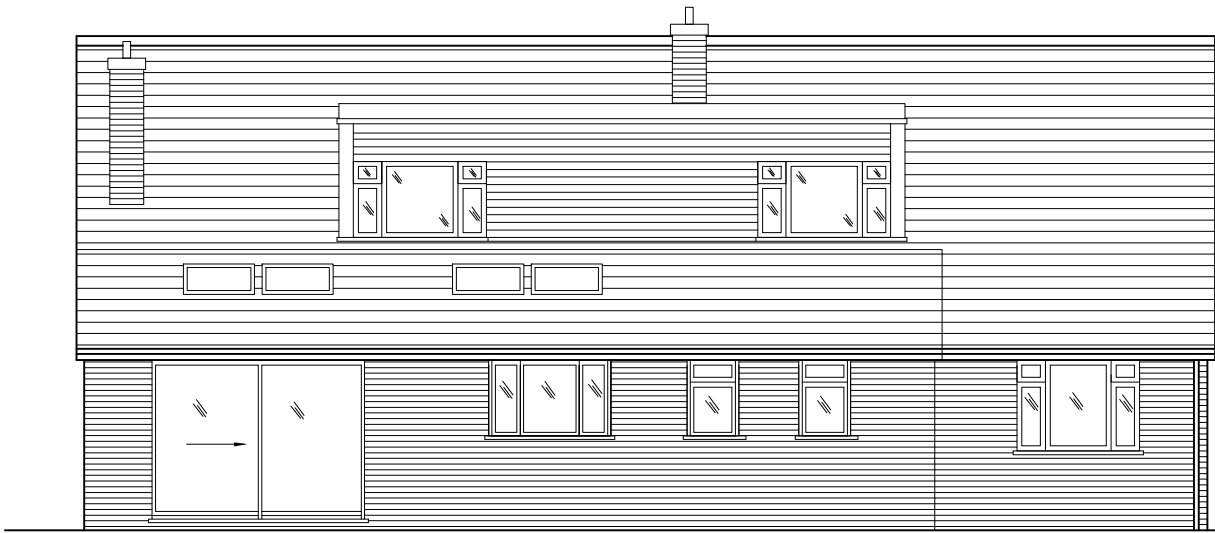


BACK ELEVATION

Existing plain sand face roof tiles to be stripped and replaced with Redland Regent, Rustic Red or very similar.
New cat slide tiled roof to new extension.
Gable walls extended in face brick to match existing to west and Cedral cladding to east.
Existing plastic cladding to dormers to be replaced with light grey Cedral cladding.
Felt flat roof .

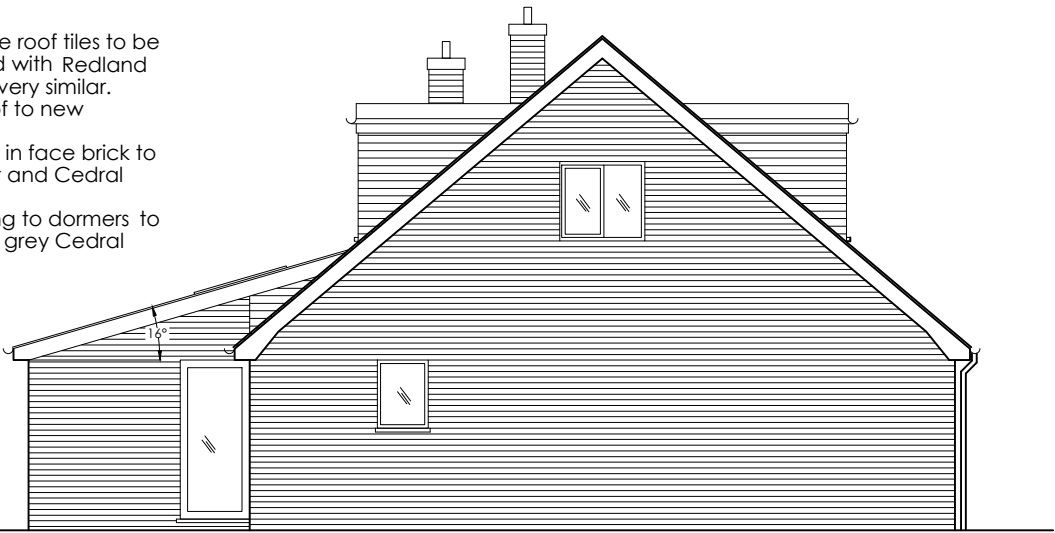

SIDE ELEVATION

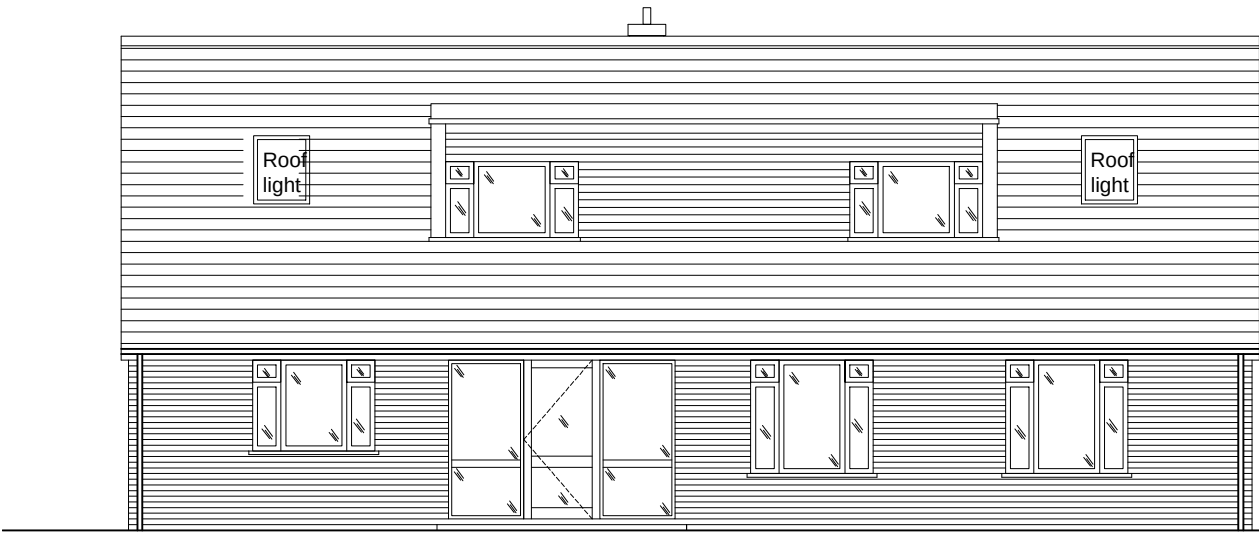

FRONT ELEVATION

Existing plain sand face roof tiles to be stripped and replaced with Redland Regent, Rustic Red or very similar.
New cat slide tiled roof to new extension.
Gable walls extended in face brick to match existing to west and Cedral cladding to east.
Existing plastic cladding to dormers to be replaced with light grey Cedral cladding.
Felt flat roof .



SIDE ELEVATION

A		17-01-19	Roof light and window added	pjc
REV	DATE	AMENDMENT		BY
PROJECT		9 TITHE BARN CLOSE ALDWICK PO21 4EY		
DRAWING		PROPOSED ELEVATIONS		
Date	Jan 2019	Drawn By	PJC	
Scale	1: 100 @A3	Iss. App. By	DKC	
Drawing No	004 A	File Location	0289	
		29 Breach Avenue, Southbourne, Emsworth, Hampshire, PO10 8NB T: 01243 697164 M: 07879471666 www.pdkconsulting.co.uk		
		PDK Architecture and Surveying		

Materials
Roof :- Redland Regent, Rustic Red tiles.
Felt flat roof.
Walls :- Face brickwork.
Dormer Cladding :- Light Grey Cedral cladding
Windows :- White PVC double glazed.
Doors :- PVC double glazed.
Fascia and Soffit :- White plastic.
Gutter :- Black plastic.

