


Window Schedule:-

Ground Floor Shower Room Window	850 x 900mm high
Kitchen Window over sink	1500 x 1000mm high
Kitchen Window facing west	1500 x 1100mm high
Two Panel Kitchen Patio doors	2330 x 2100mm high
Four Panel Kitchen Patio doors	3800 x 2100mm high
Ground Floor Bedroom Window	1650 x 1100mm high

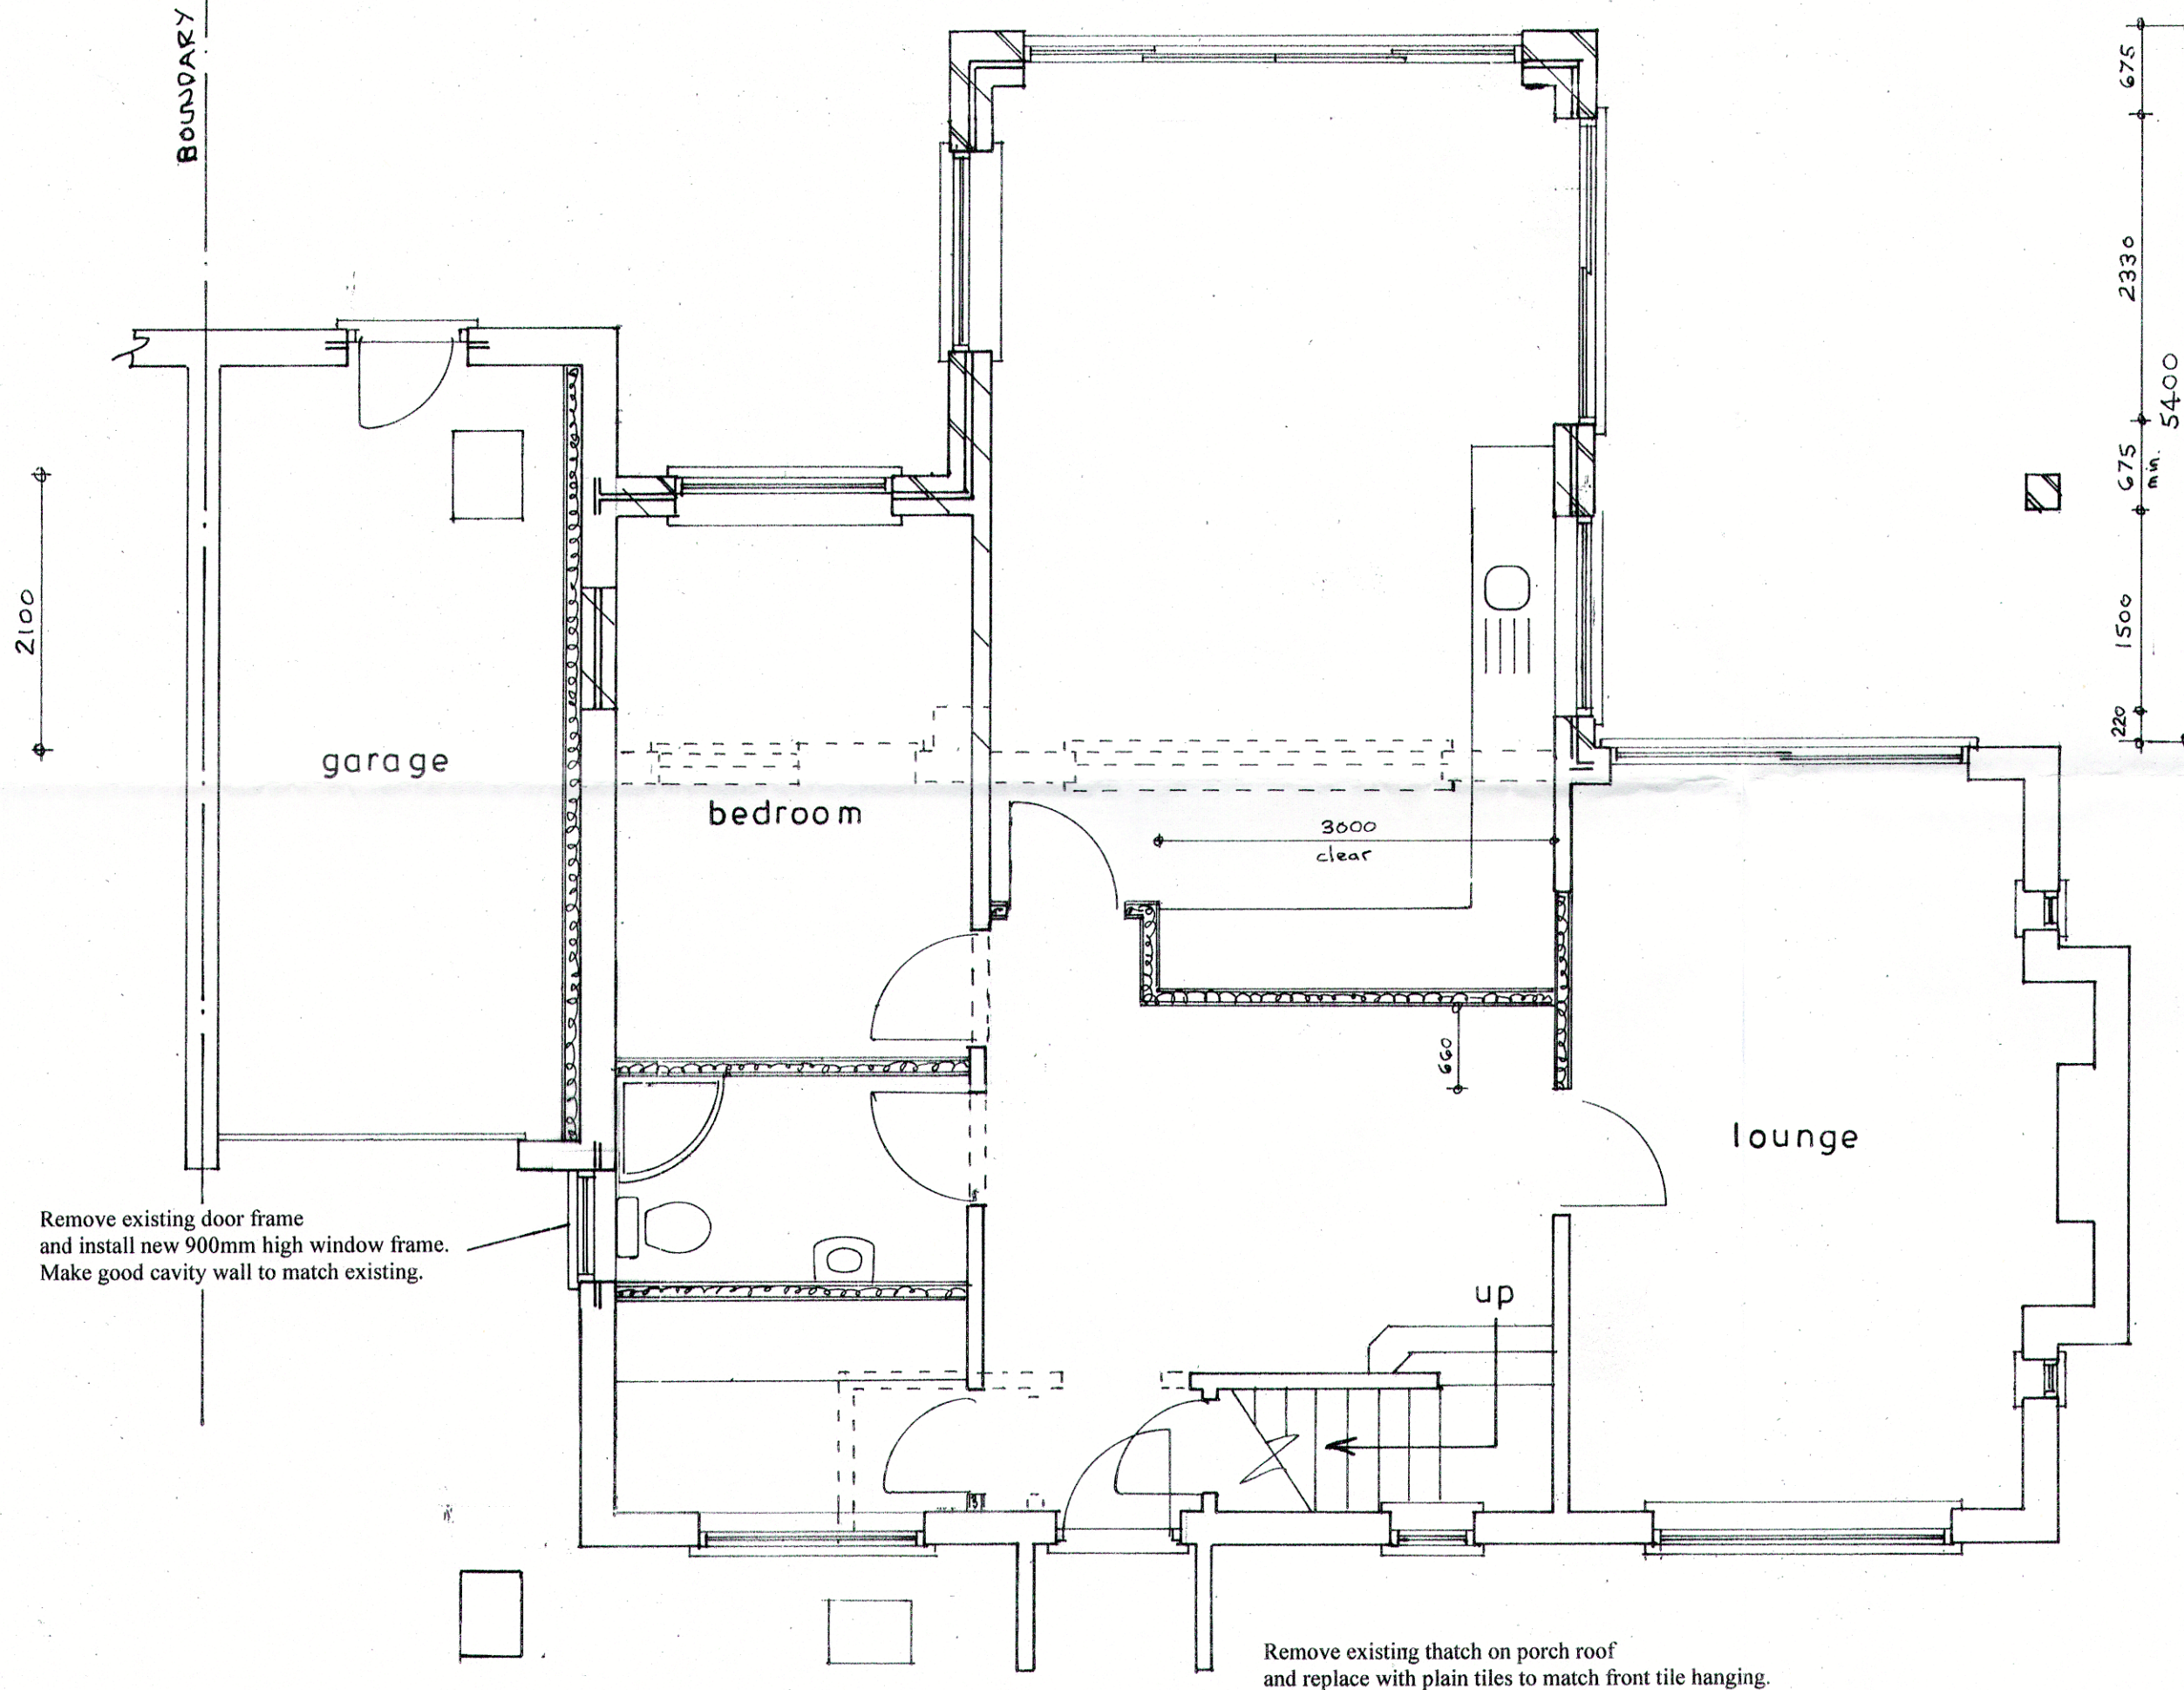


Ground floor plan

1 : 50

Proposed


PROPOSED SINGLE STOREY EXTENSION AT 131, MANOR WAY, ALDWICK
FOR MR. & MRS. R. GALE.

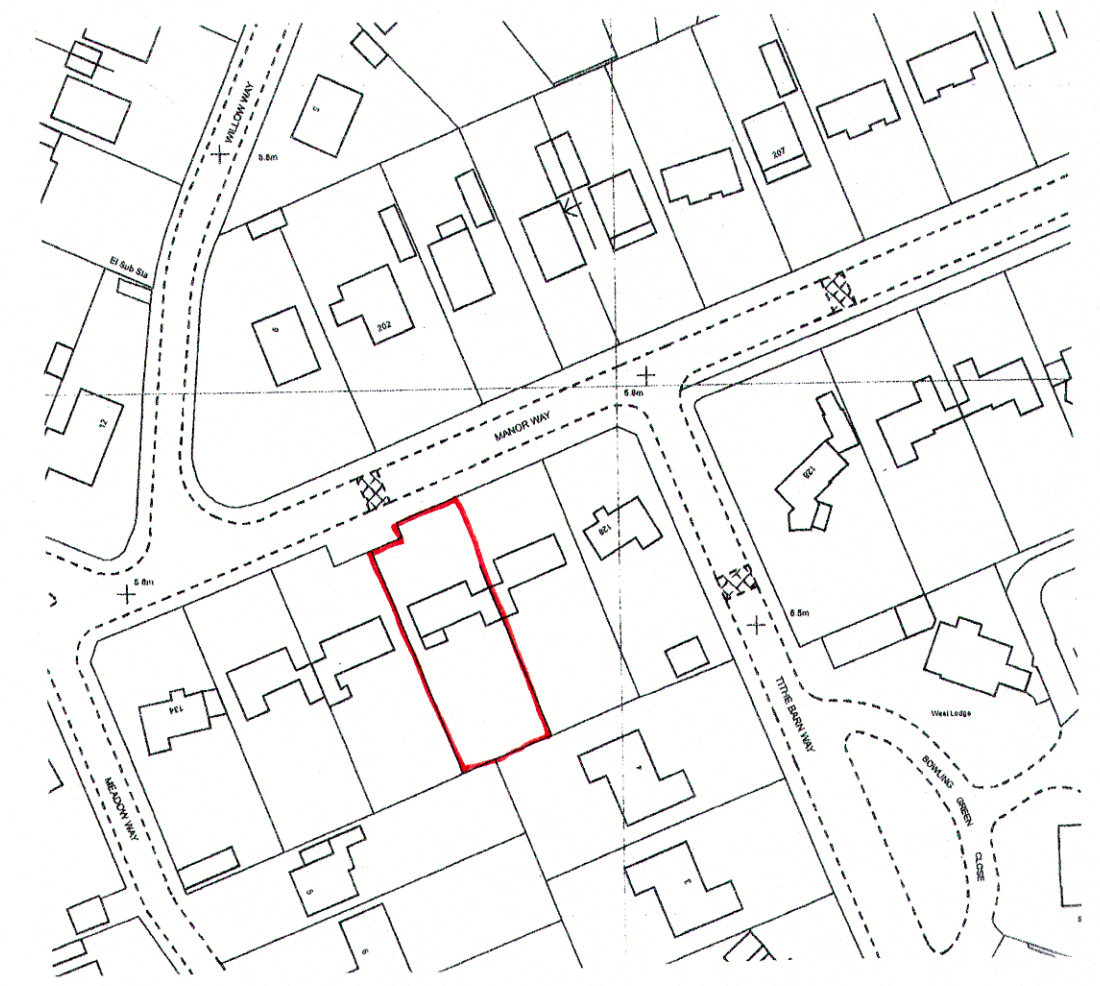

location plan

1 : 1250

Ordnance Survey
Paper Map Copying
Licence No.
100056538

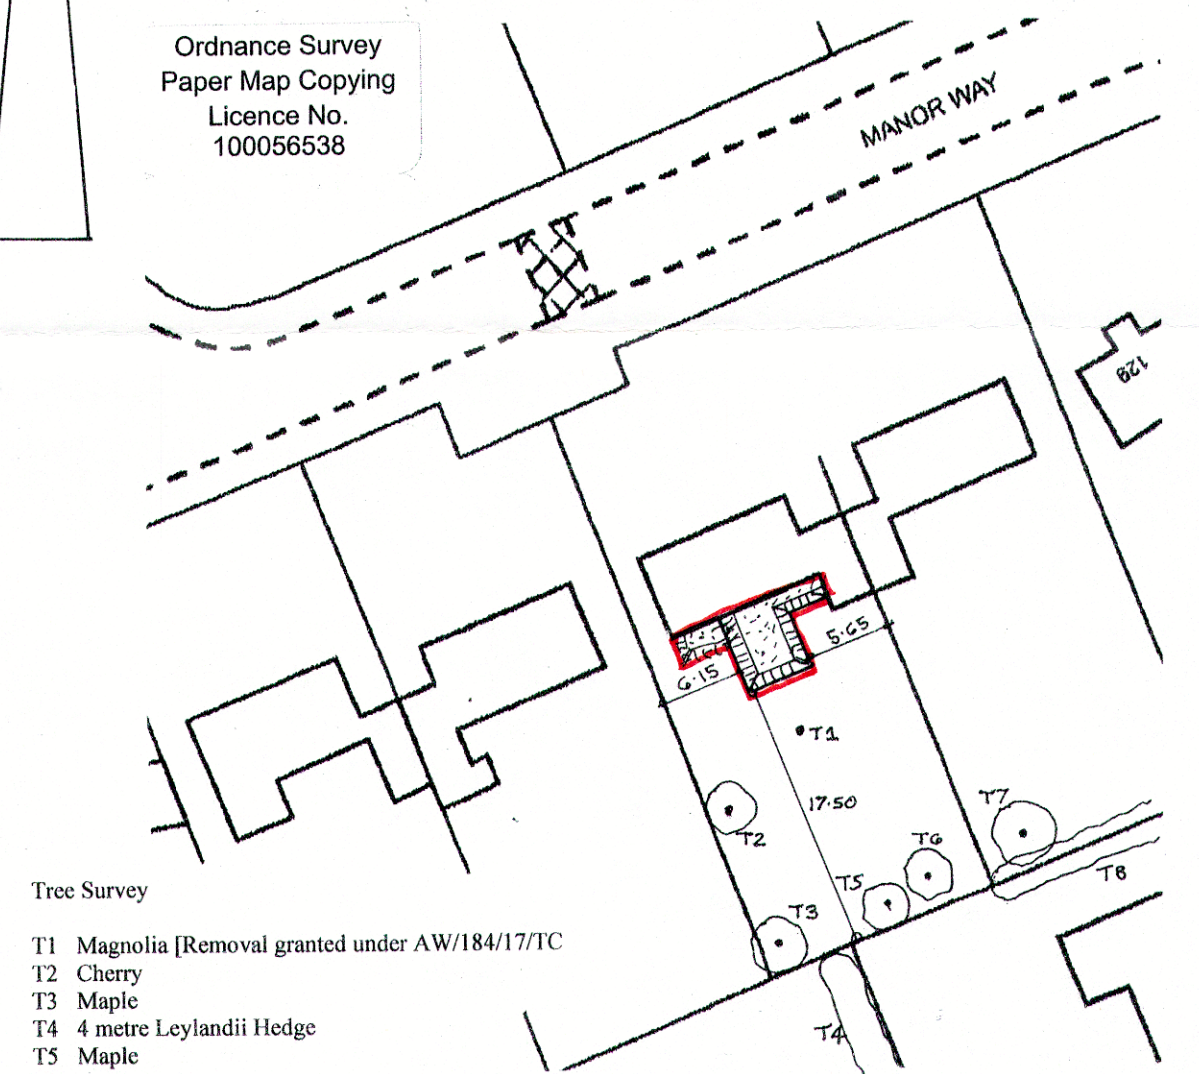

block plan

1 : 500

Tree Survey

- T1 Magnolia [Removal granted under AW/184/17/TC]
- T2 Cherry
- T3 Maple
- T4 4 metre Leylandii Hedge
- T5 Maple
- T6 Laburnum
- T7 Maple
- T8 5 metre Leylandii Hedge

sheet 1 of 3

Bryan Butcher
Rainbow Cottage
Nyetimber Lane
Bognor Regis PO21 3JX
01243 266871
07973 233442
bryan.butcher@btinternet.com
www.bryanbutcher.com