
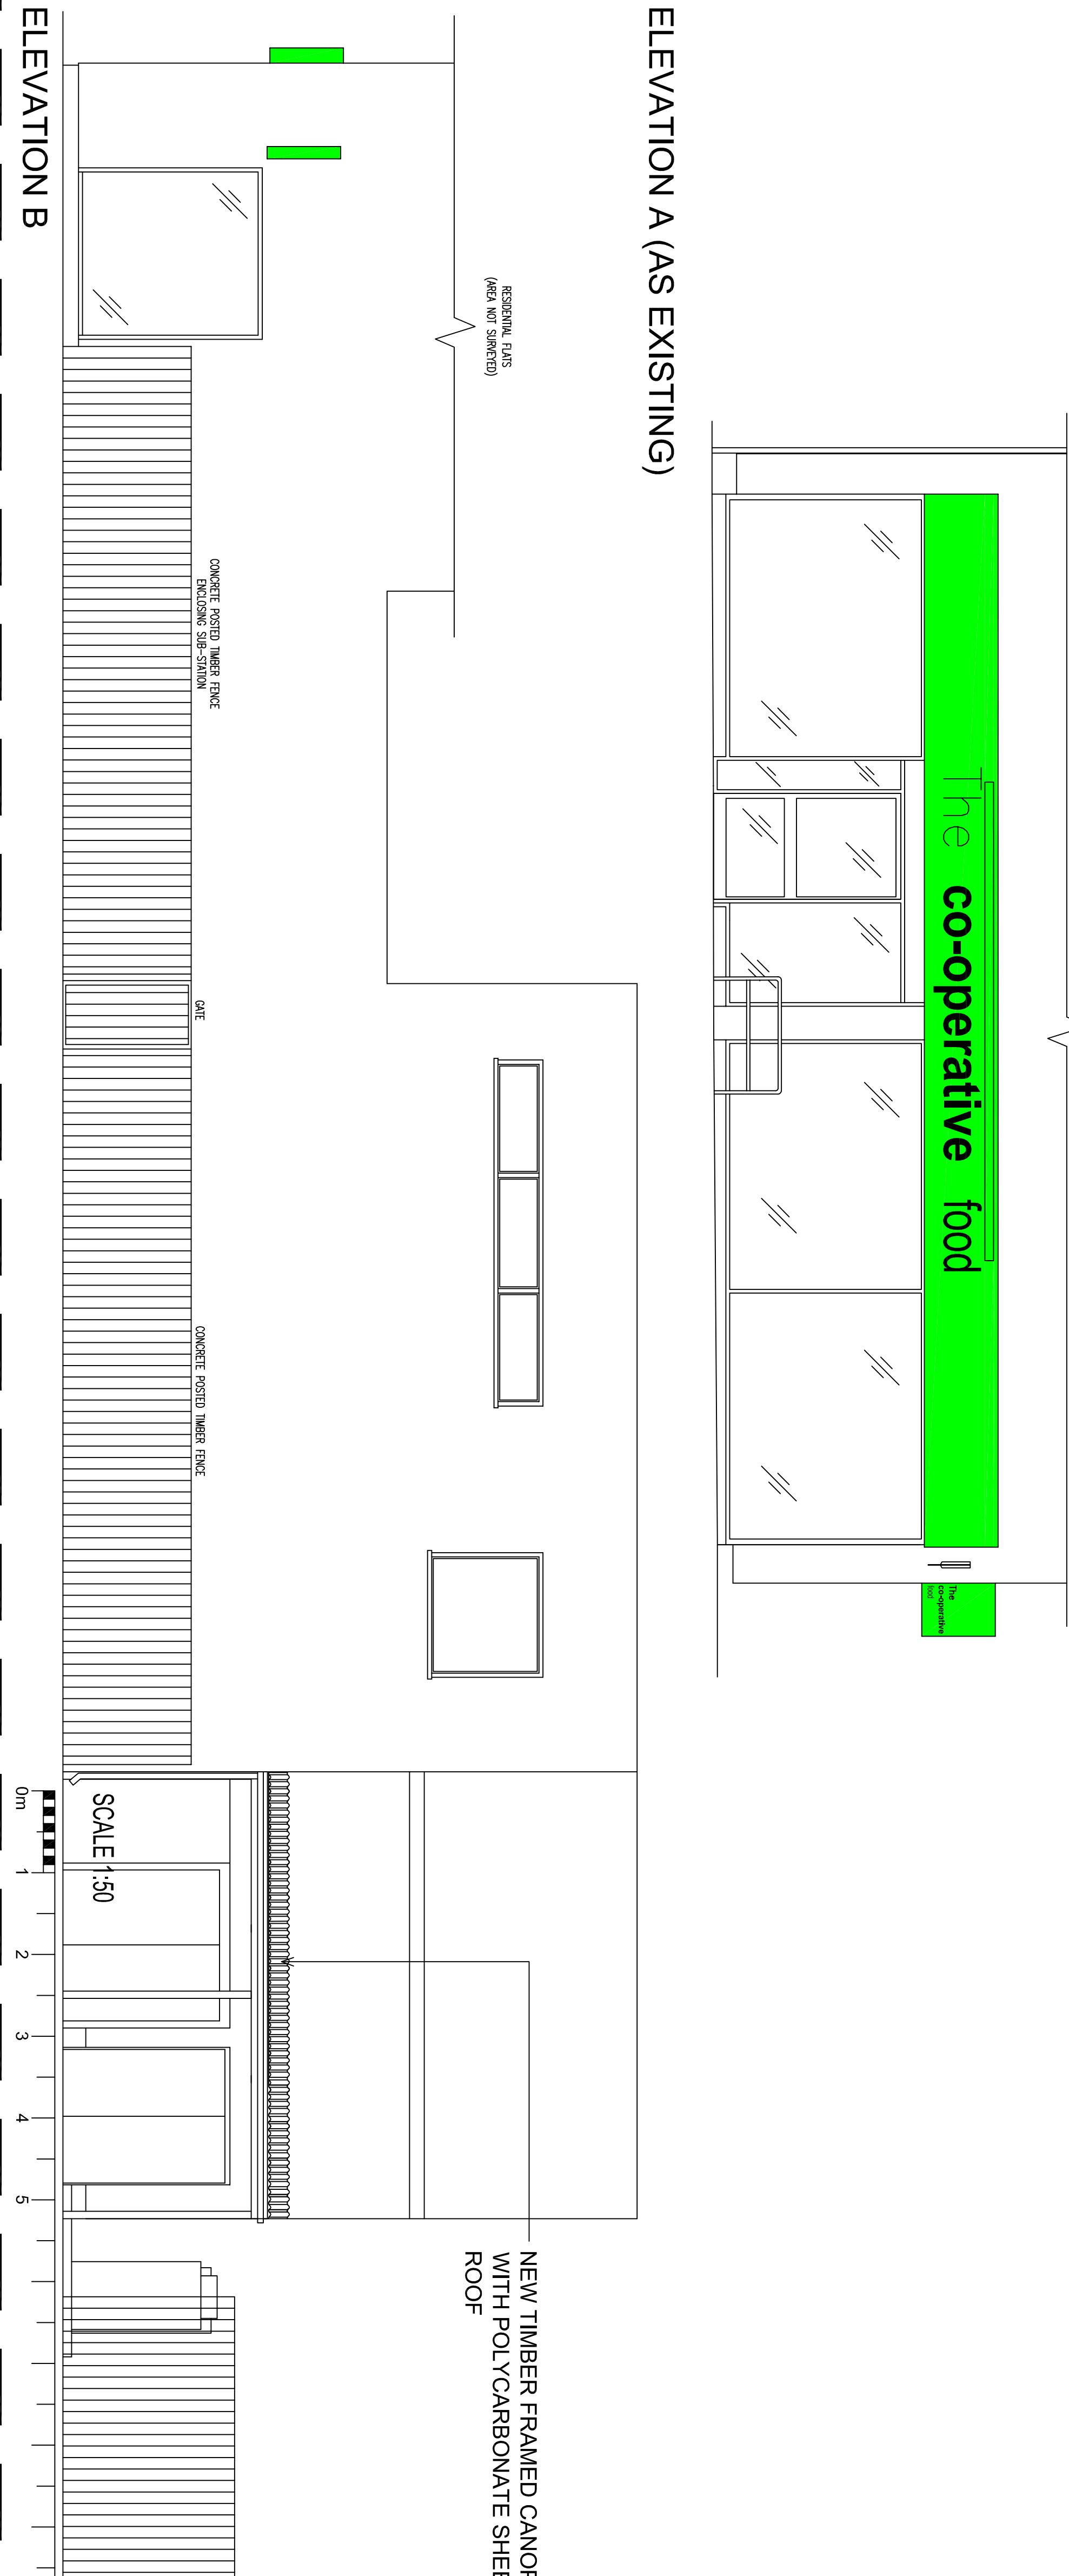


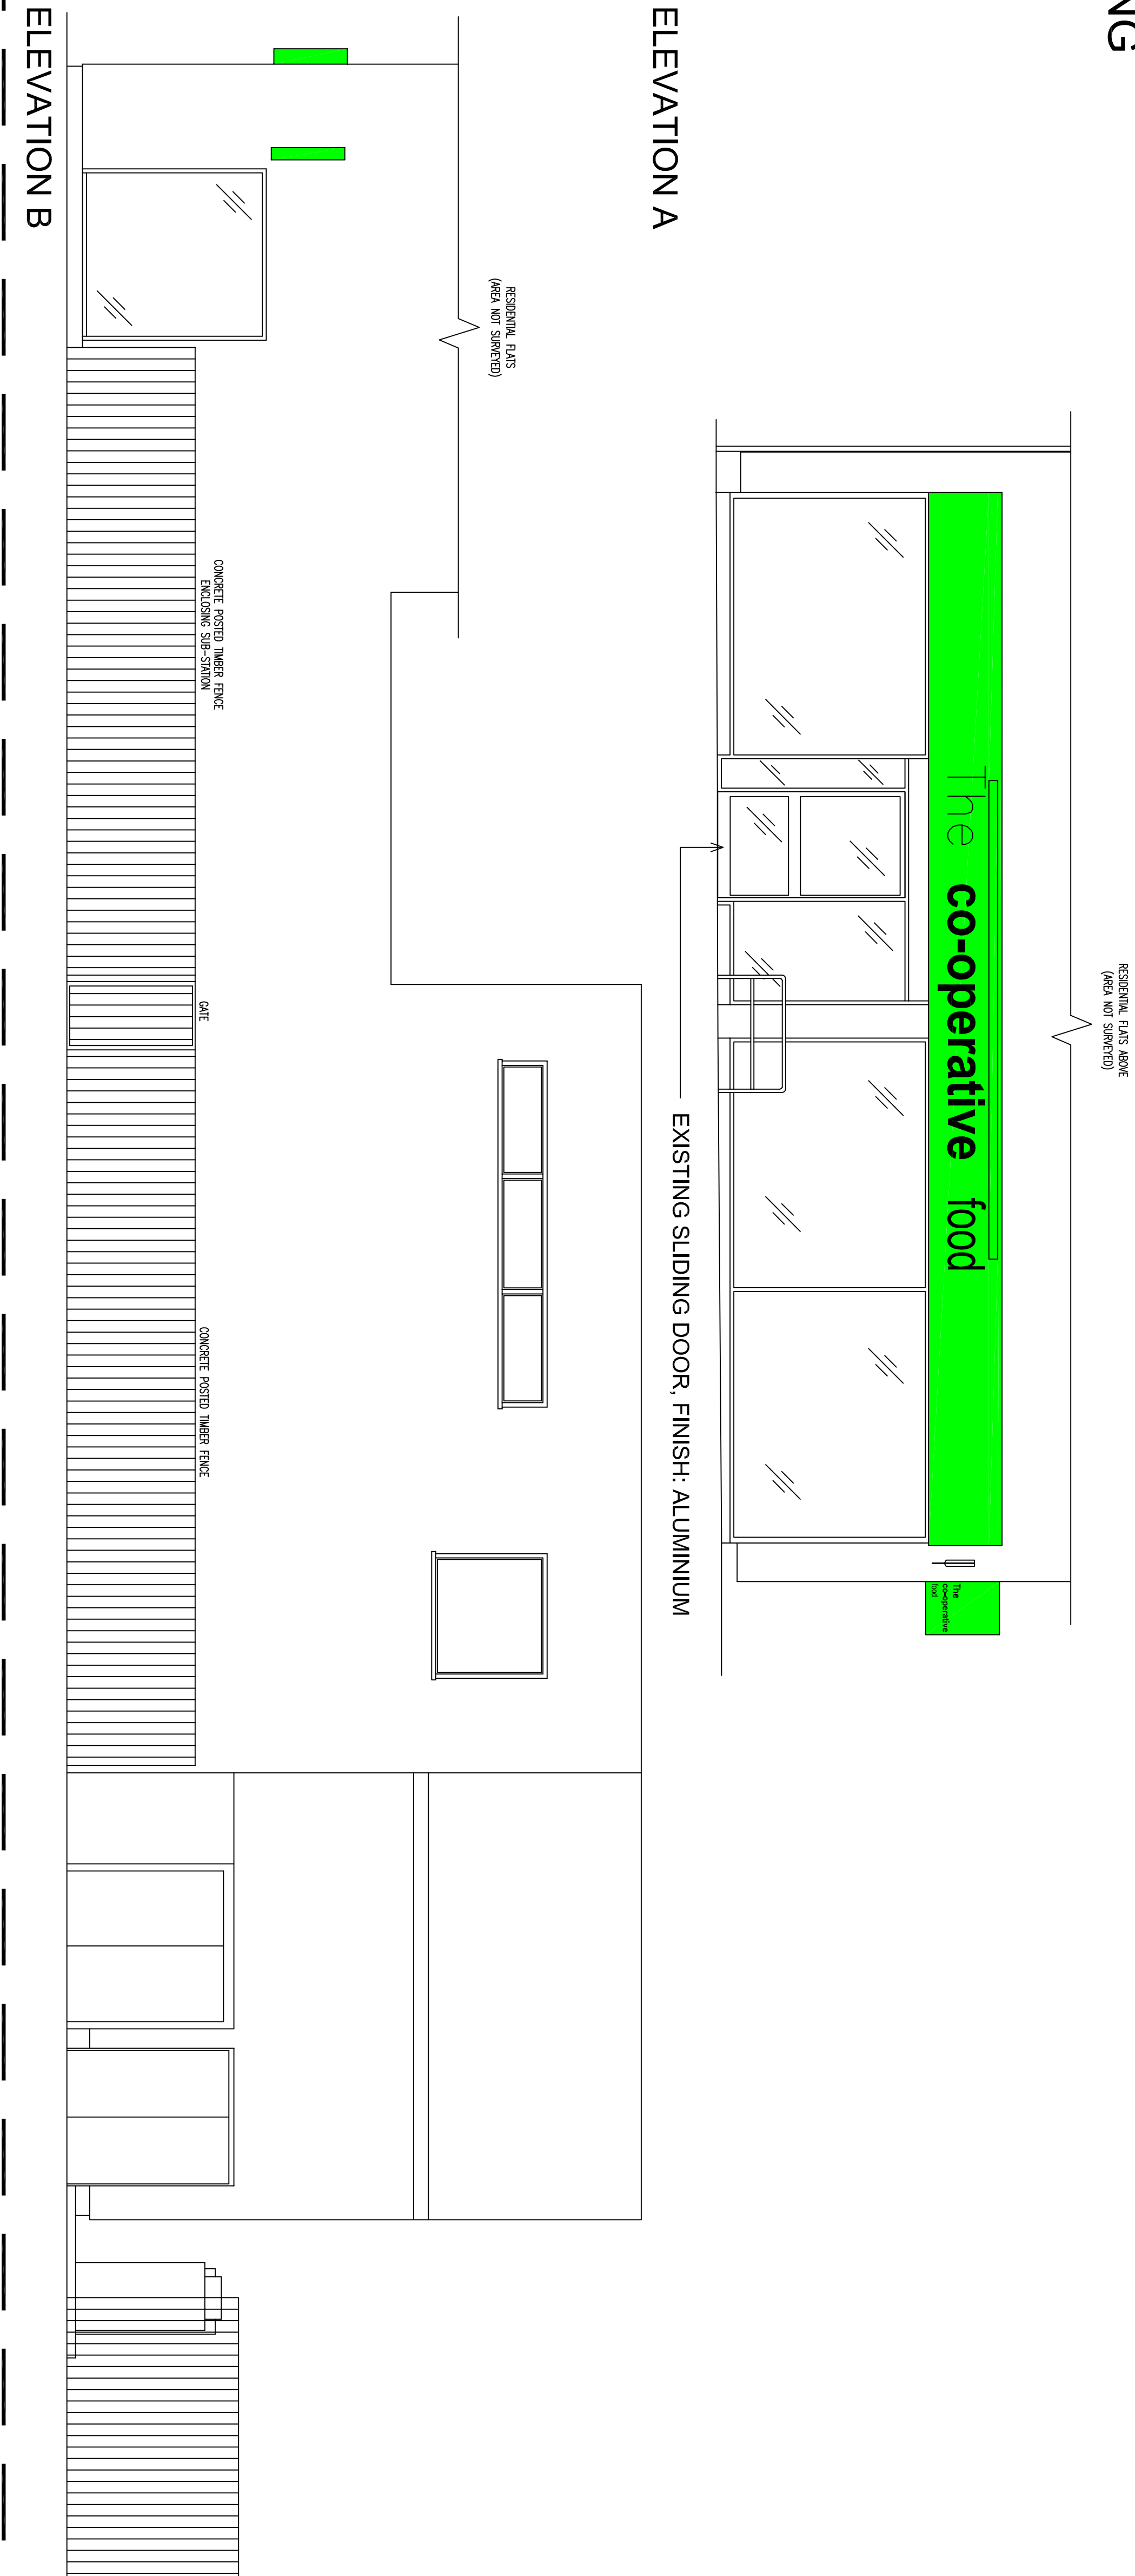

© THE CONTENTS OF THIS DRAWING REMAIN THE SOLE PROPERTY OF WELLSFIELD ASSOCIATES AND MUST NOT BE COPIED OR REPRODUCED WITHOUT PRIOR PERMISSION.

FULL SURVEY NOT CARRIED OUT. DRAWING PRODUCED USING INFORMATION SUPPLIED BY THE CLIENT

Wellsfield Associates

80, High Street,
Huddersfield,
SS17 2PB
Tel: 01702 551123
Fax: 01702 558530
mail@wellsfieldassociates.co.uk

project
Co-op Store
1-2 NYETIMBER LANE
ALDWICK
BOGNOR REGIS
PO21 3HG

ELEVATIONS

date
Oct '13

drawn
DAR

scale
1:500 @A1

drg no.
2283.03