
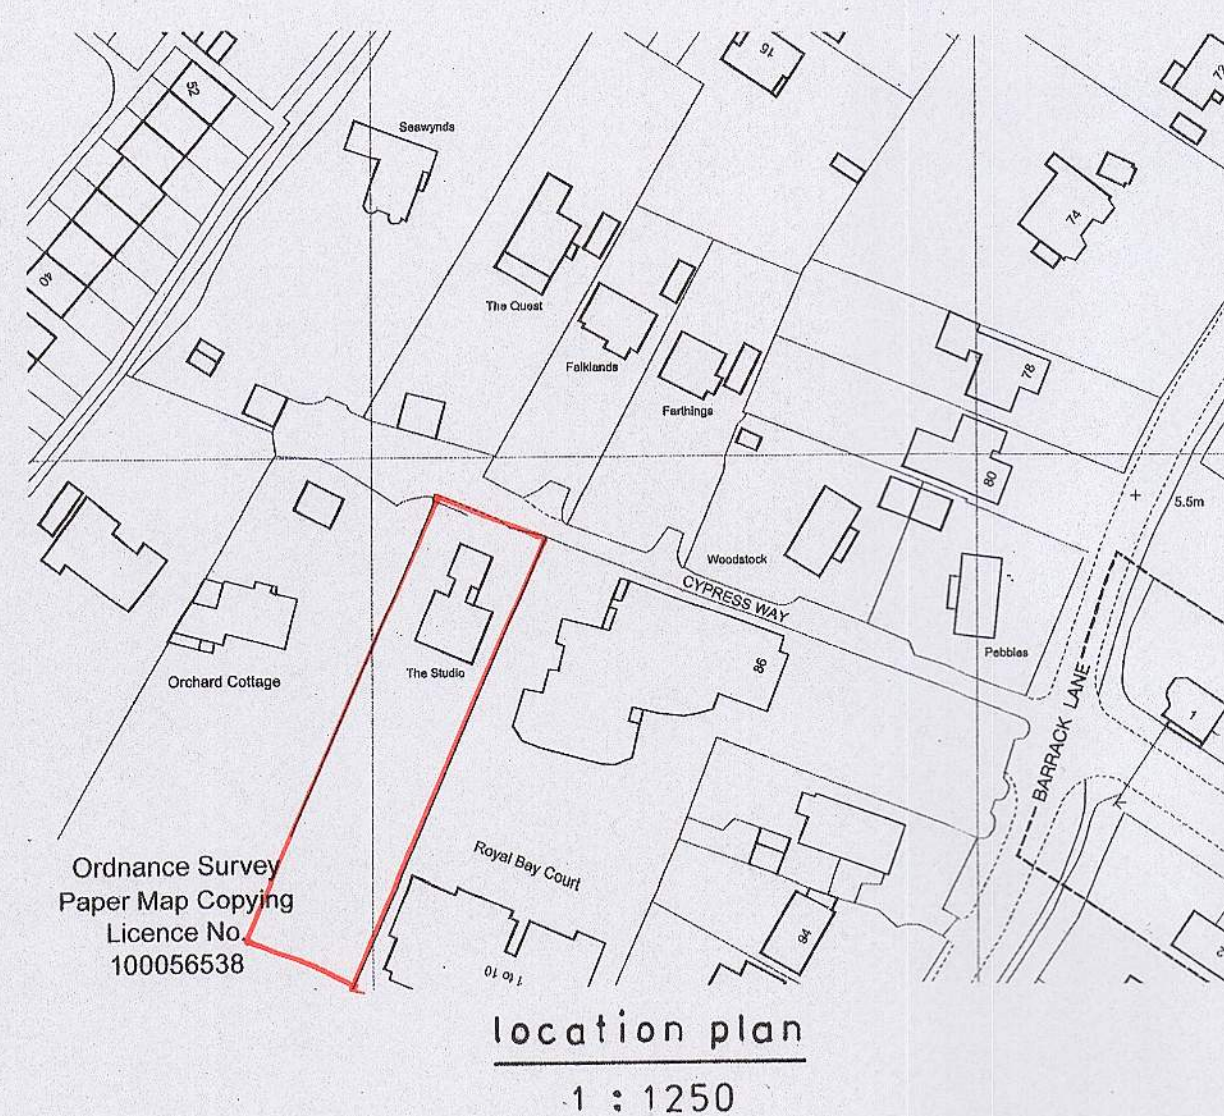
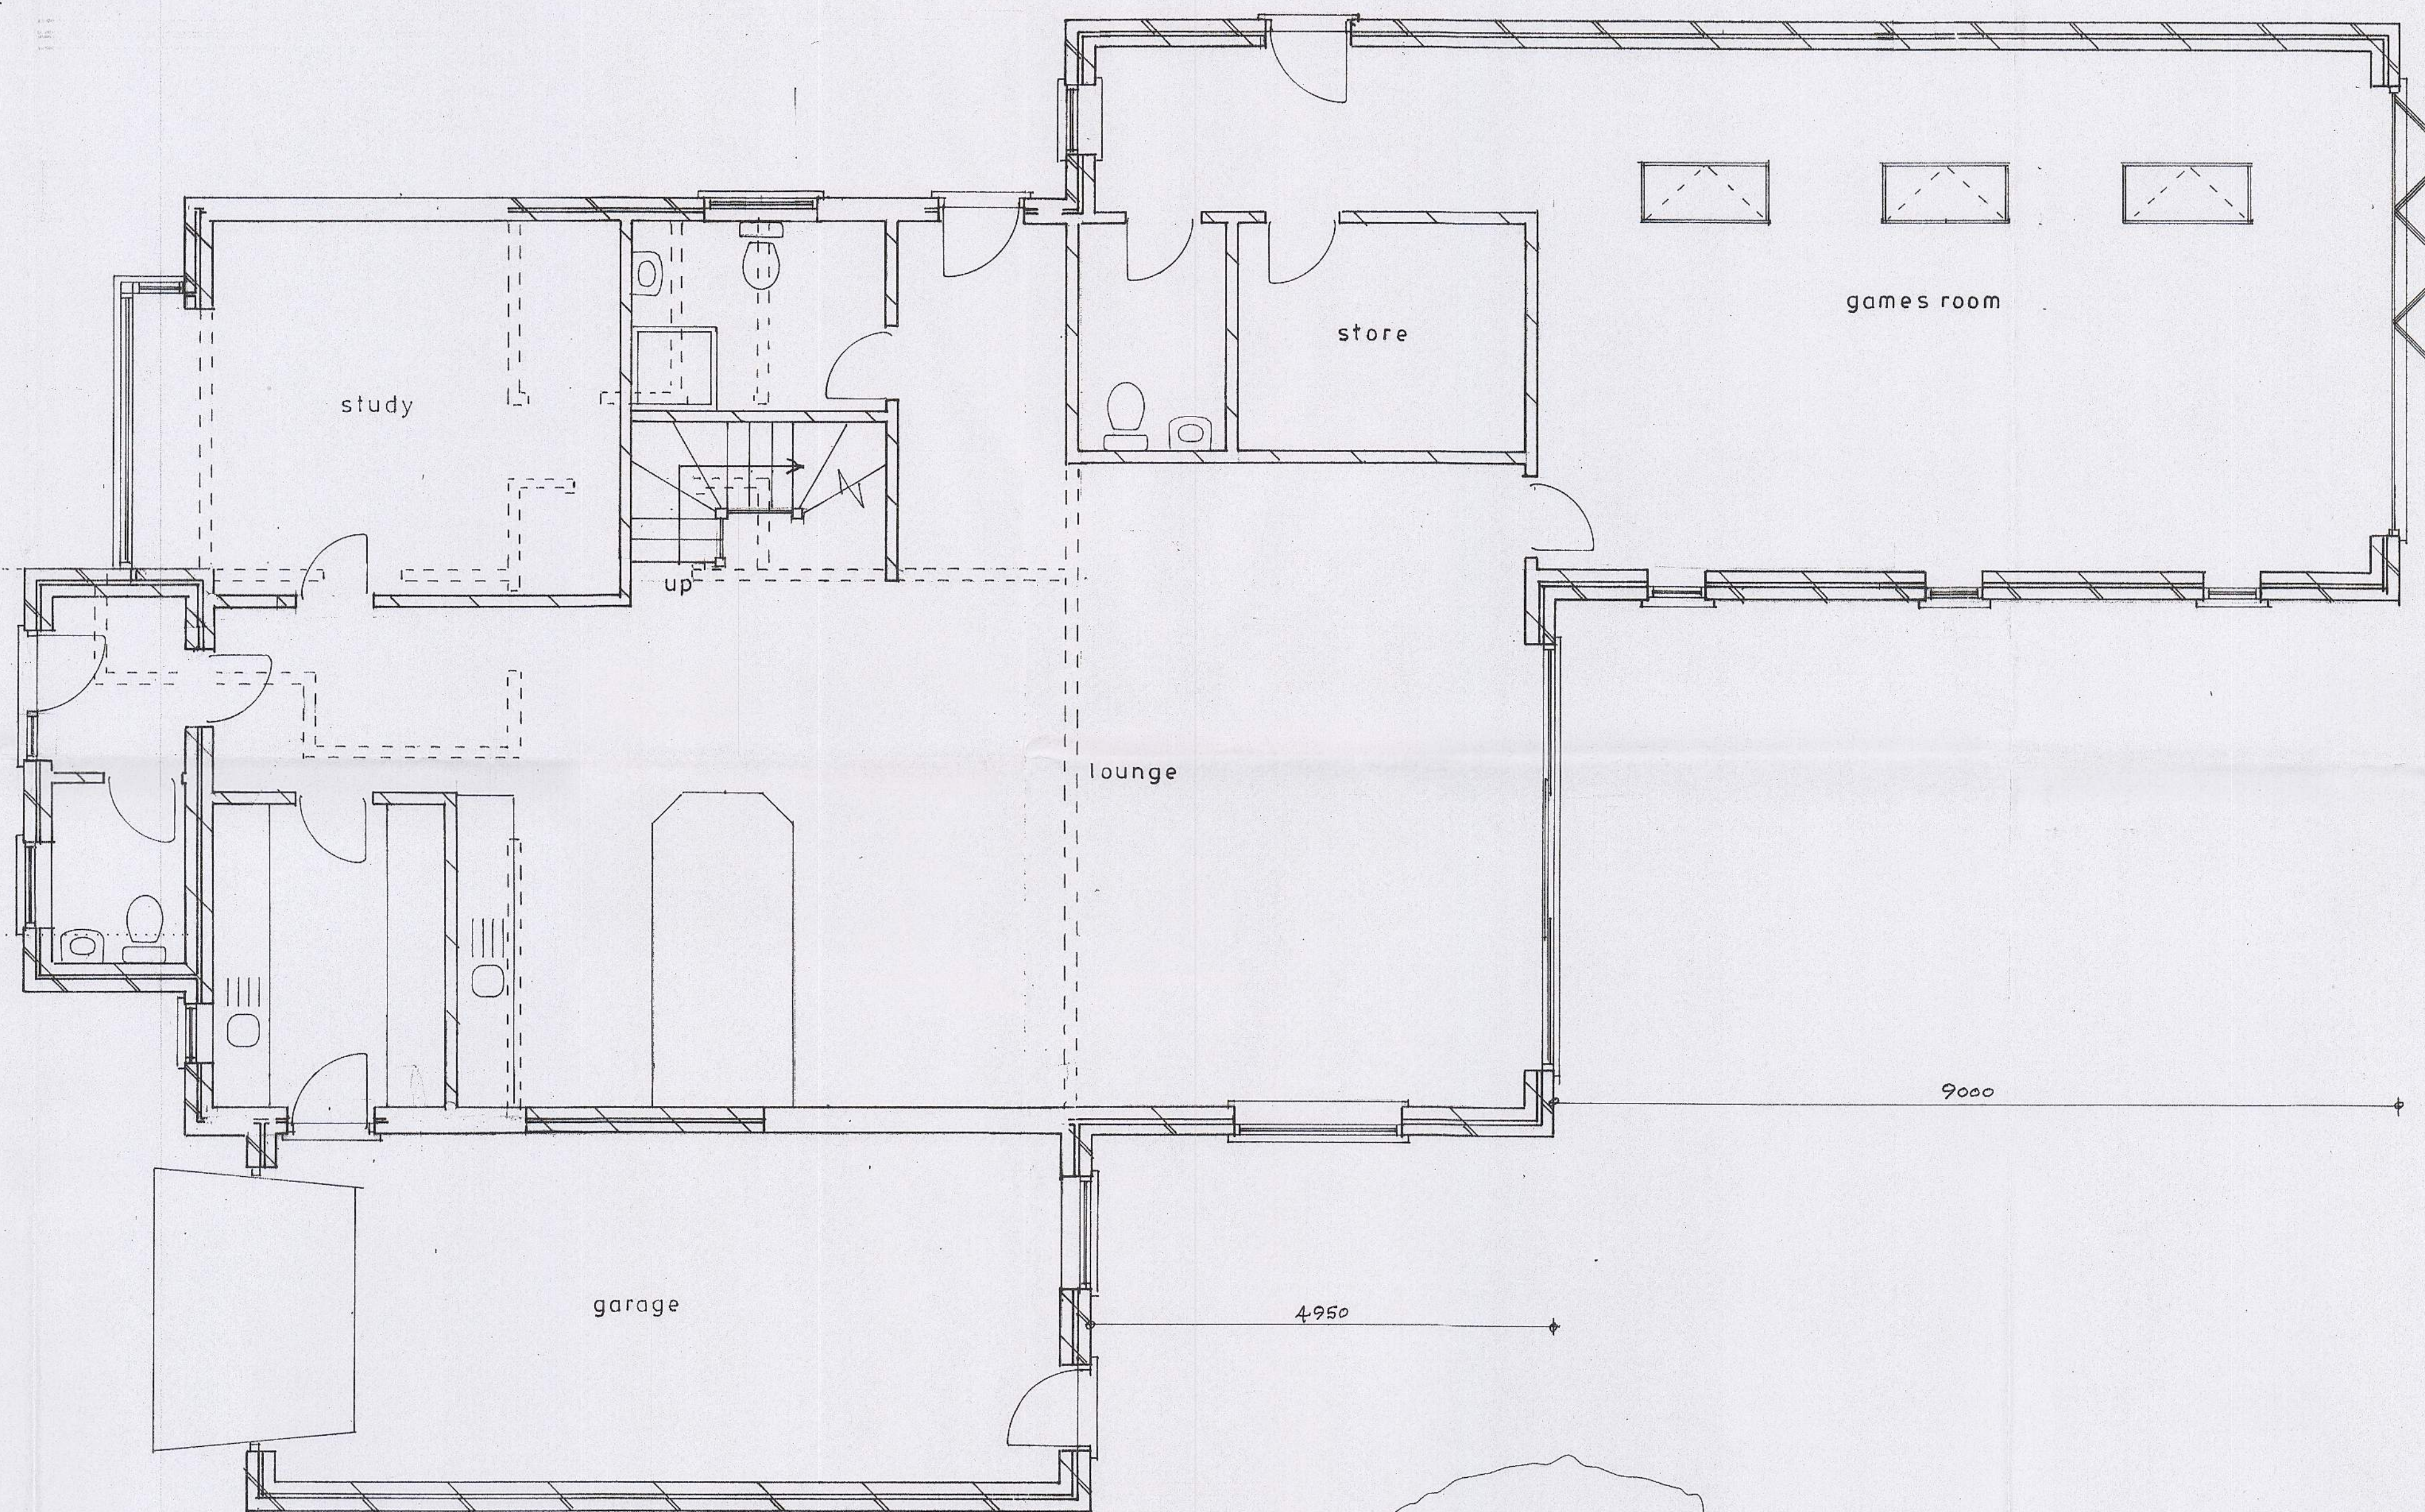


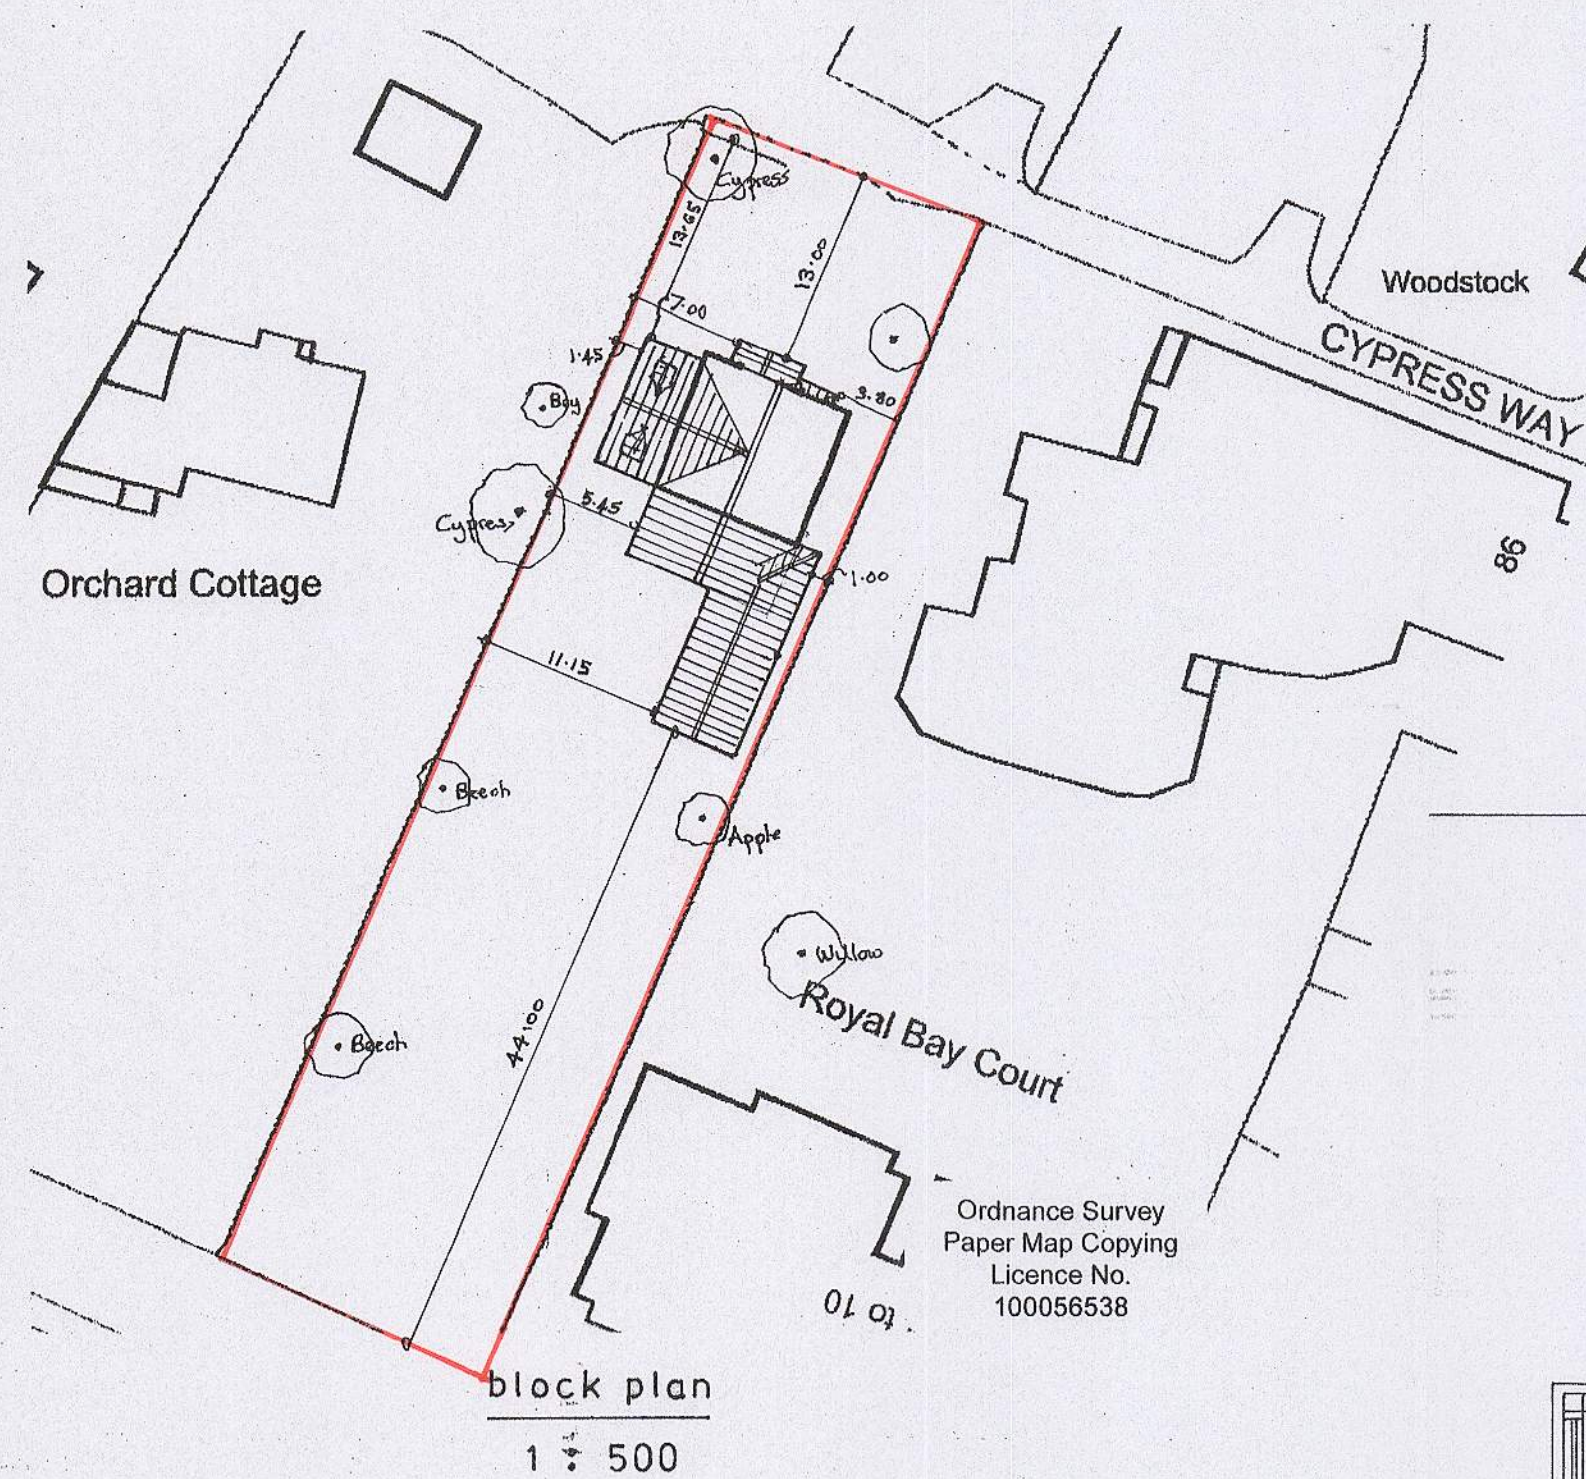

Proposed

PROPOSED SINGLE STOREY AND CHALET EXTENSIONS AT 'THE STUDIO', CYPRESS WAY, ALDWICK FOR MR. & MRS. S. HODGES

sheet 1 of 5

Bryan Butcher
Rainbow Cottage
Nyetimber Lane
Bognor Regis PO21 3JX
01243 268871
07973 233442
bryan.butcher@btinternet.com
www.bryanbutcher.com