




Proposed West (Rear) Elevation at 1:100 scale

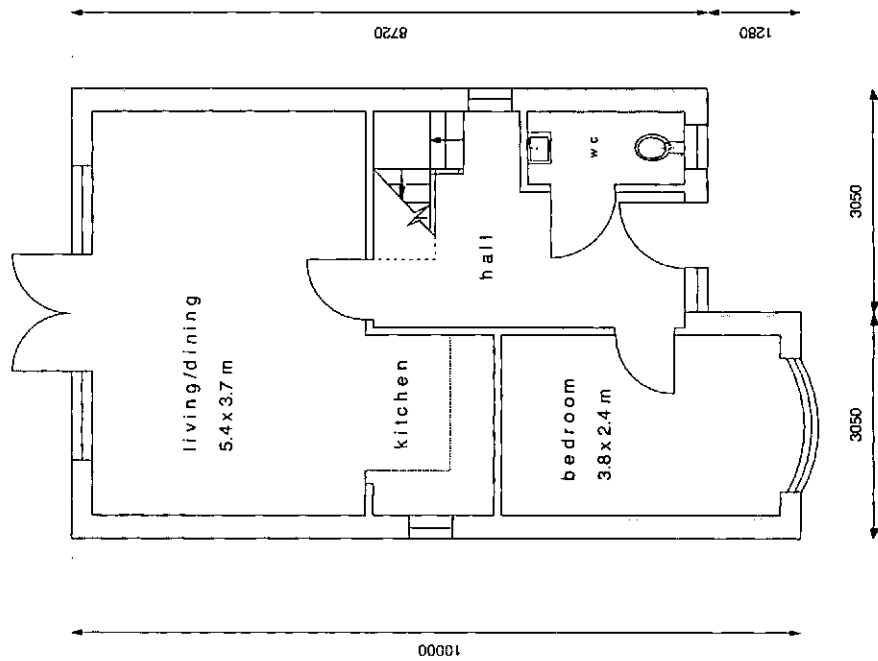


Proposed Ground Floor Plan at 1:100 scale

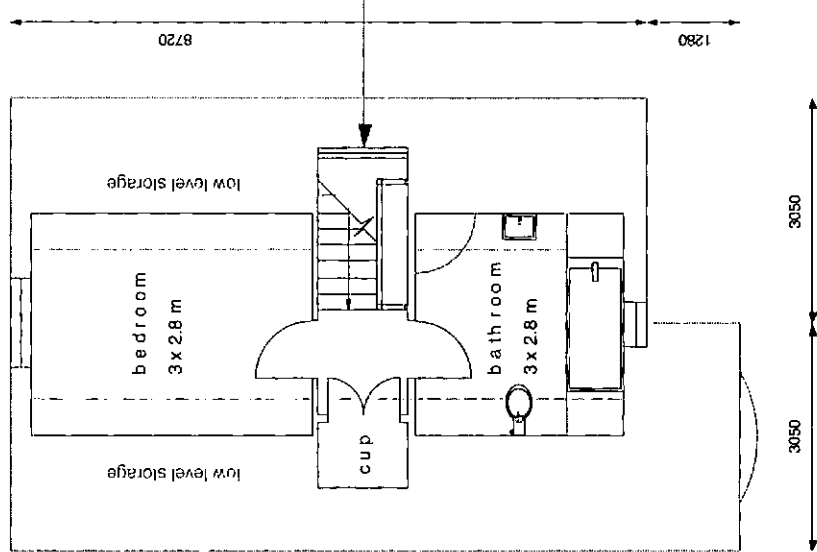


Proposed First Floor Plan at 1:100 scale

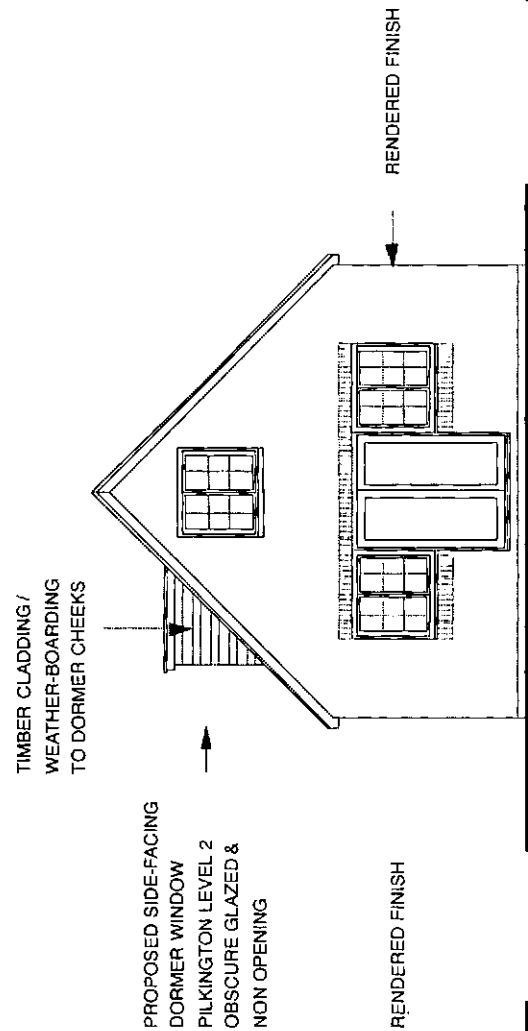

Proposed North (Side) Elevation at 1:100 scale

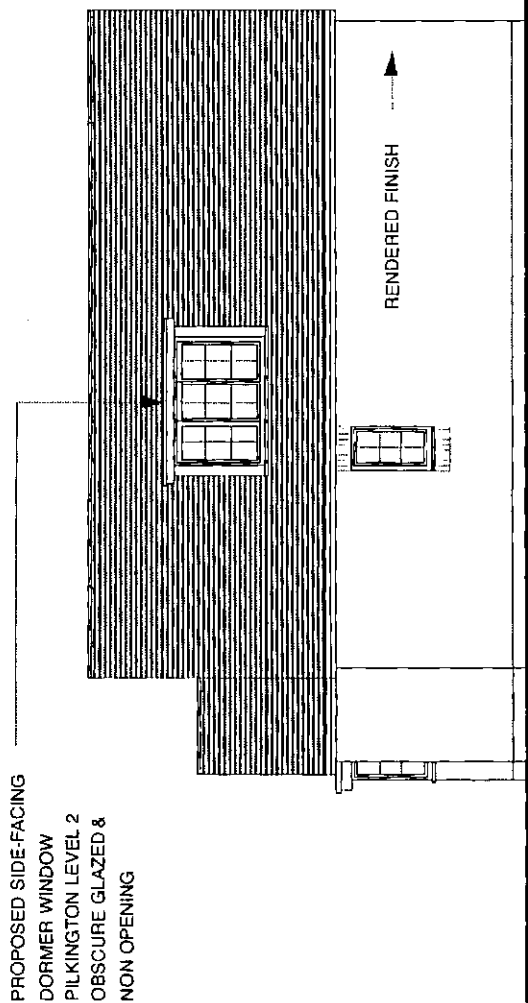

Proposed South (Side) Elevation at 1:100 scale

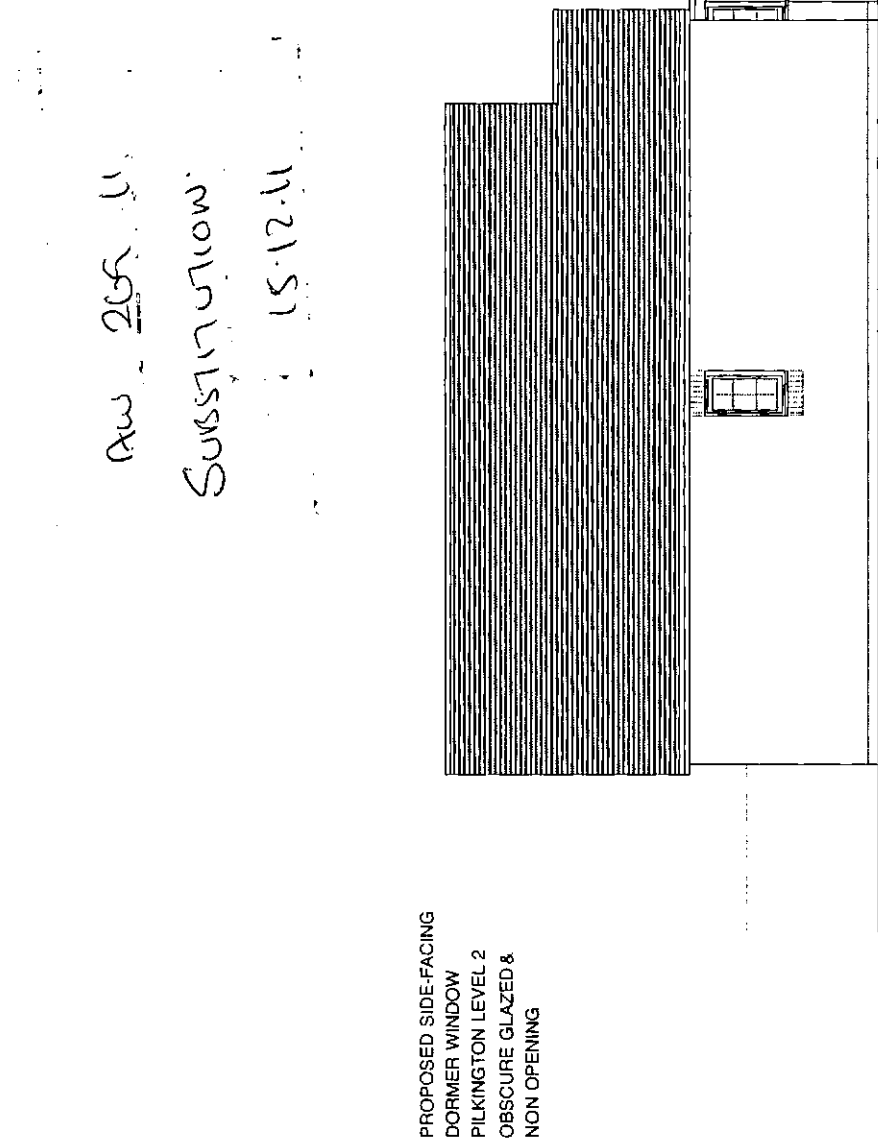

Proposed South (Side) Elevation at 1:100 scale

Ans. 265.11
Substitution.
15.12.11

NOTE - GENERAL AMENDMENTS / REVISIONS ADVISED BY LOCAL AUTHORITY PLANNING DEPARTMENT 13 12 11

CLIENT	Herongate Homes Ltd	DRAWING	001 Proposed Plans & Elevations	NOTES Drawings are not to be scaled except for planning purposes. Room dimensions are approximate. All dimensions to be checked on site. All dimensions in mm's. Drawings are subject to local authority approval. Drawings are subject to engineers design specification/ approval.	CORINTHIAN ARCHITECTURAL DESIGN 8 Davys Court, Funtington, Chichester, West Sussex. PO18 9LG 01243 576 078 > contact@corinthianad.co.uk > www.corinthianad.co.uk
SITE	Land & Garage to the rear of 259a Aldwick Road, Aldwick, W Sussex	REVISION			
PROJECT	Proposed Residential Development	DATE	14 12 11		