

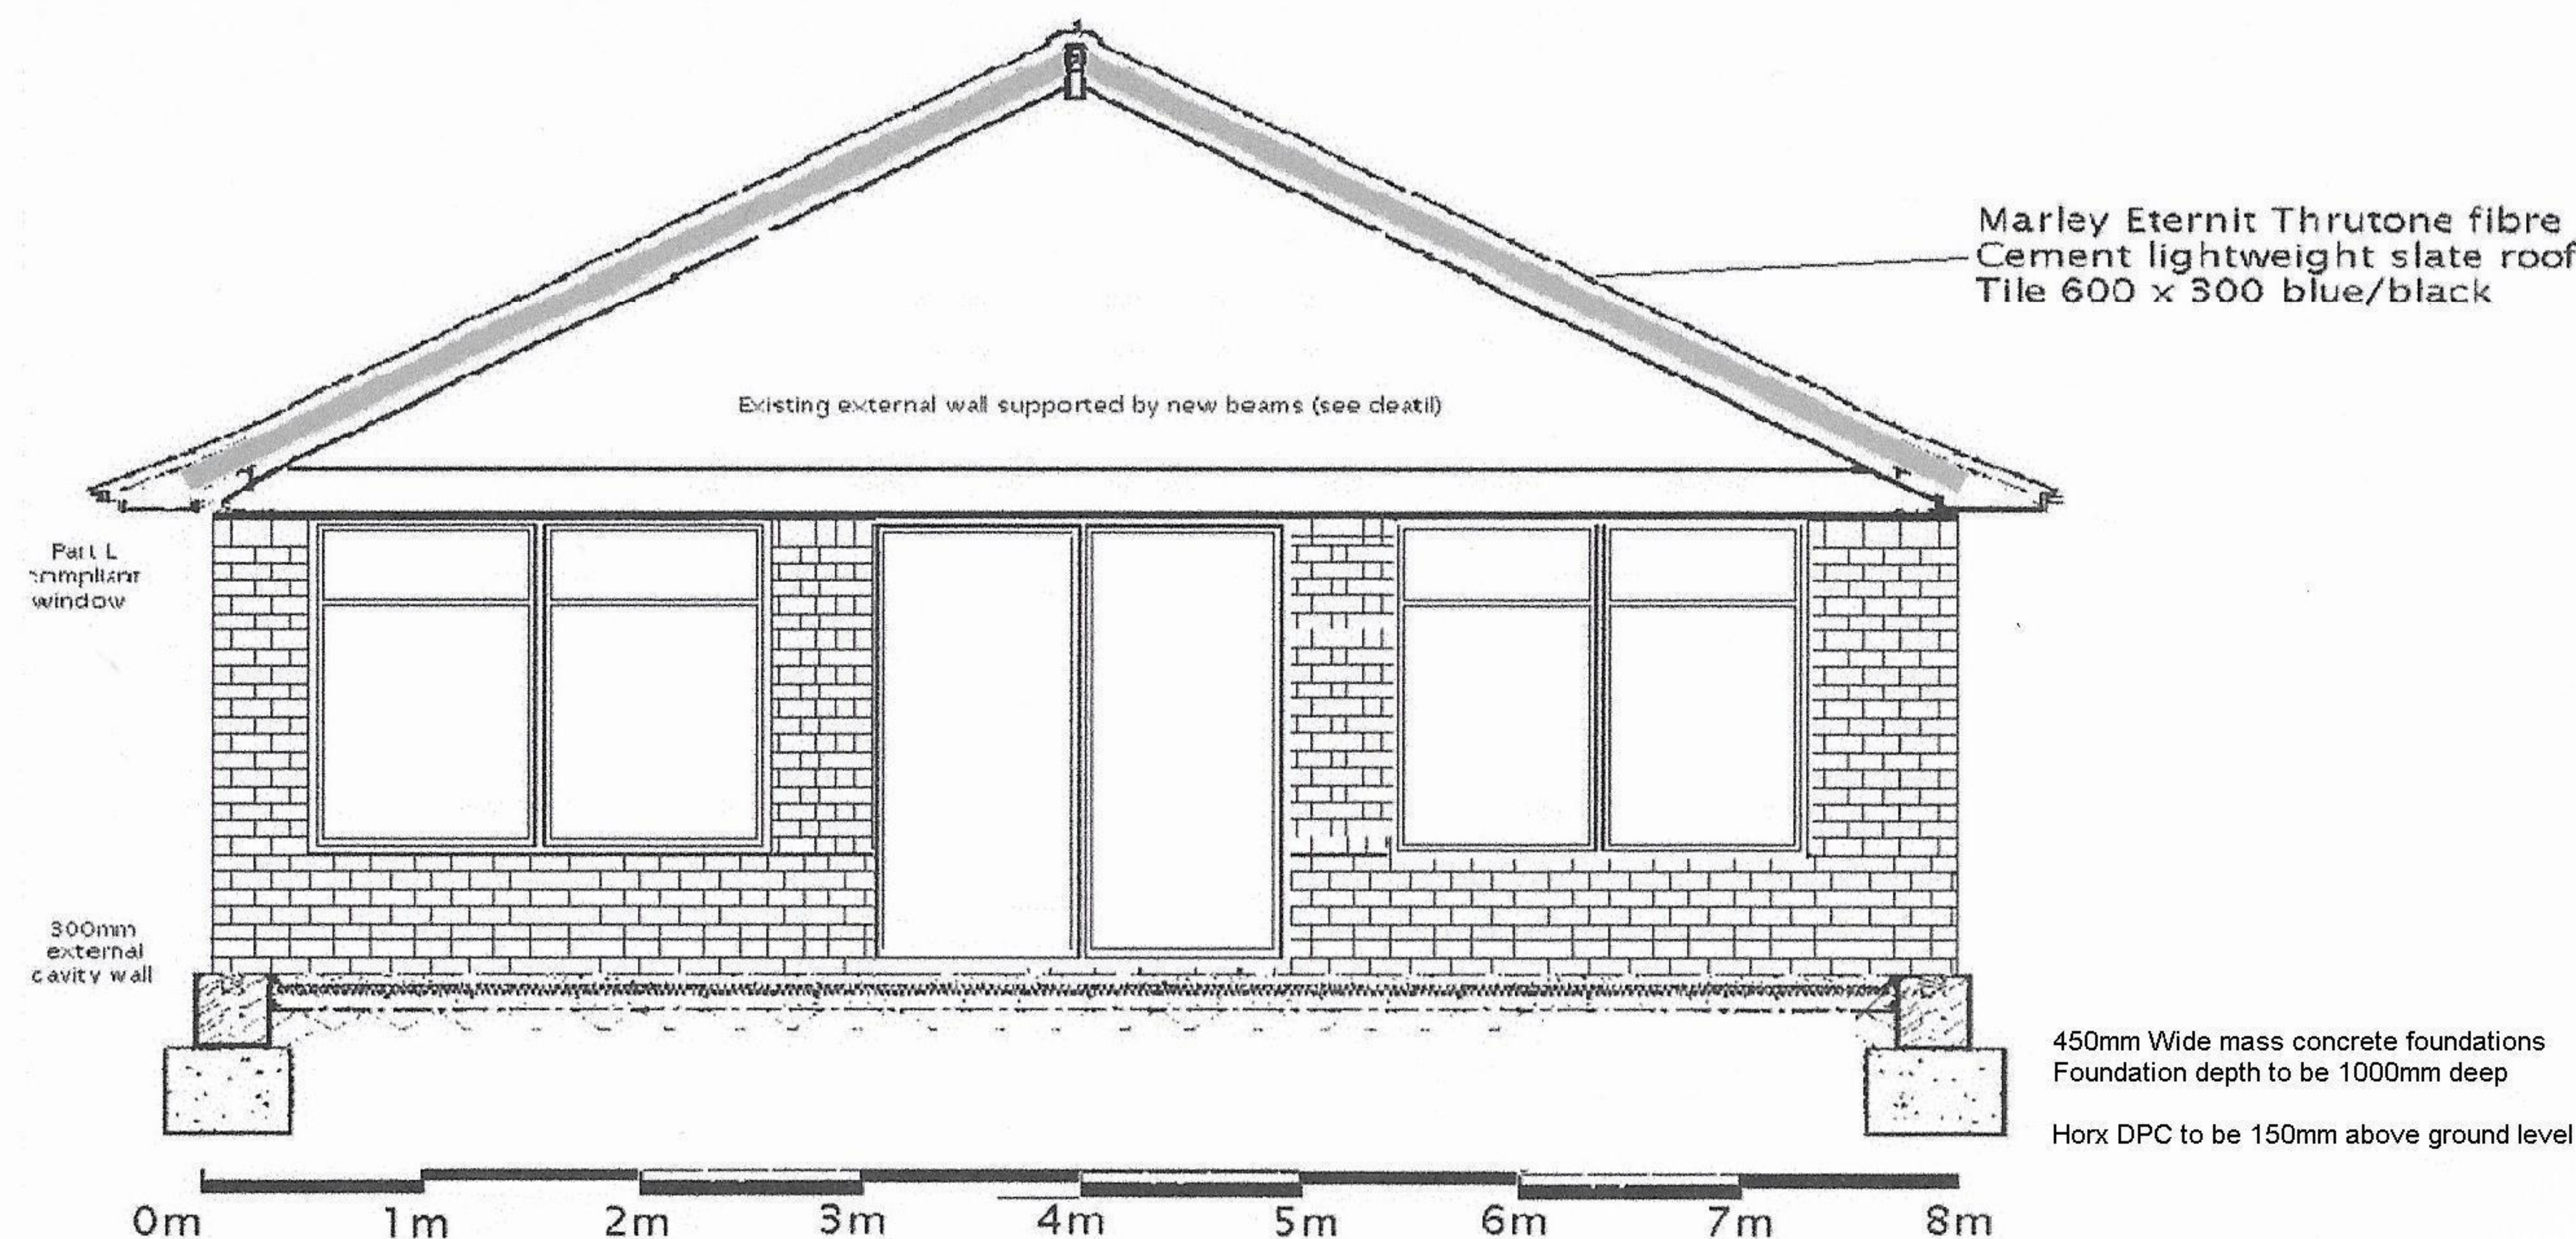
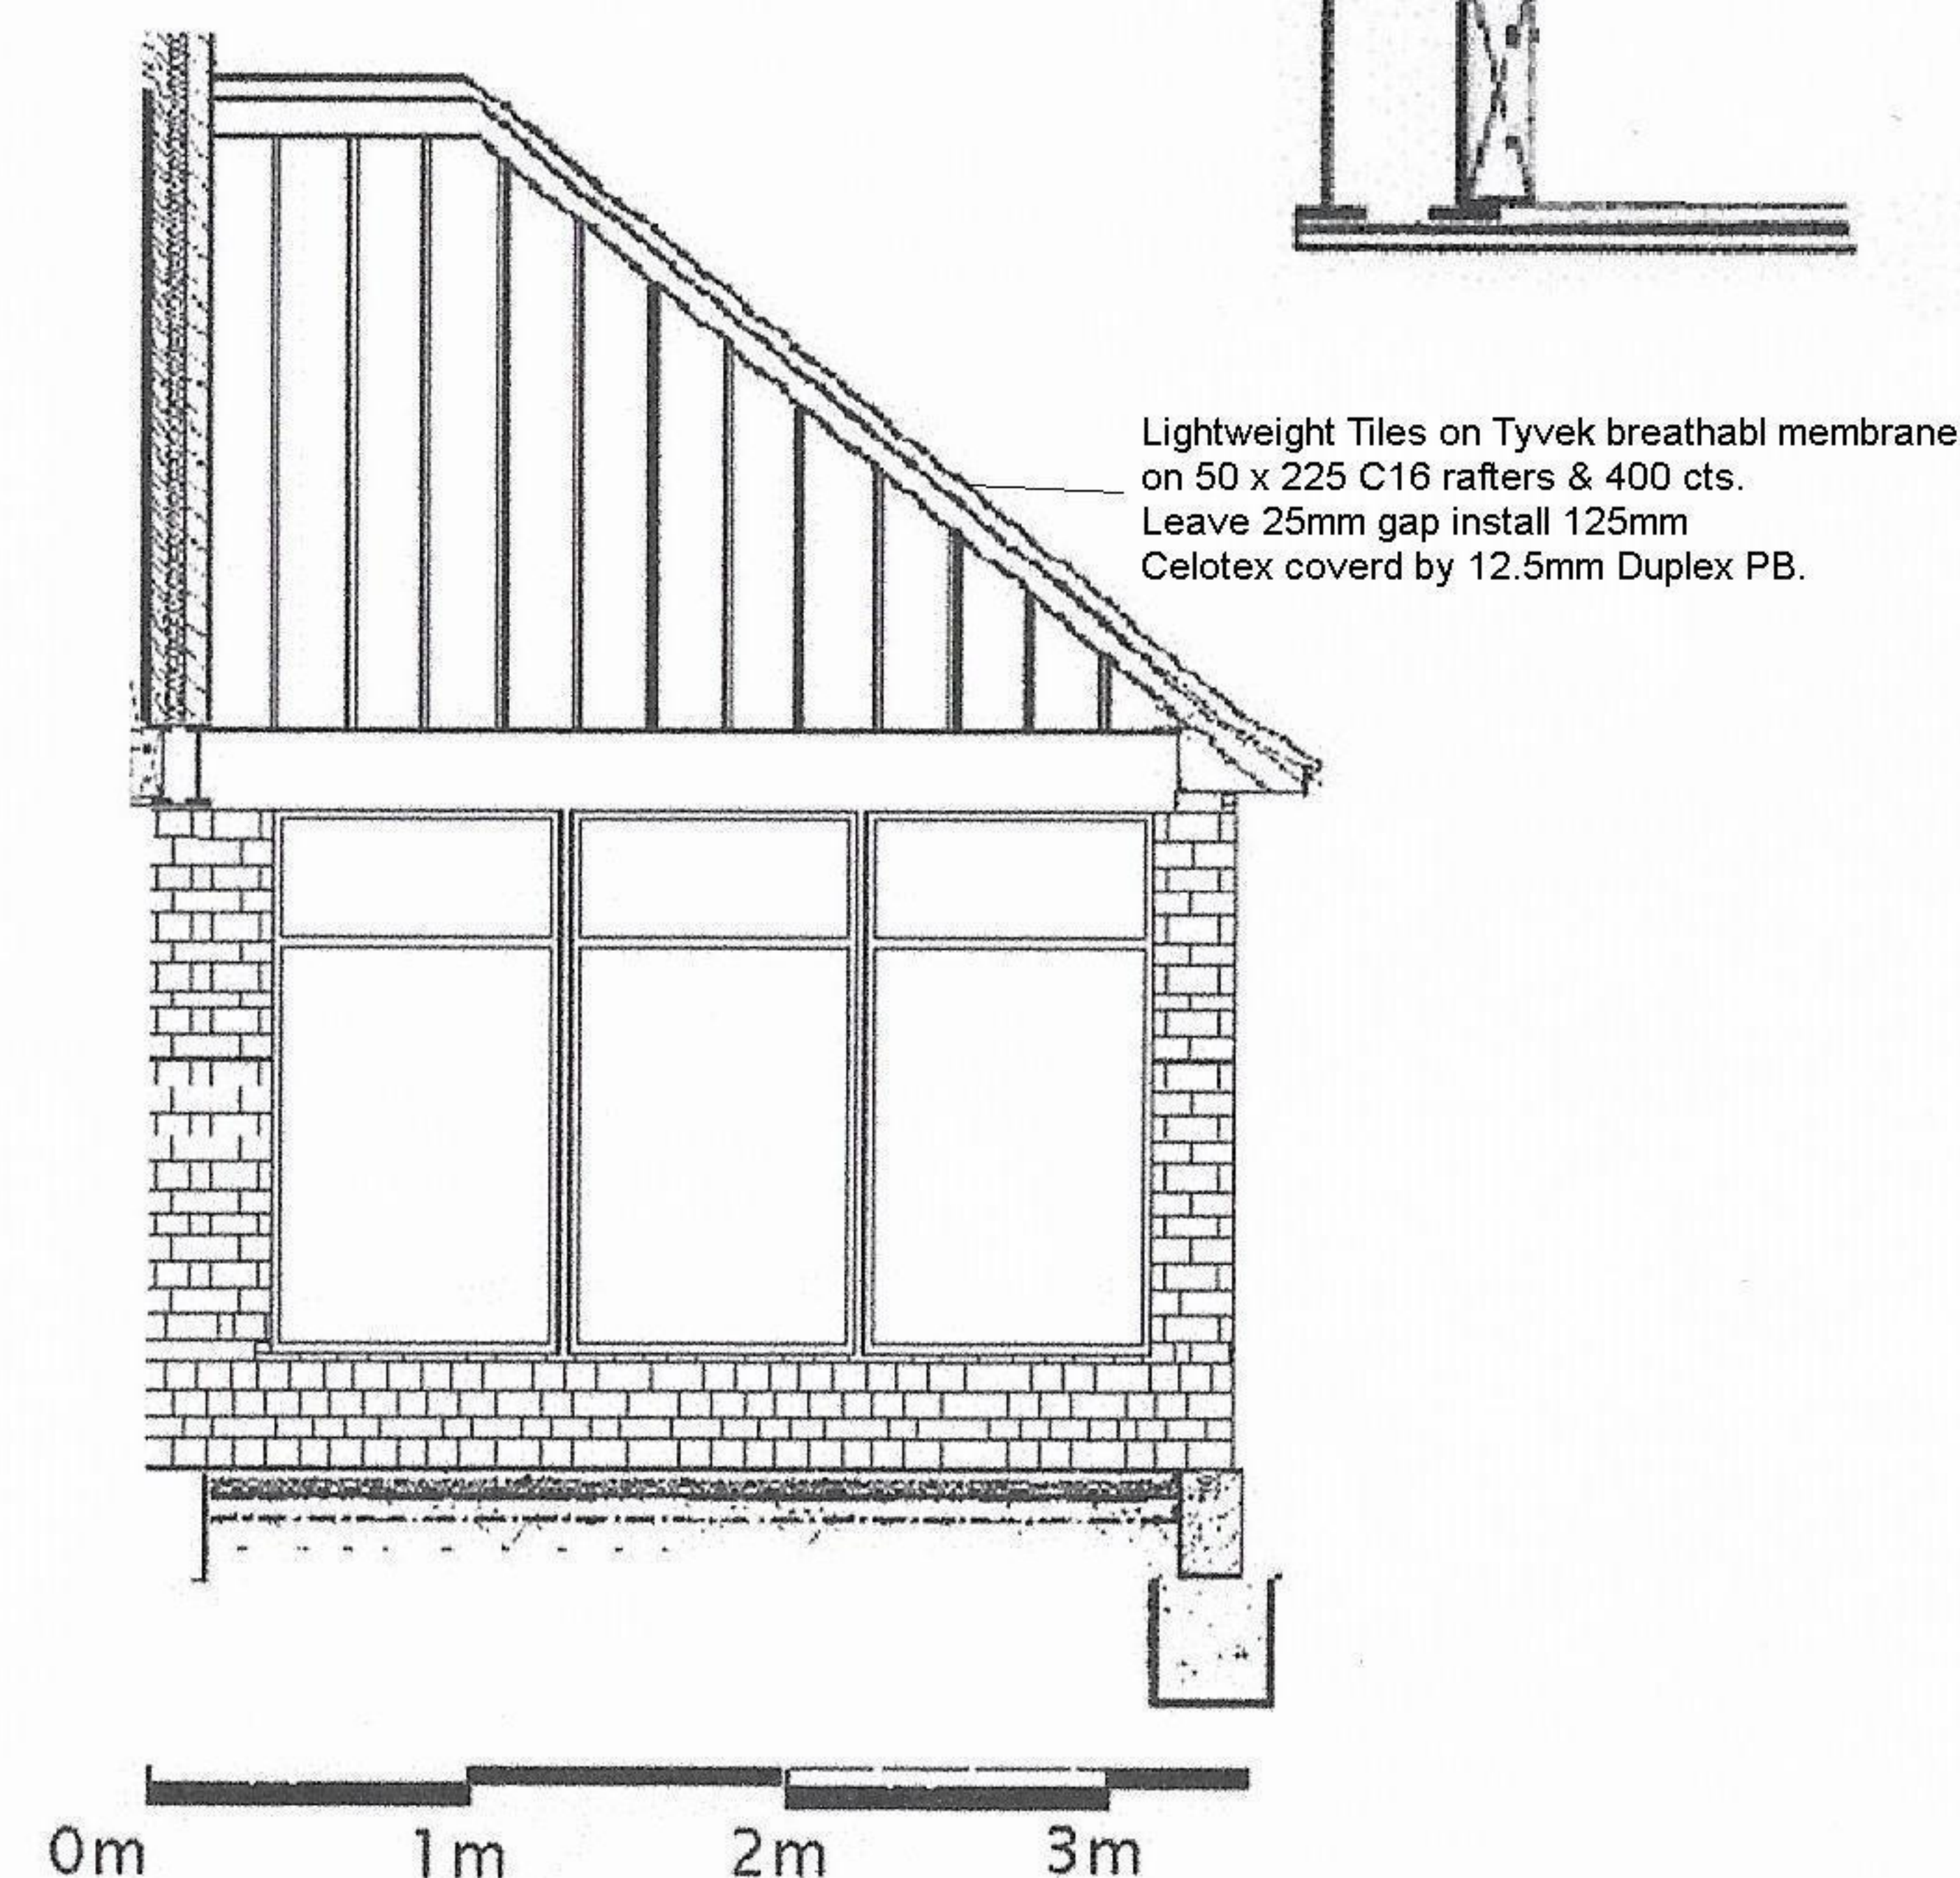
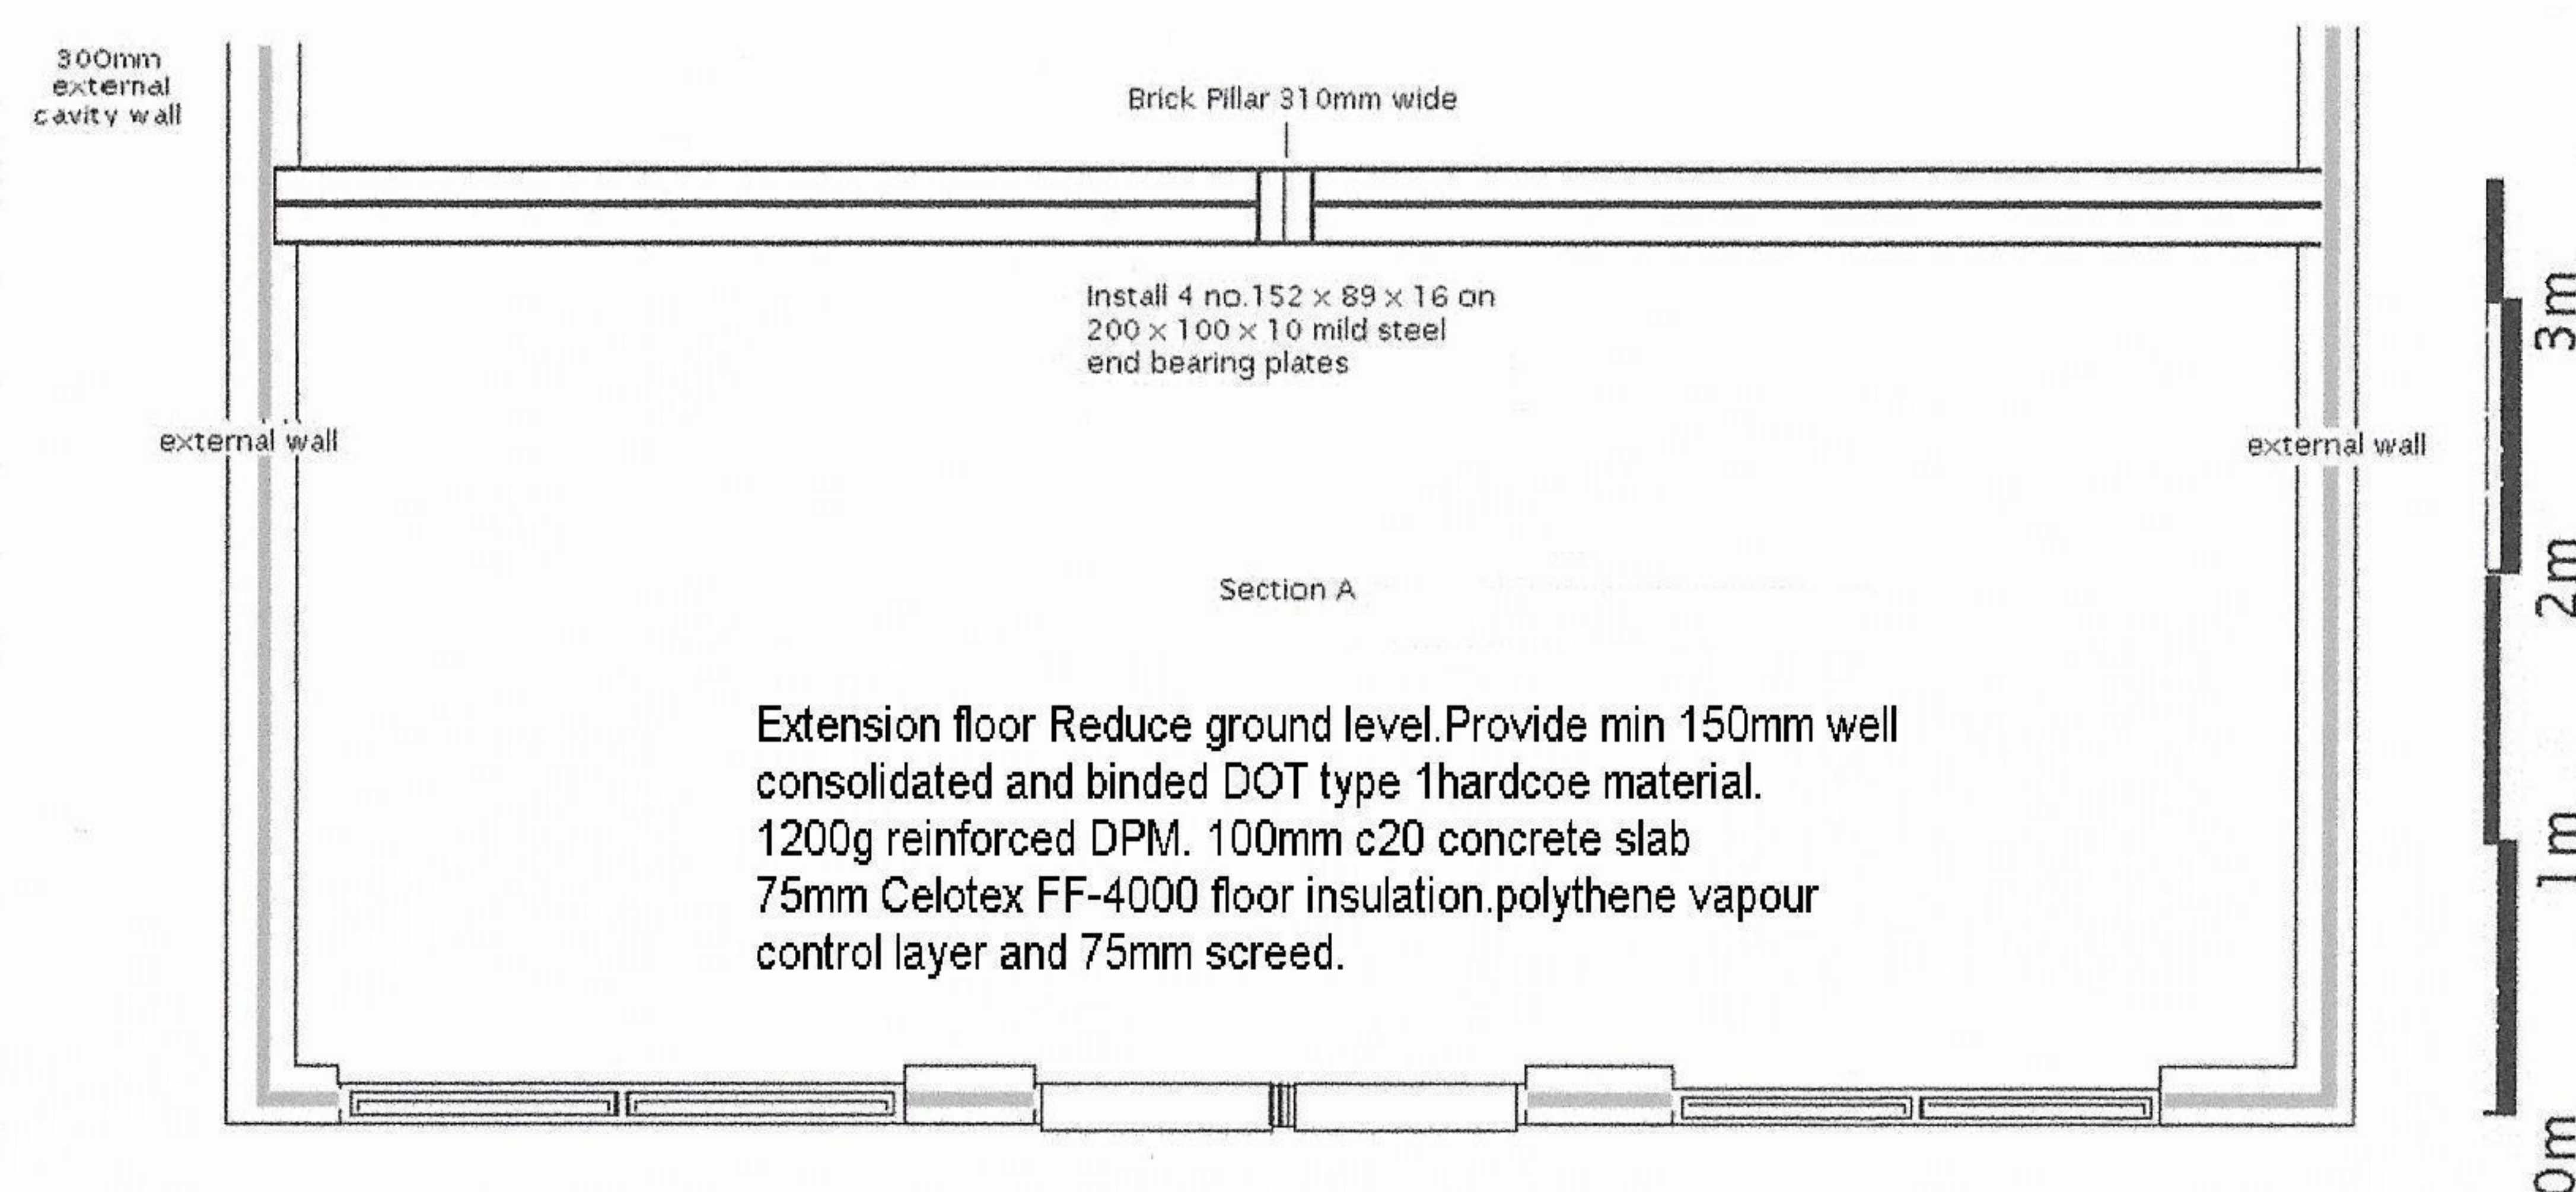


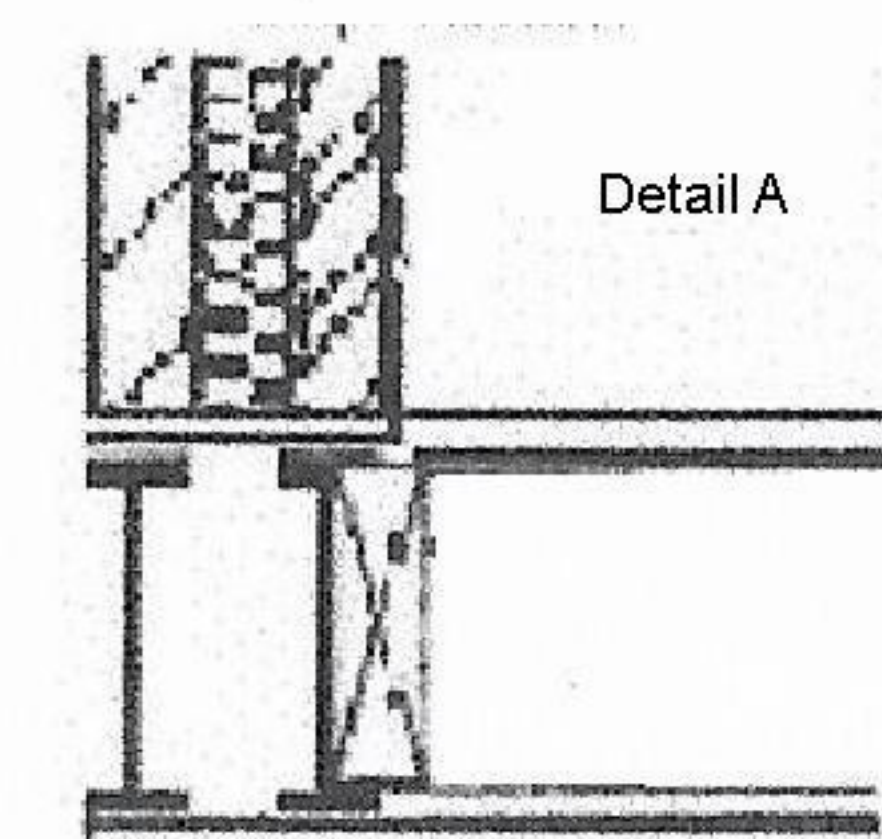

450mm Wide mass concrete foundations
Foundation depth to be 1000mm deep
Horx DPC to be 150mm above ground level

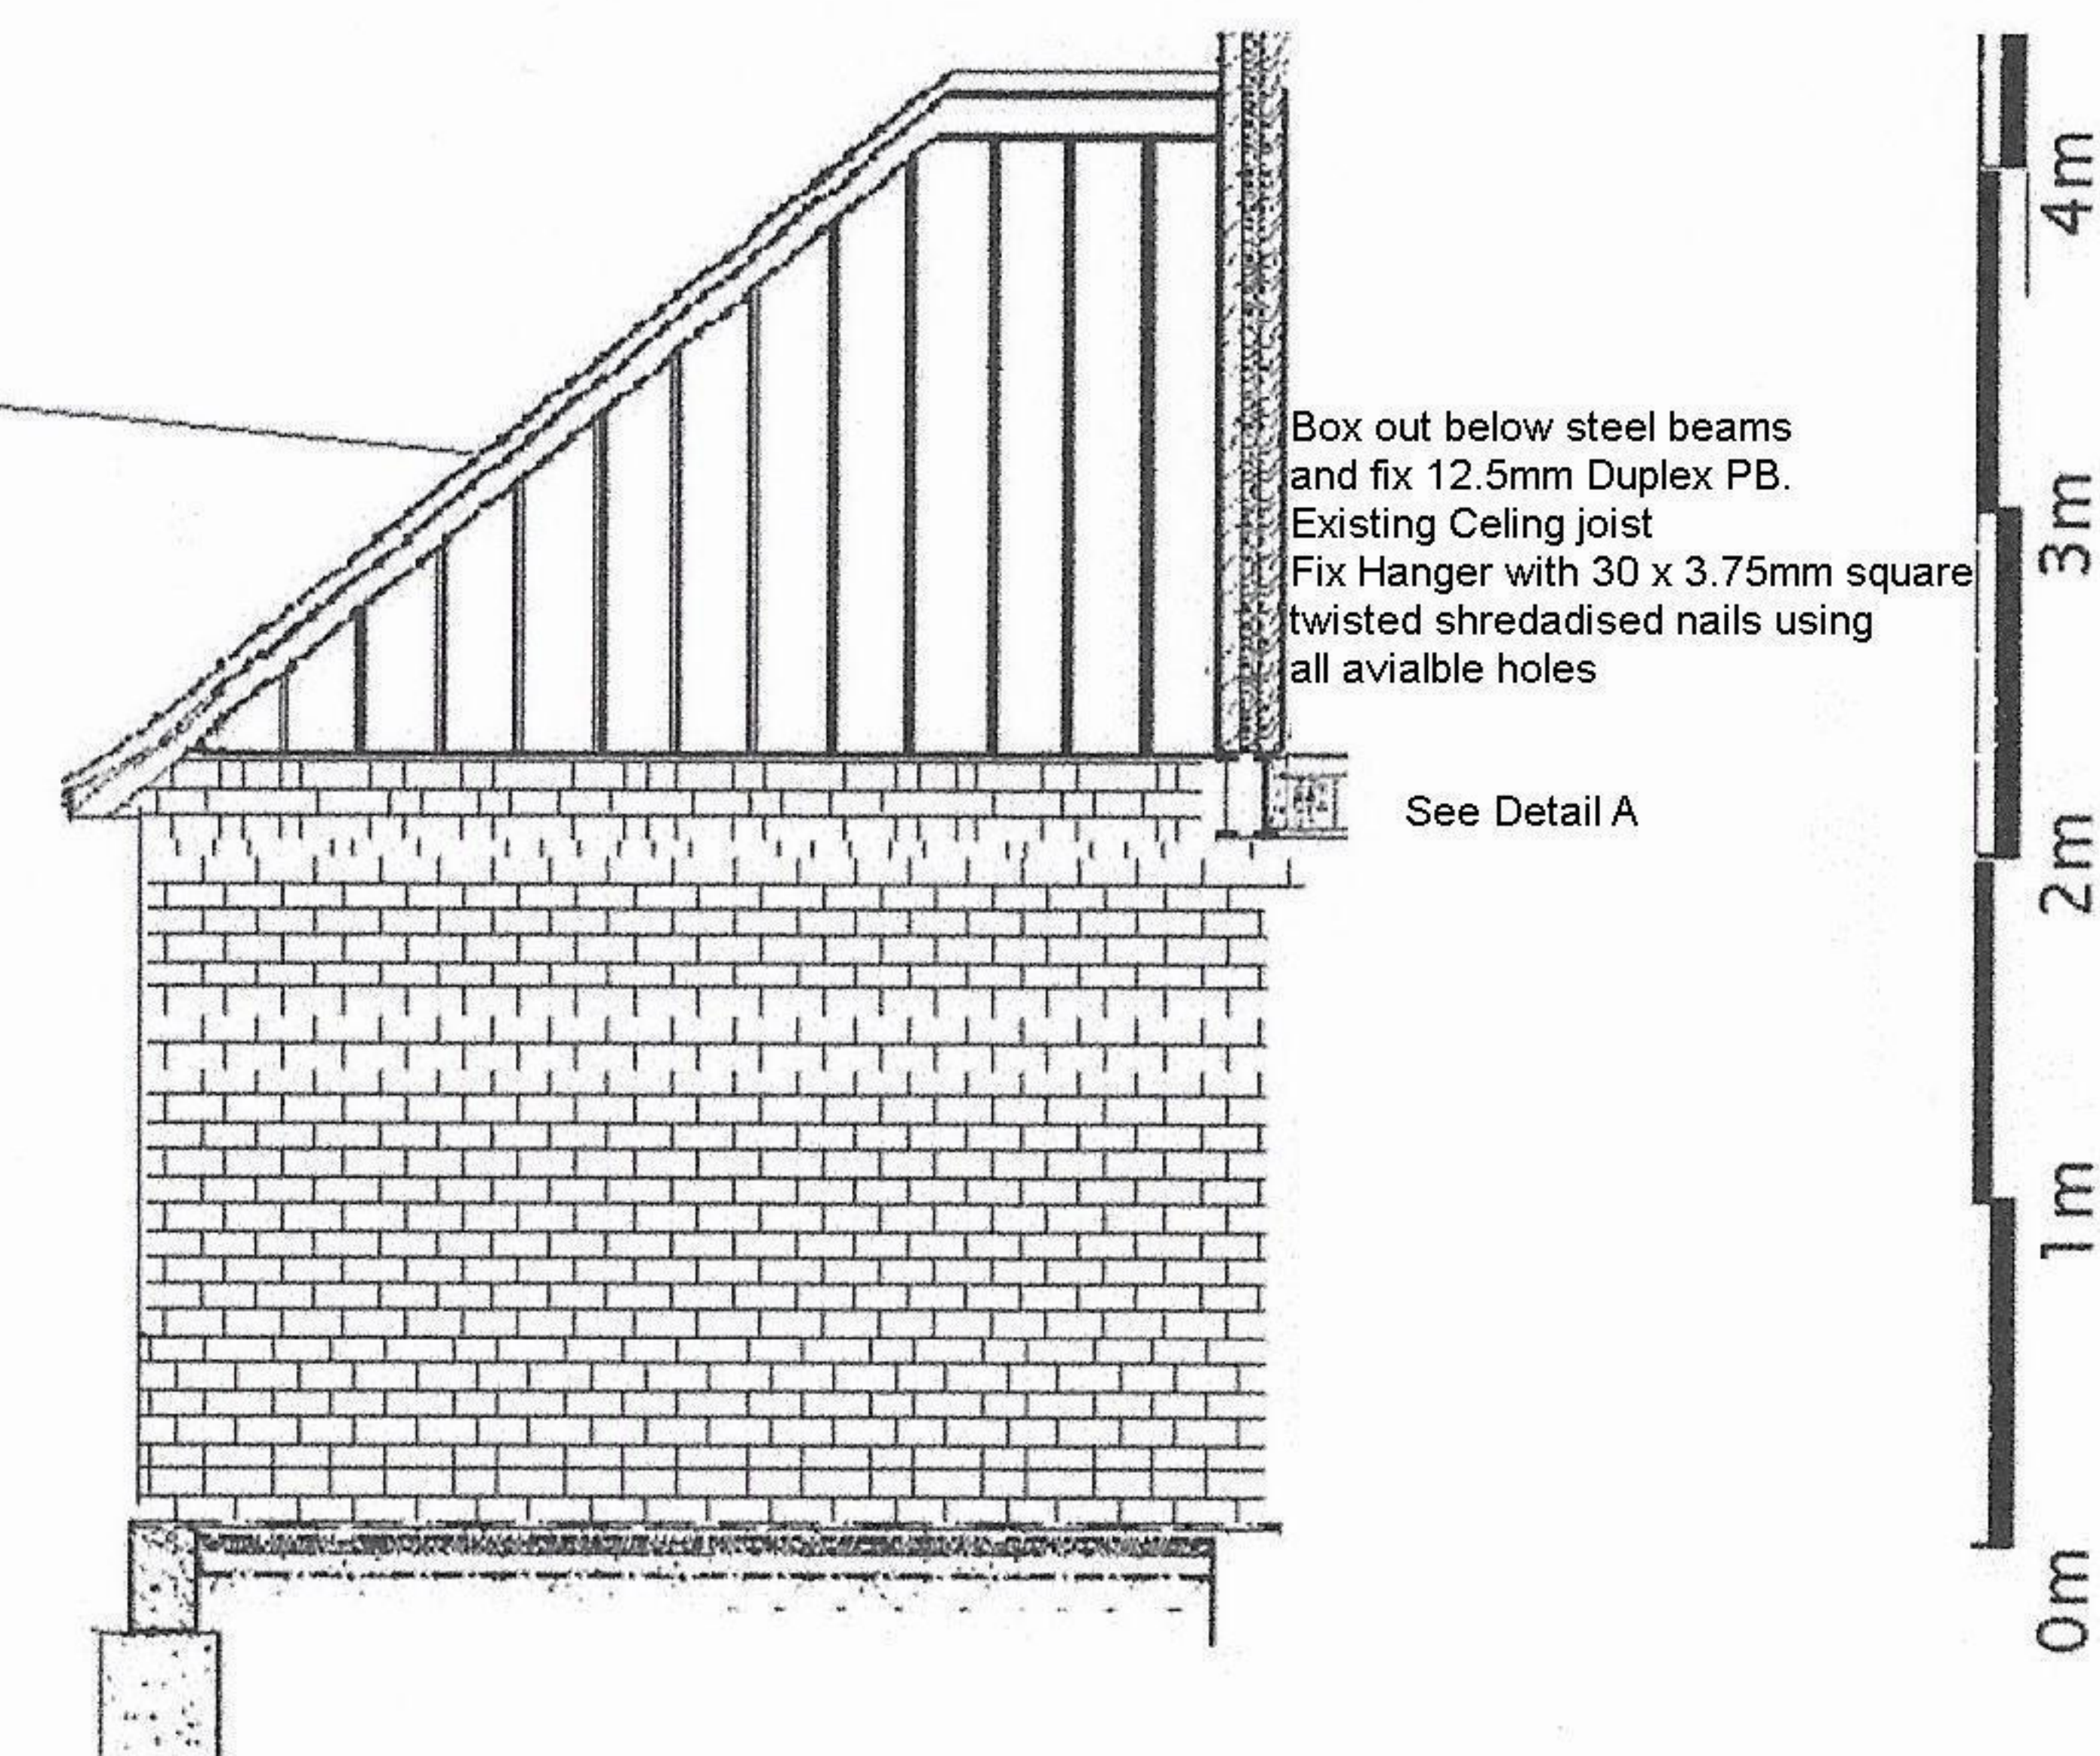

Site addr
8 Fernhurst gardens
Aldwick PO21 4AZ

Extension Ground floor
Building Regs

Drawing no.005
Date 27/09/20
Issue 01 NTS

PK.Consultancy
Fairbourne
Bridle Lane