




Side

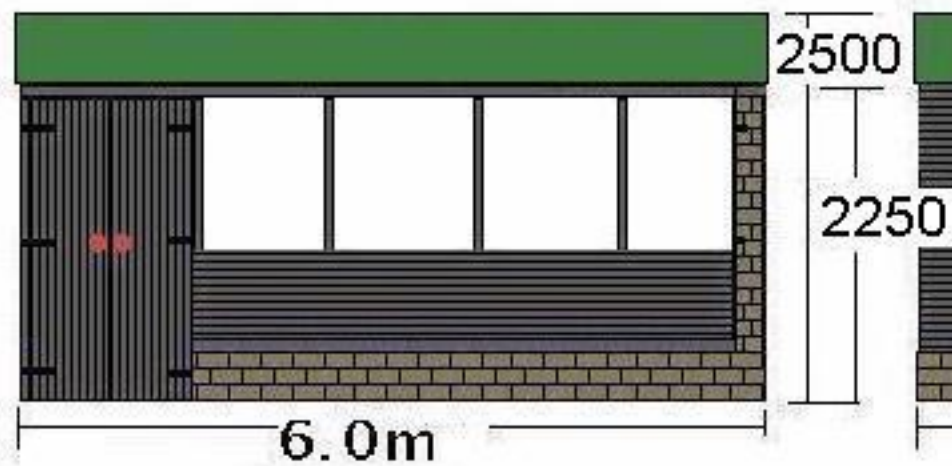


Rear

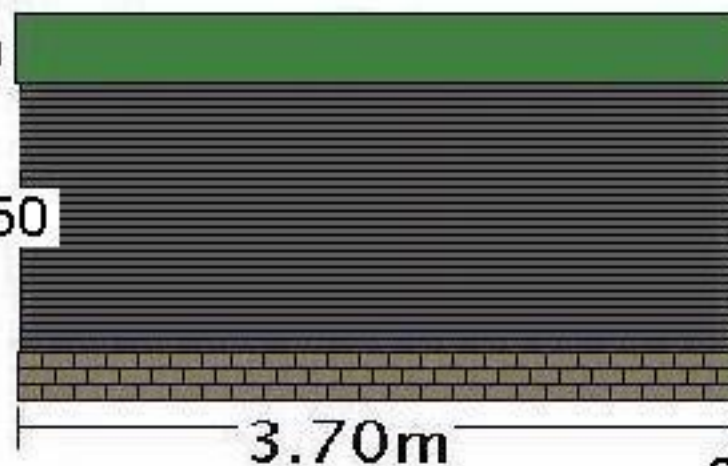

Front

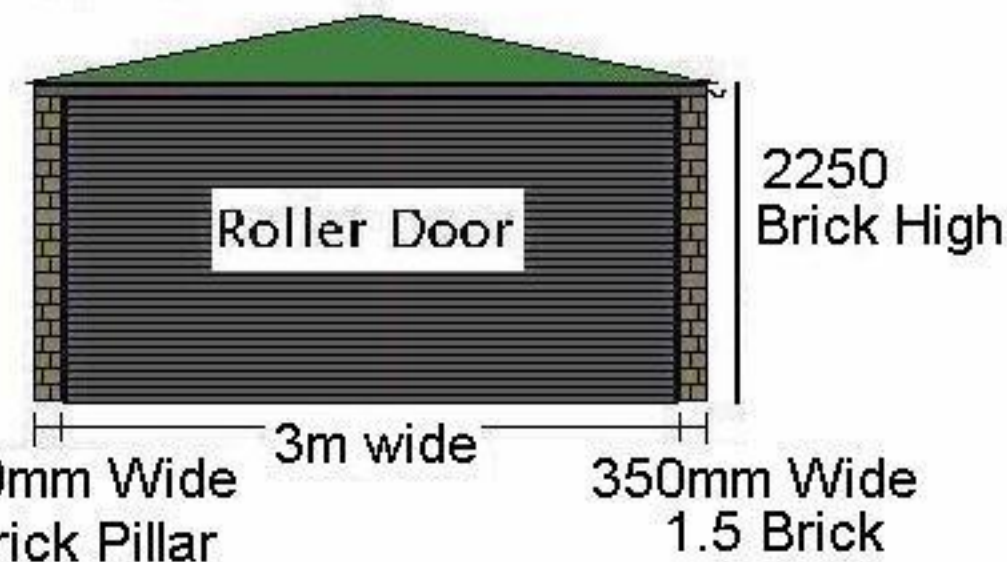


Rear Side

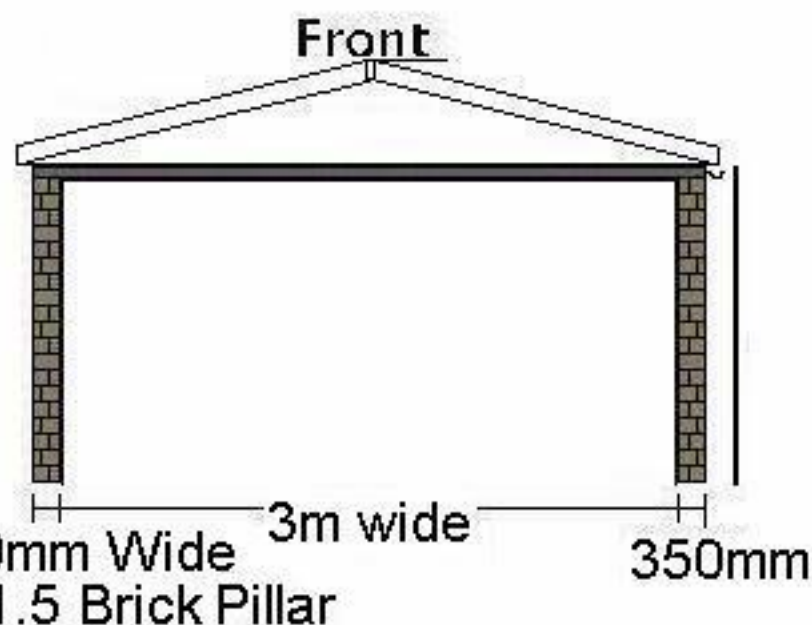


6 x 1" Battoning timber

around base and between slabs

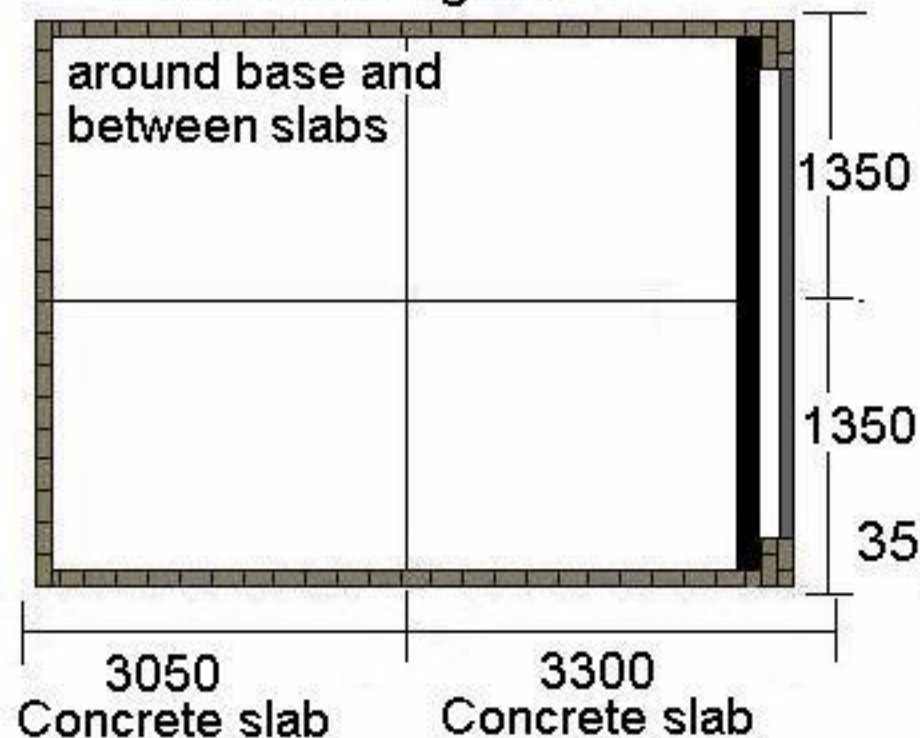


2500 Overall Height

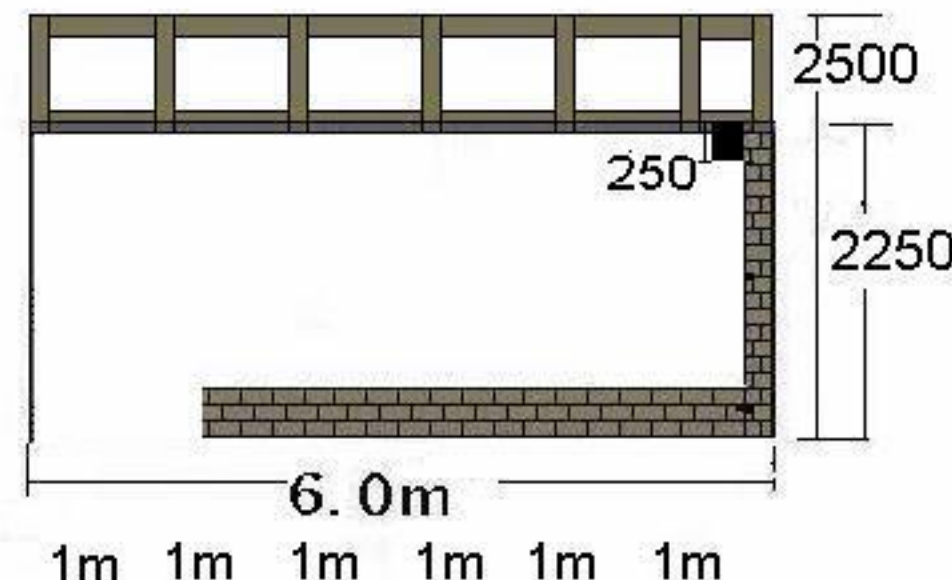

All timbers 100 x 50

3.70m

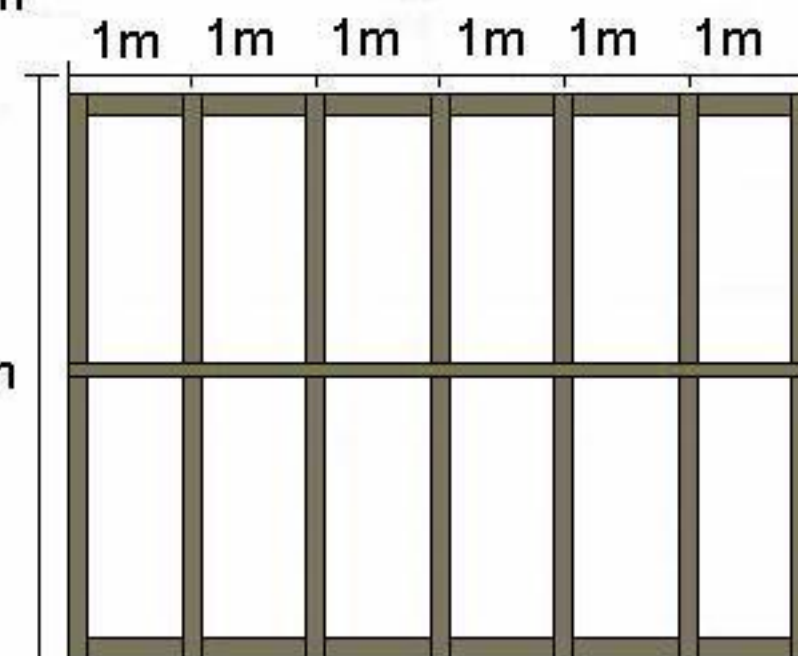

Plastisol coated anti condensation roof panels

Timber spacing can be adjusted if roof board is bigger or smaller than 1.m

Drawing for estimate purposes only.(garage to be built)