
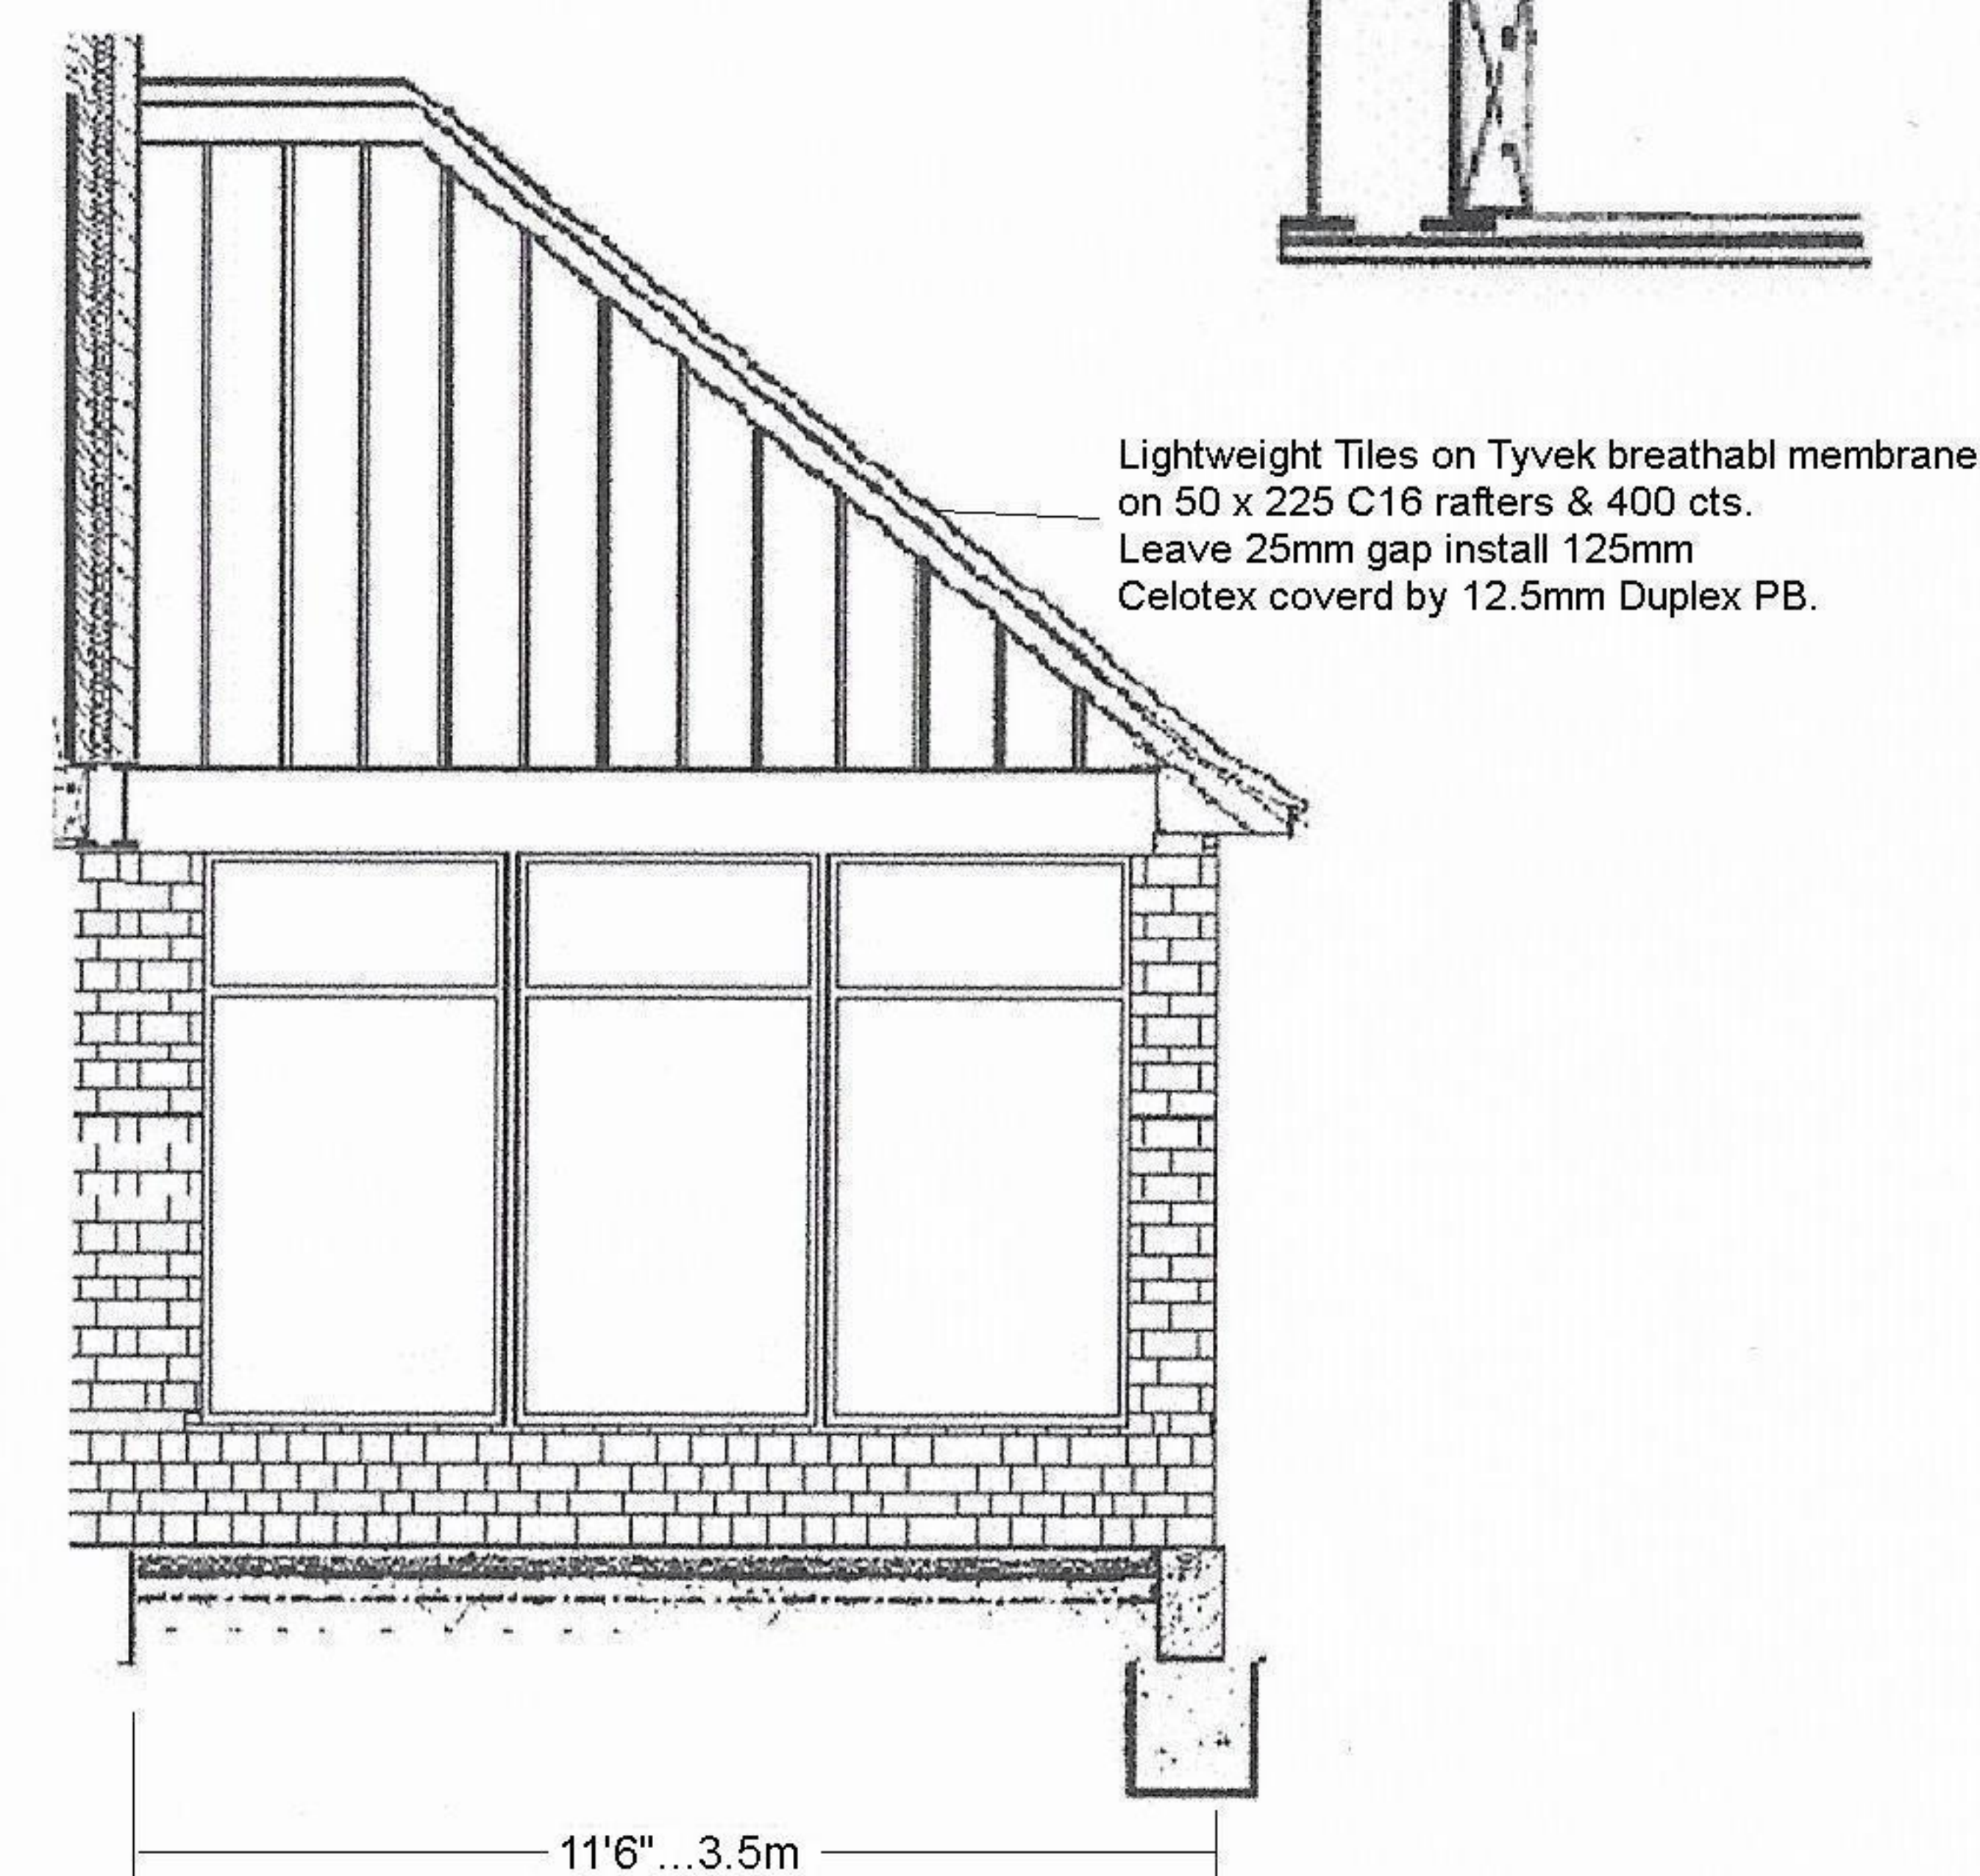
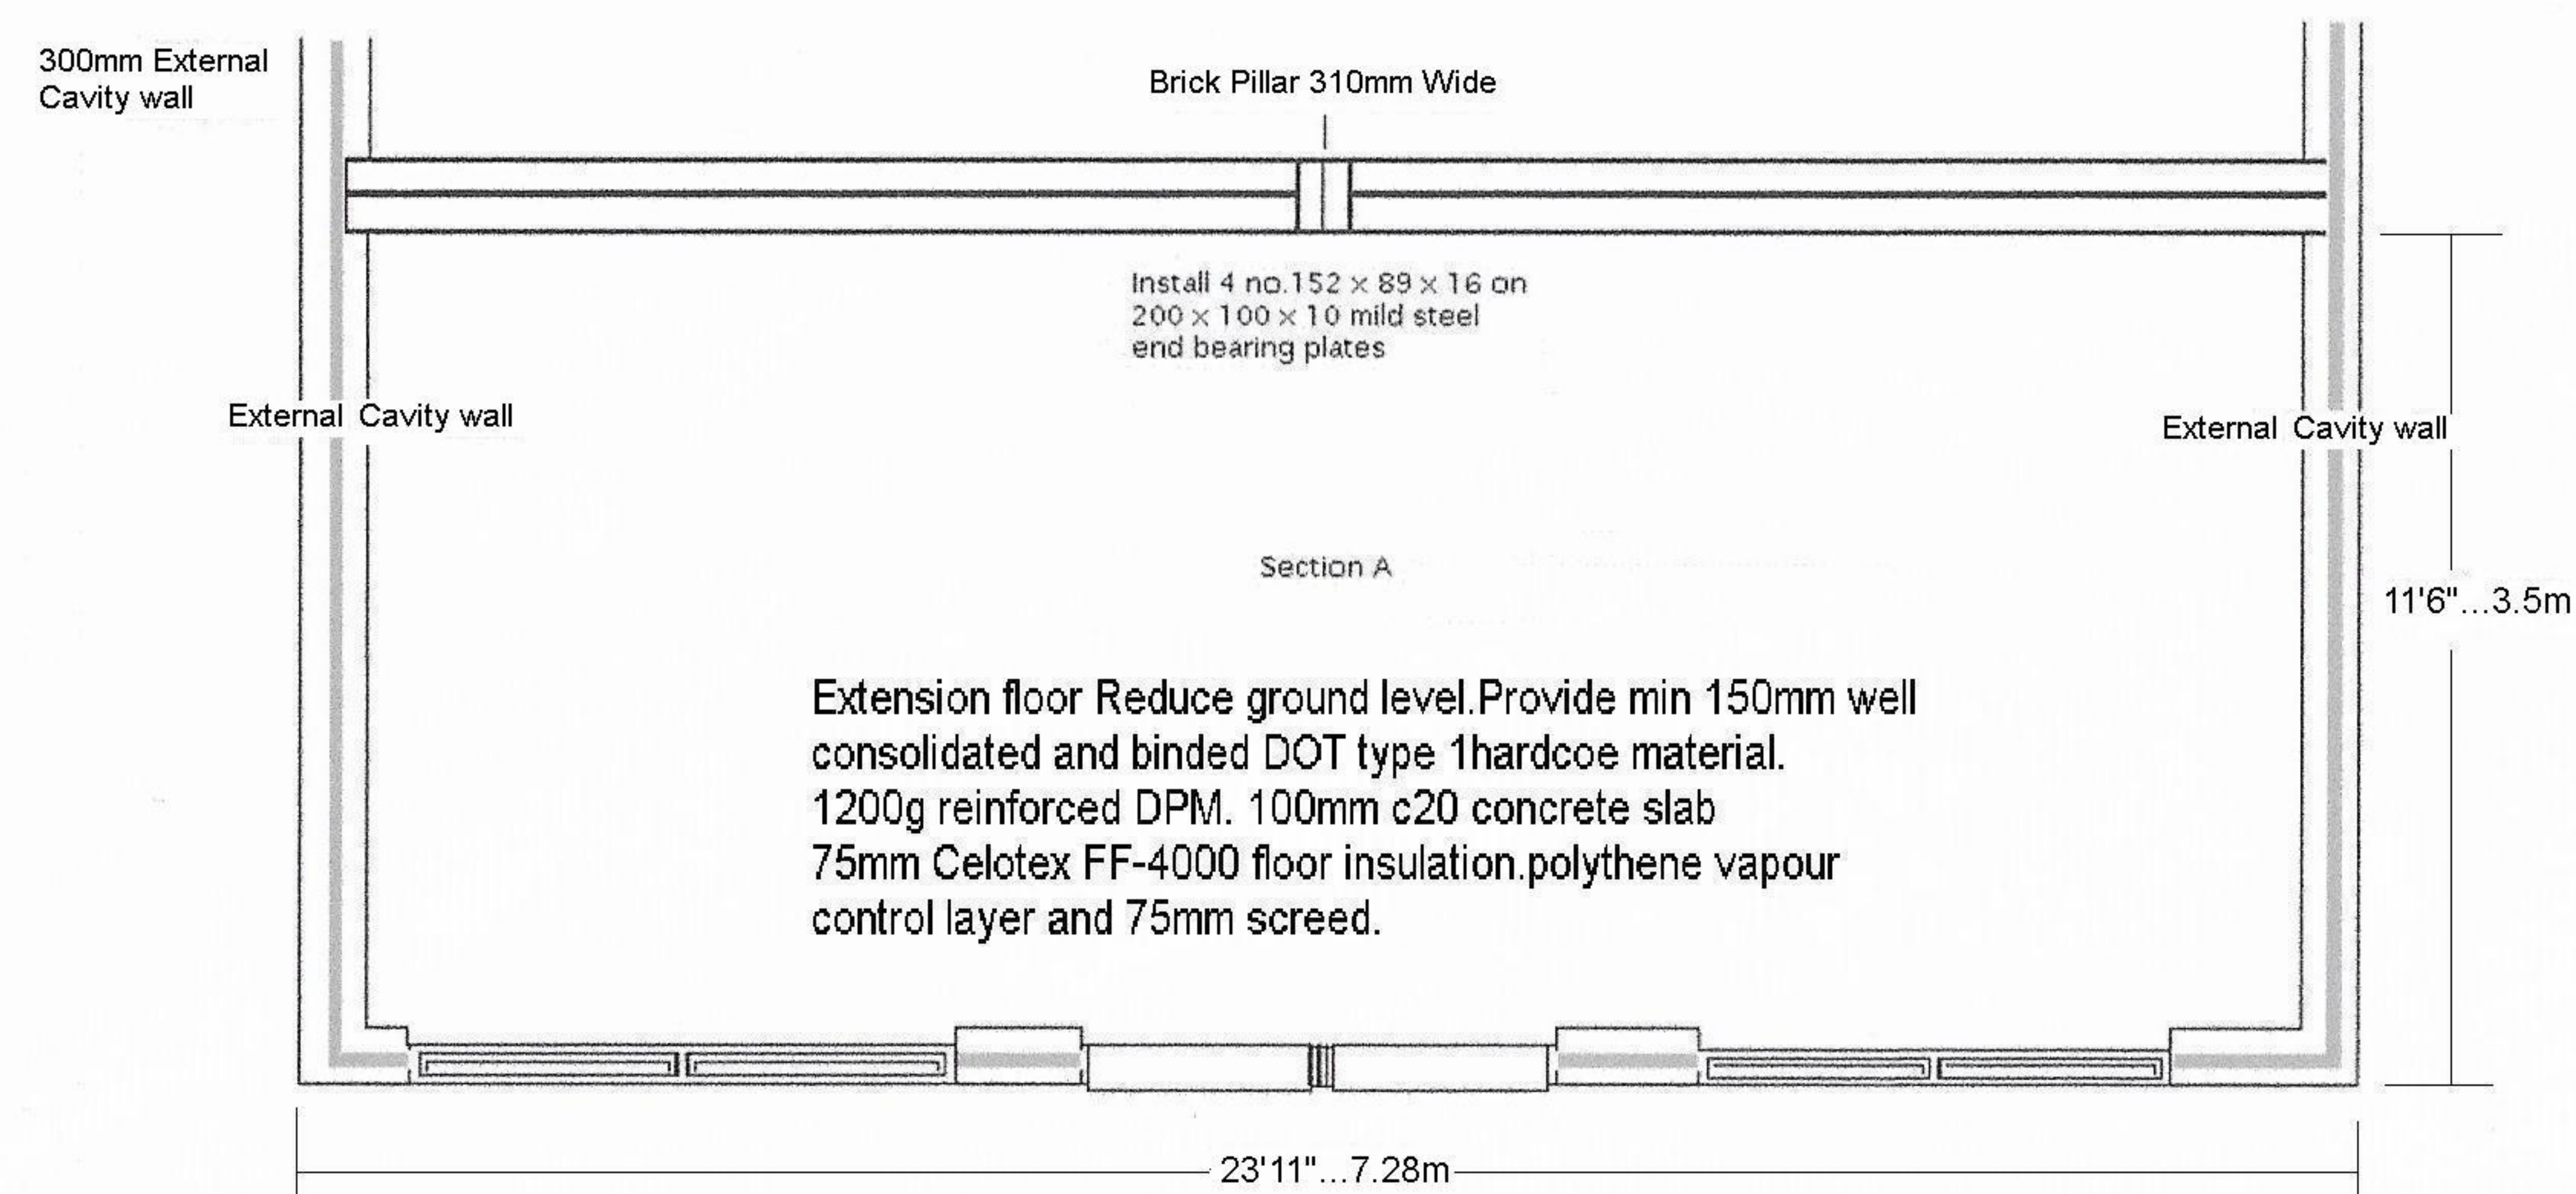


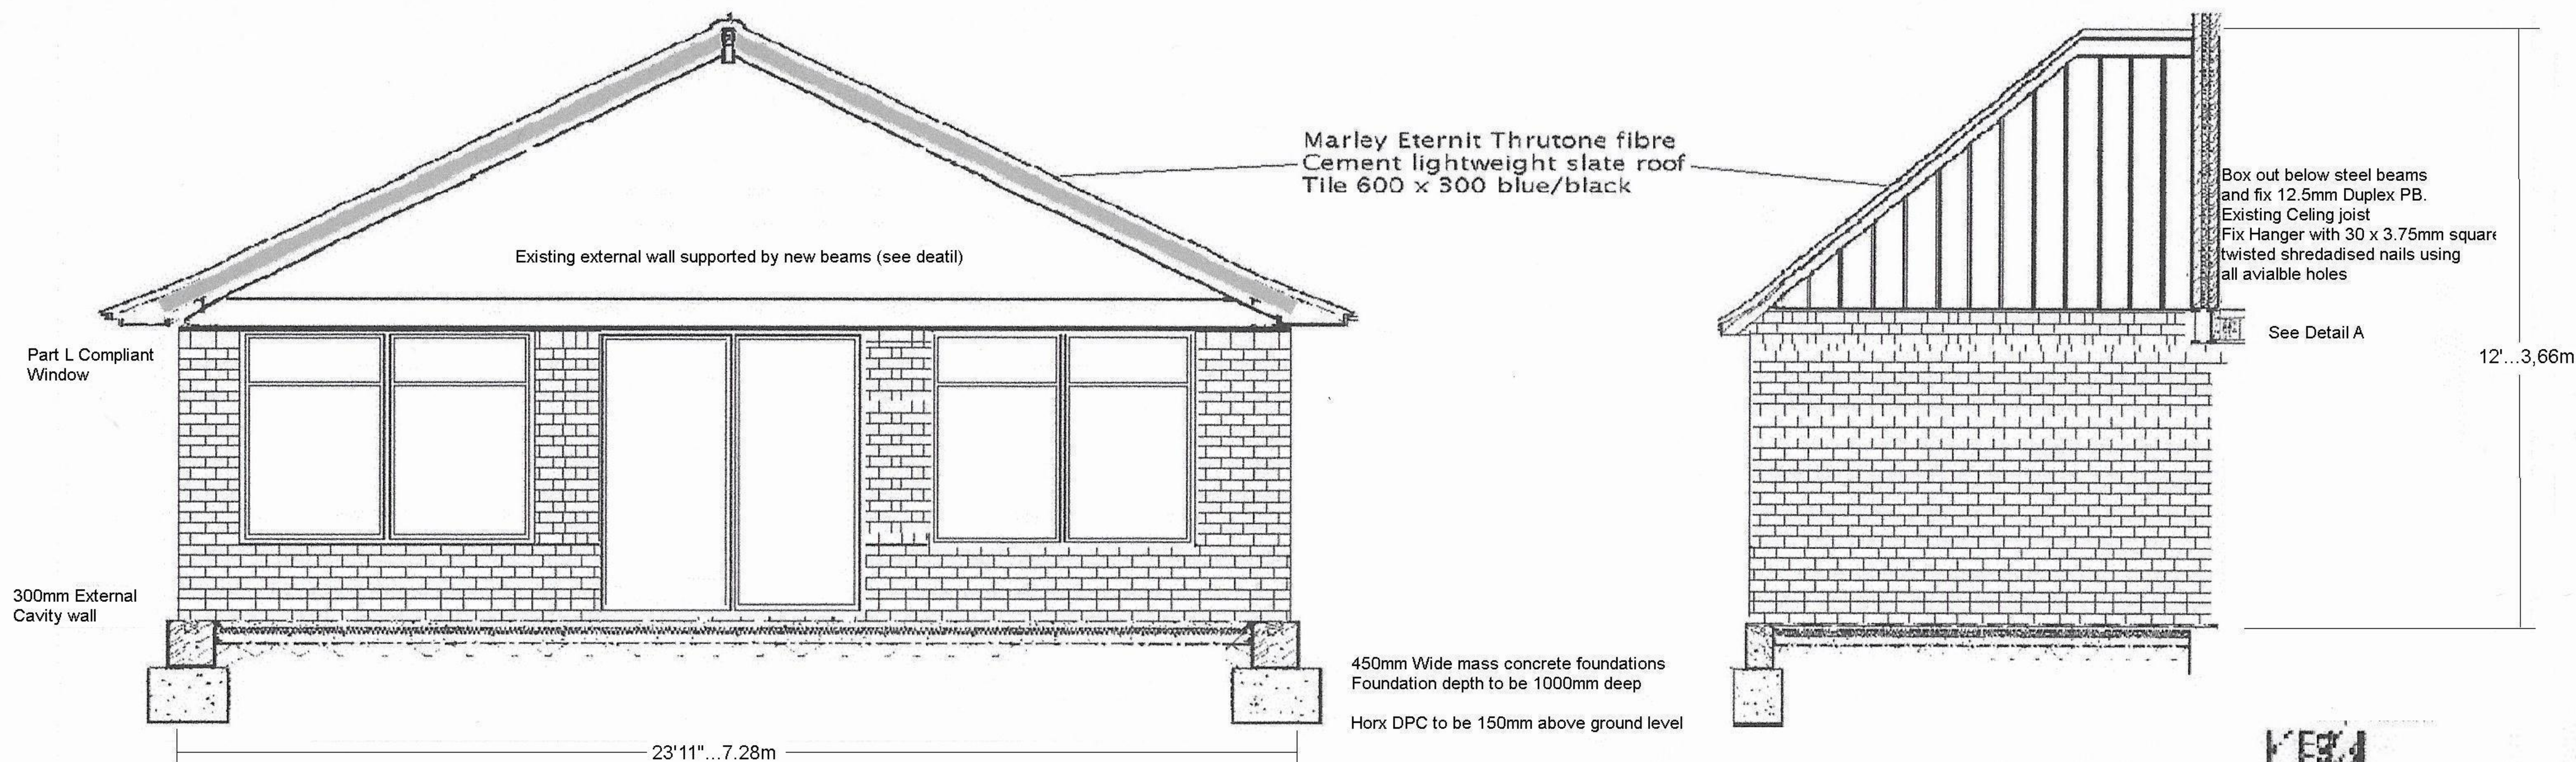

Site addr
8 Fernhurst gardens
Aldwick PO21 4AZ

Extension Ground floor
Building Regs

Drawing no.005
Date 27/09/20
Issue 02 NTS
Dimensions added

PK.Consultancy
Fairbourne
Bridle Lane