
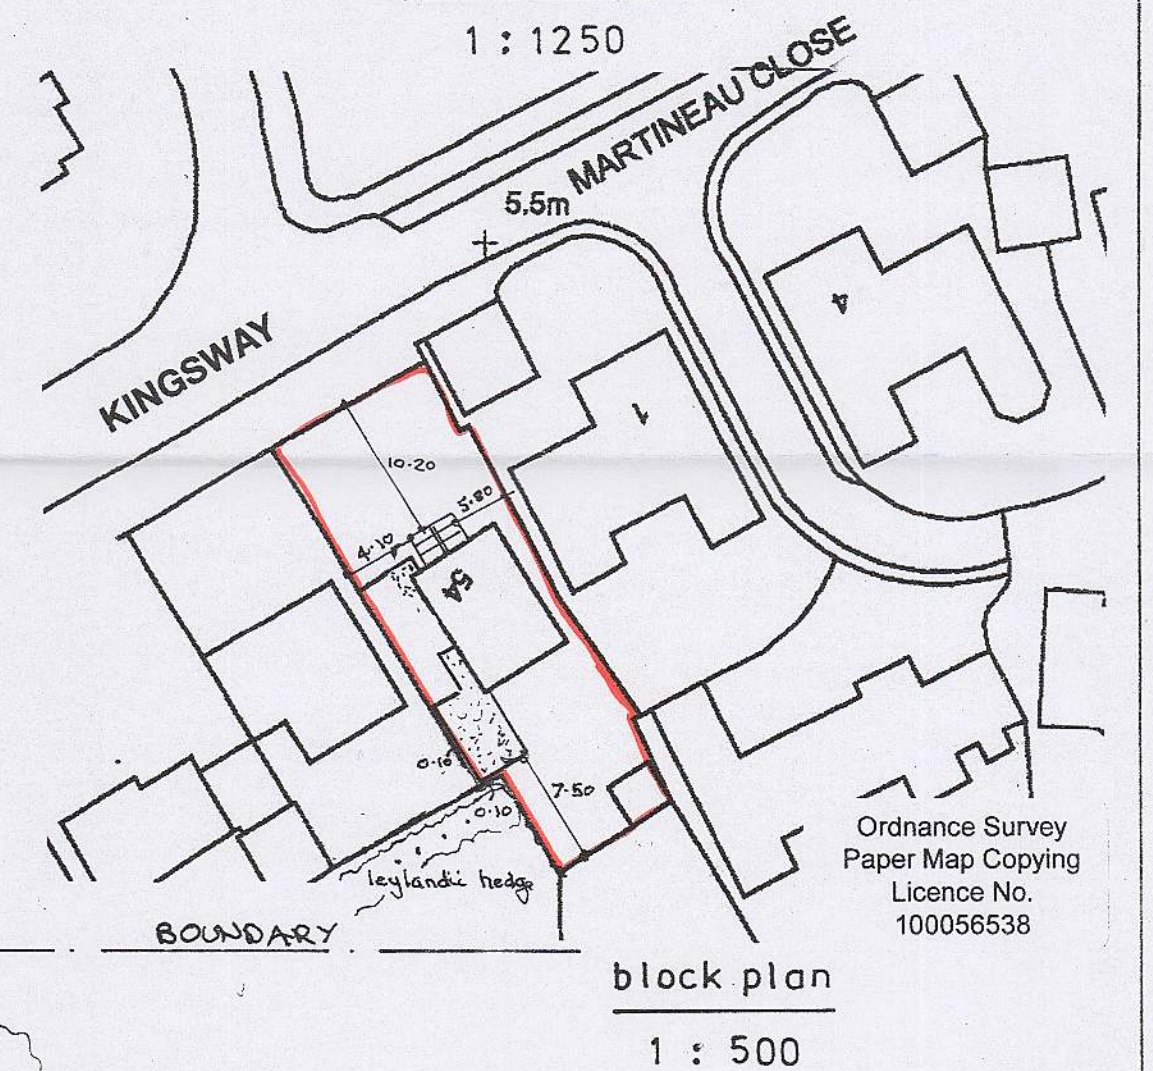


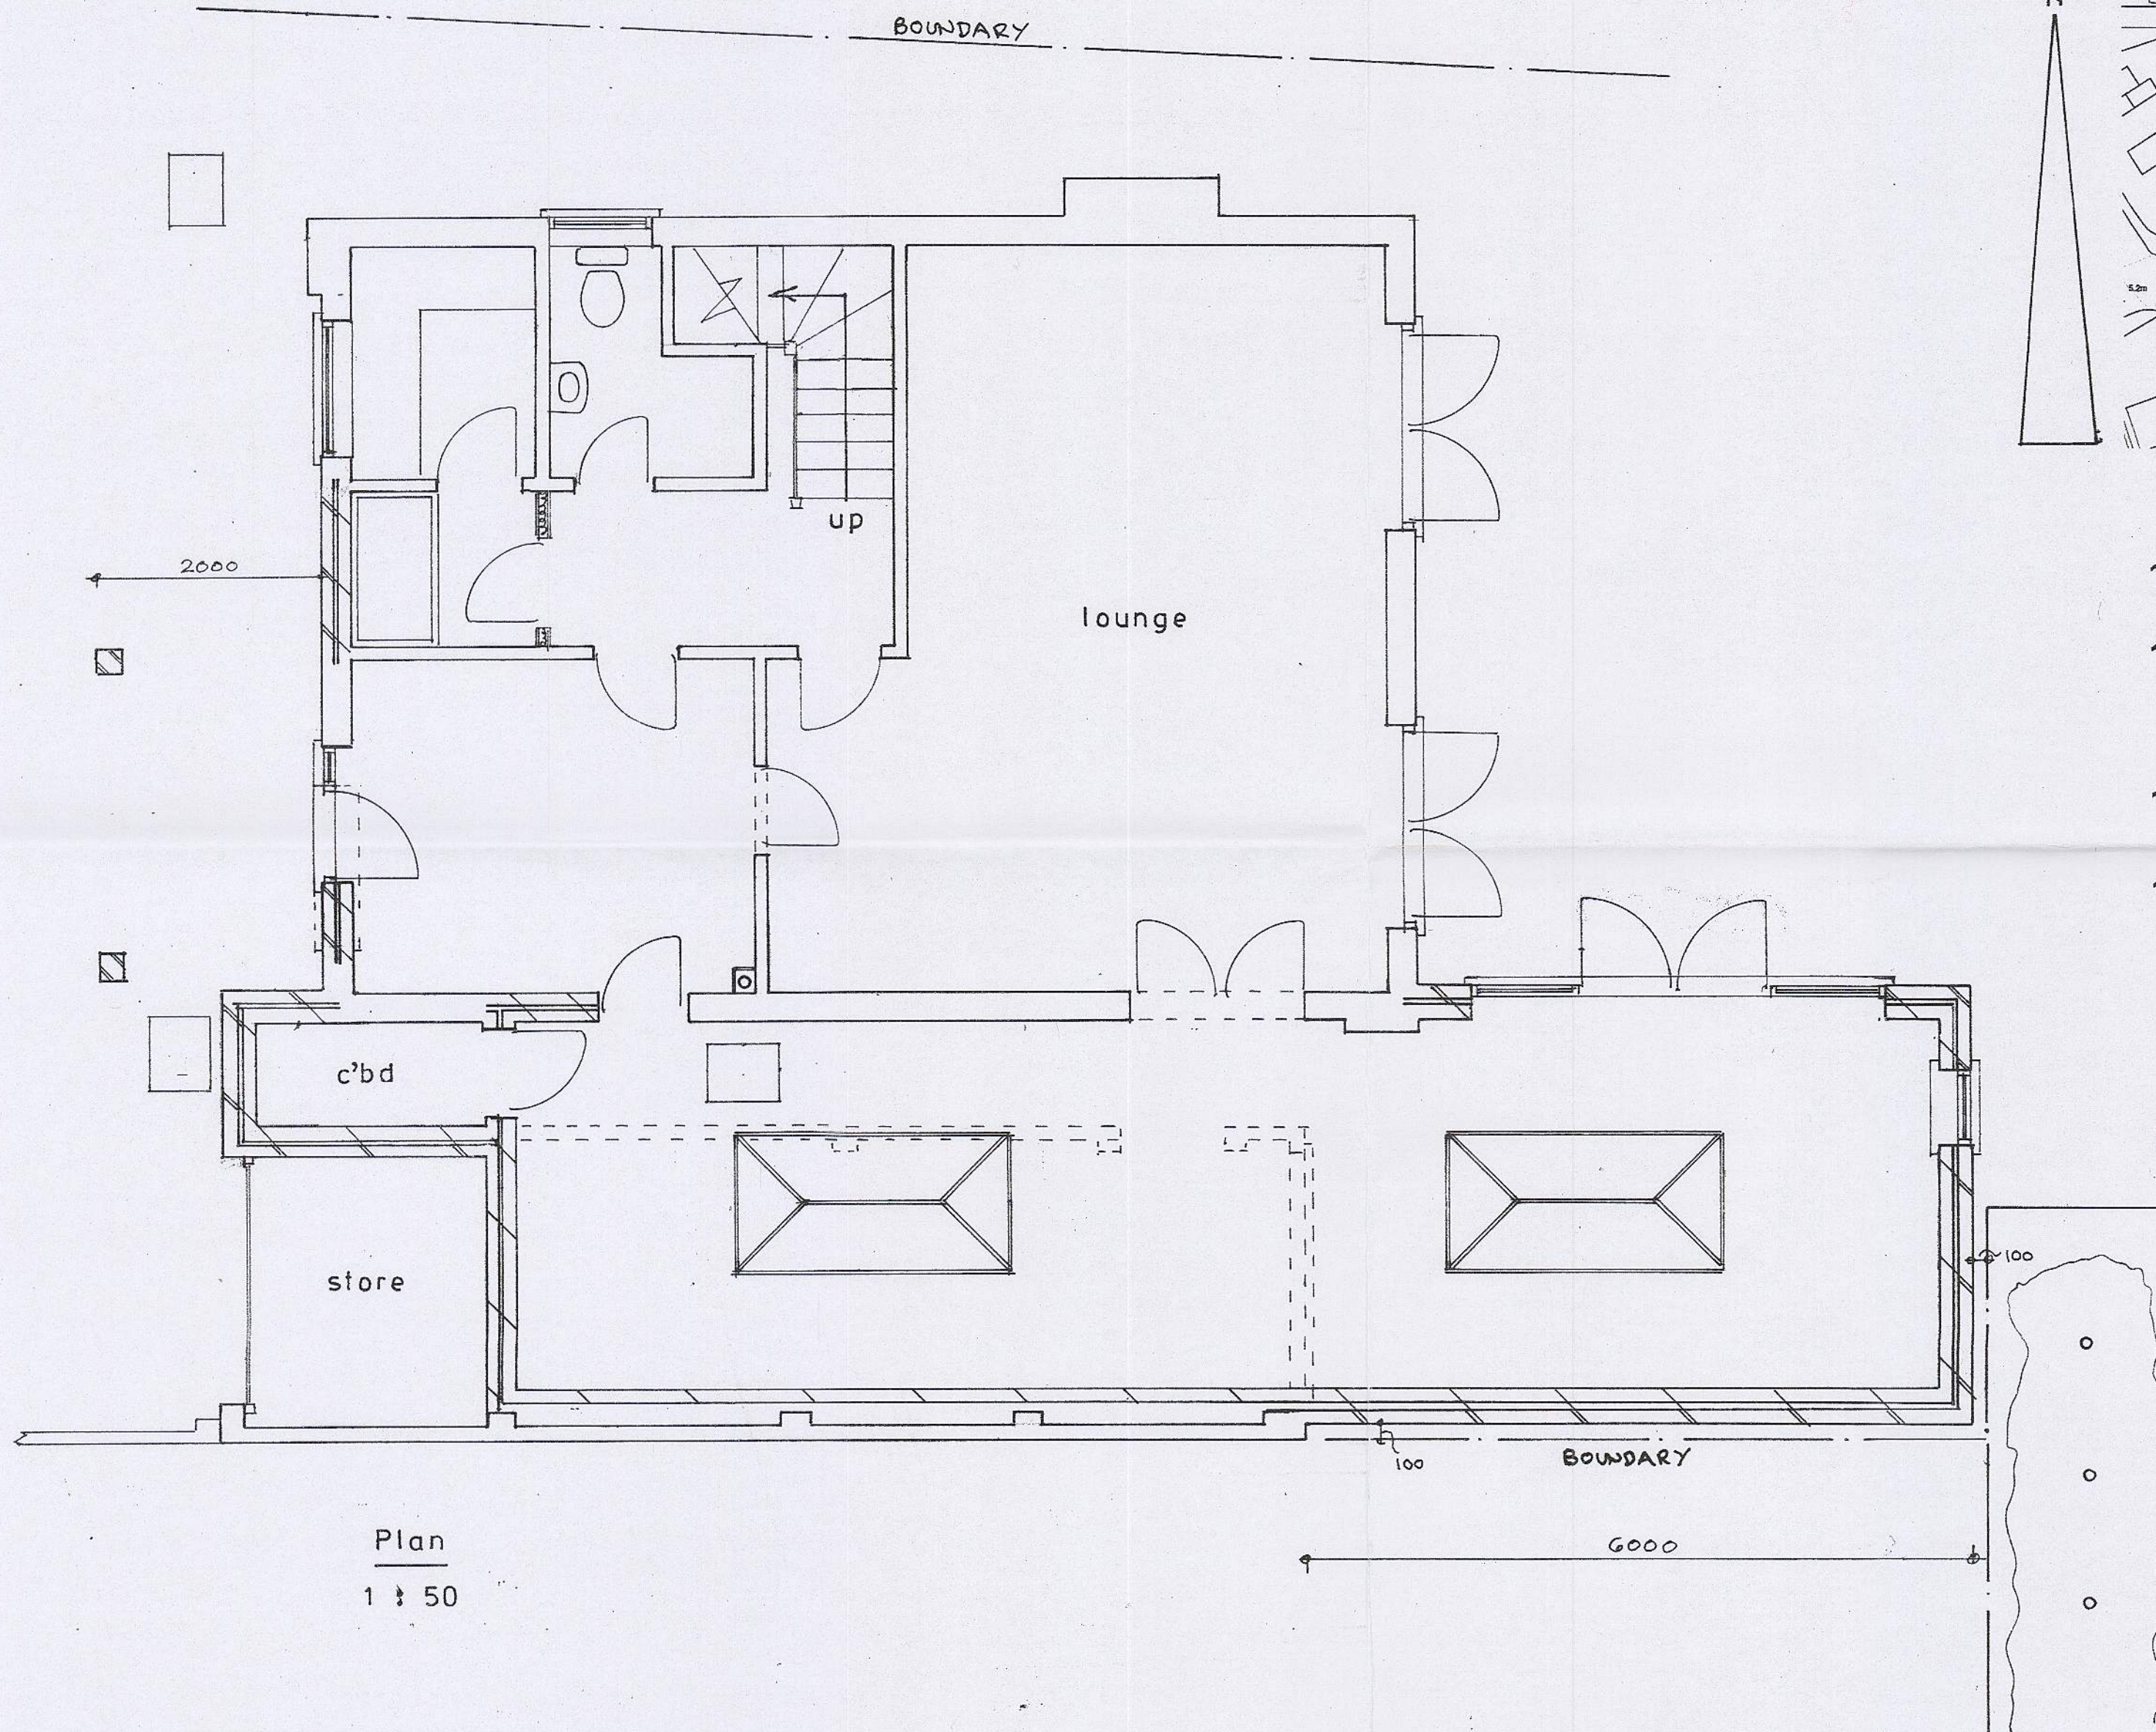

Ordnance Survey
Paper Map Copying
Licence No.
100056538

sheet 1 of 3

Bryan Butcher
Rainbow Cottage
Nyetimber Lane
Bognor Regis PO21 3JX
01243 266871
07973 233442
bryan.butcher@btinternet.com
www.bryanbutcher.com

Proposed

PROPOSED SINGLE STOREY EXTENSION AND CONVERSION OF PART GARAGE
AT 54, KINGSWAY, CRAIGWEIL FOR MR. & MRS. B. WHITWORTH.