
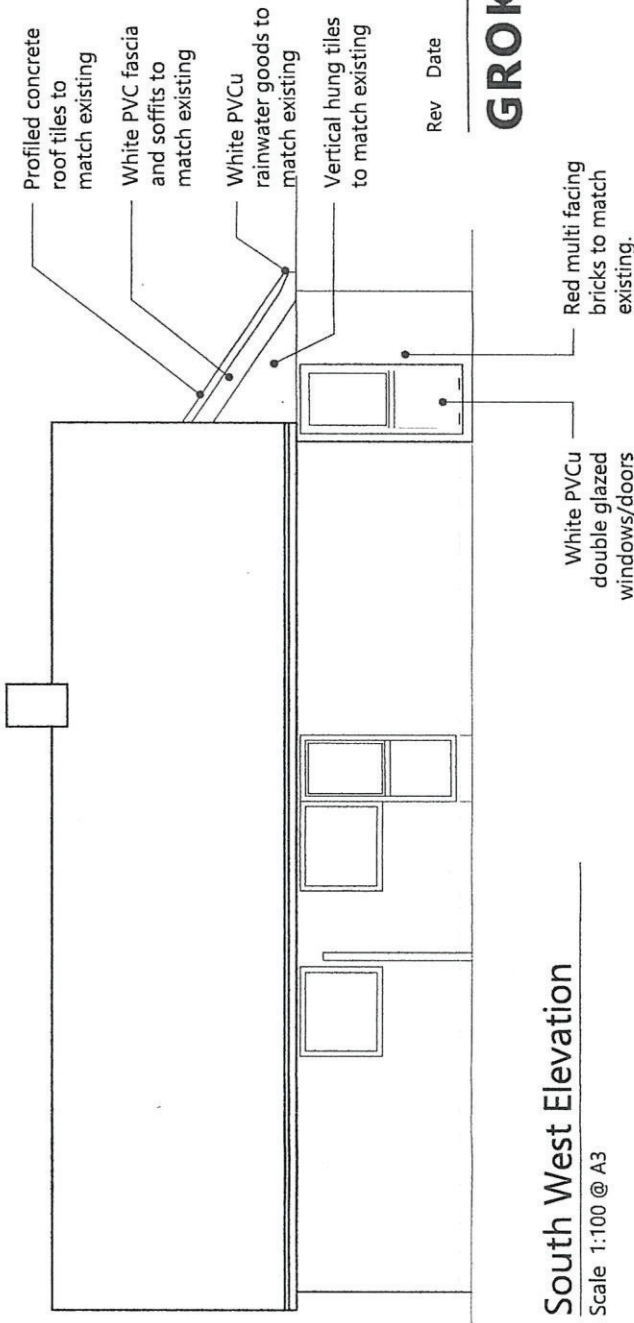
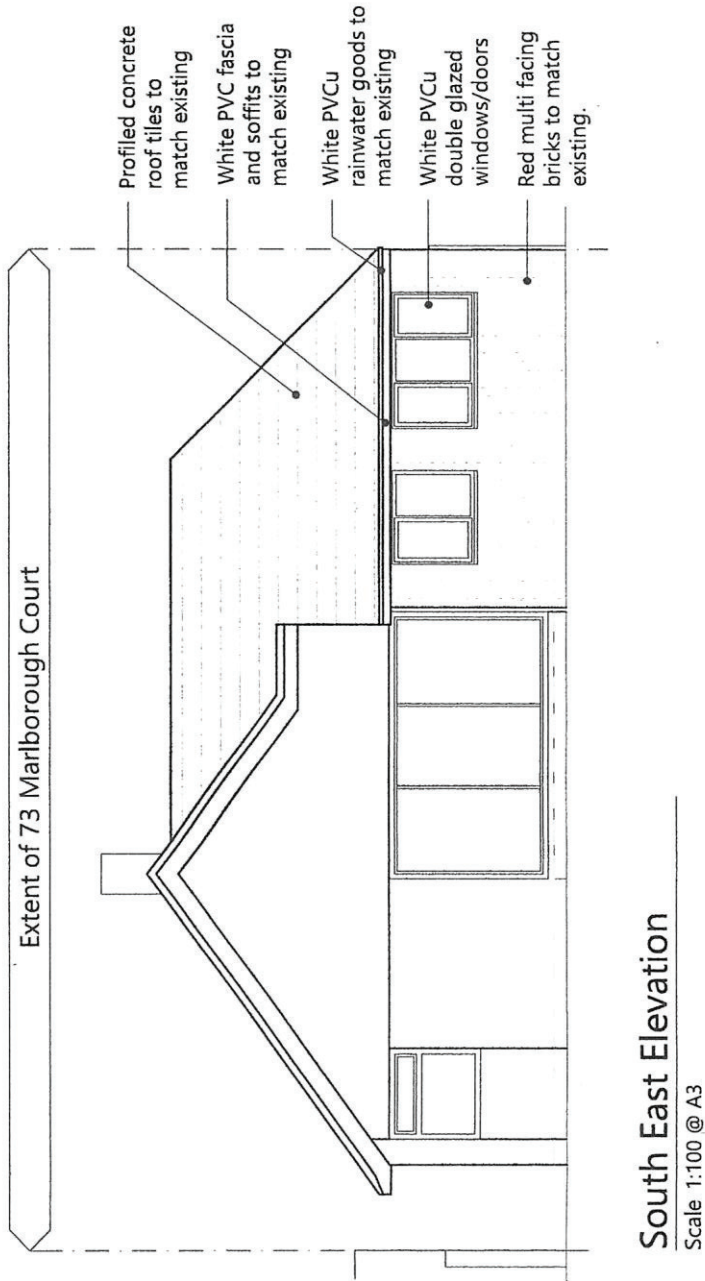
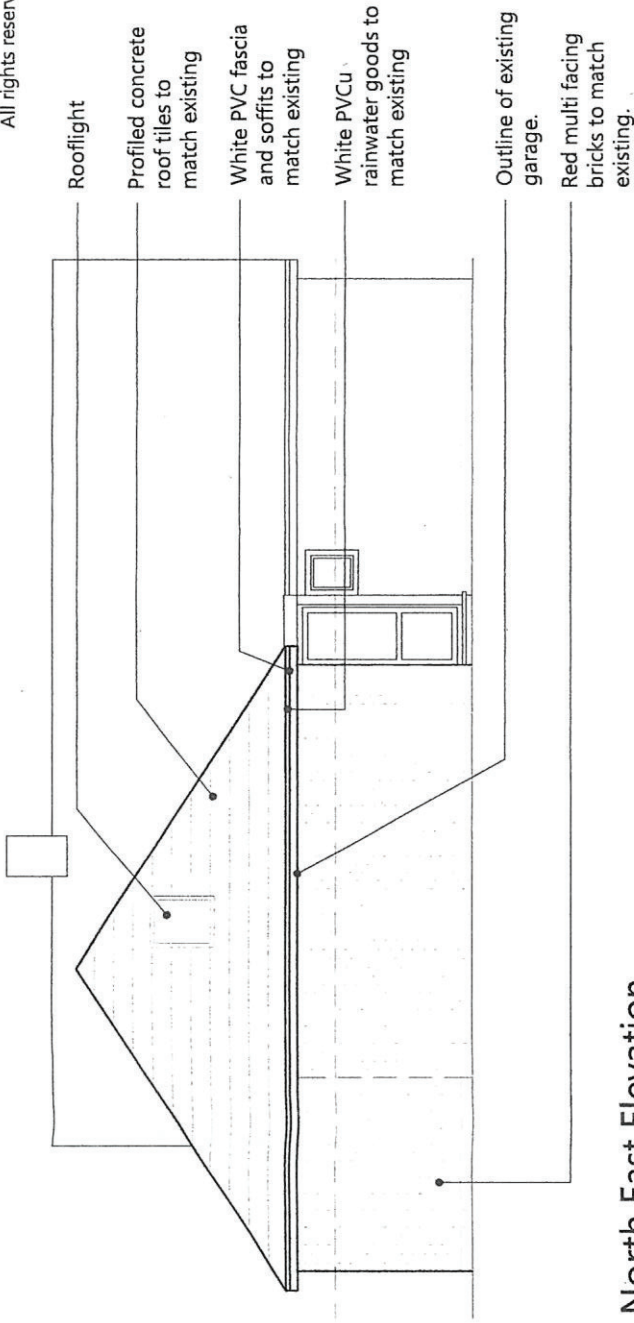


Notes:
Do not scale from this drawing unless for the purposes of Local Authority Planning Approval.
Architects to be informed of all discrepancies in dimensions.
Contractor to check all dimensions on site.
This drawing must be read in conjunction with all other related drawings and documentation.

This drawing is copyright of Grok Architecture Ltd ©.
All rights reserved

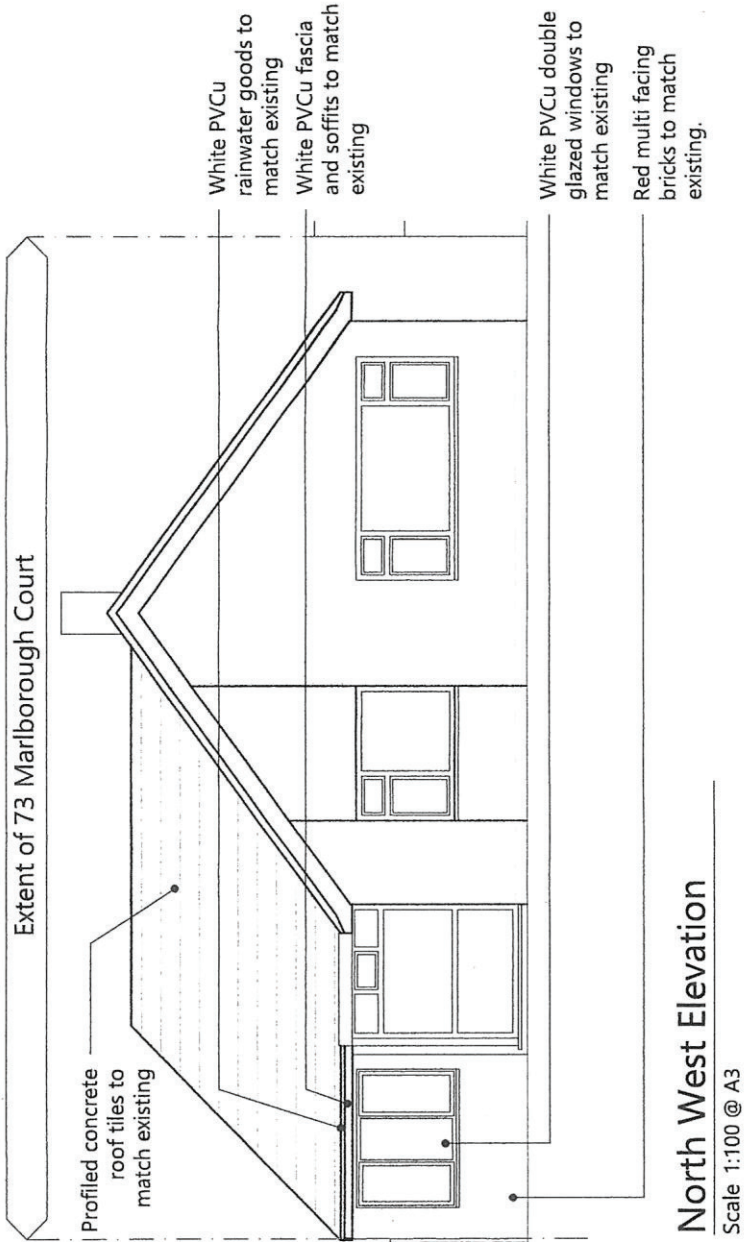

Rev	Date	Description
-----	------	-------------

GROK | ARCHITECTURE

+44 (0) 7717 527769
info@grokarchitecture.co.uk
www.grokarchitecture.co.uk

Revision

Project No.
2108

Project title
73 Marlborough Court, P021 5QJ

Drawing

Proposed Elevations

Drawing No.
3 (32) 01

Scale
1:100 @ A3

