




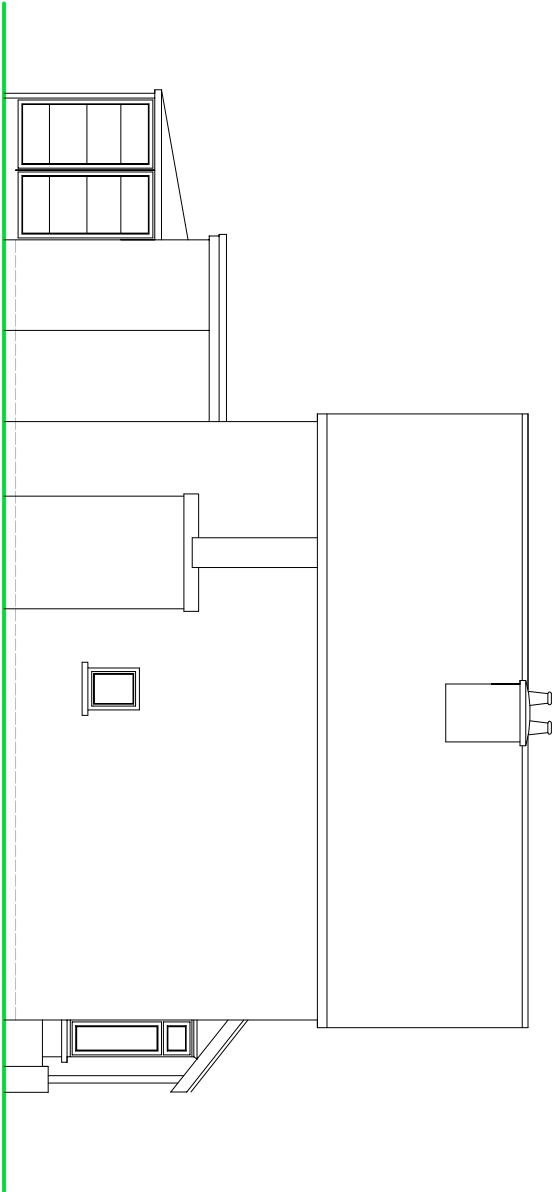

SIDE ELEVATION

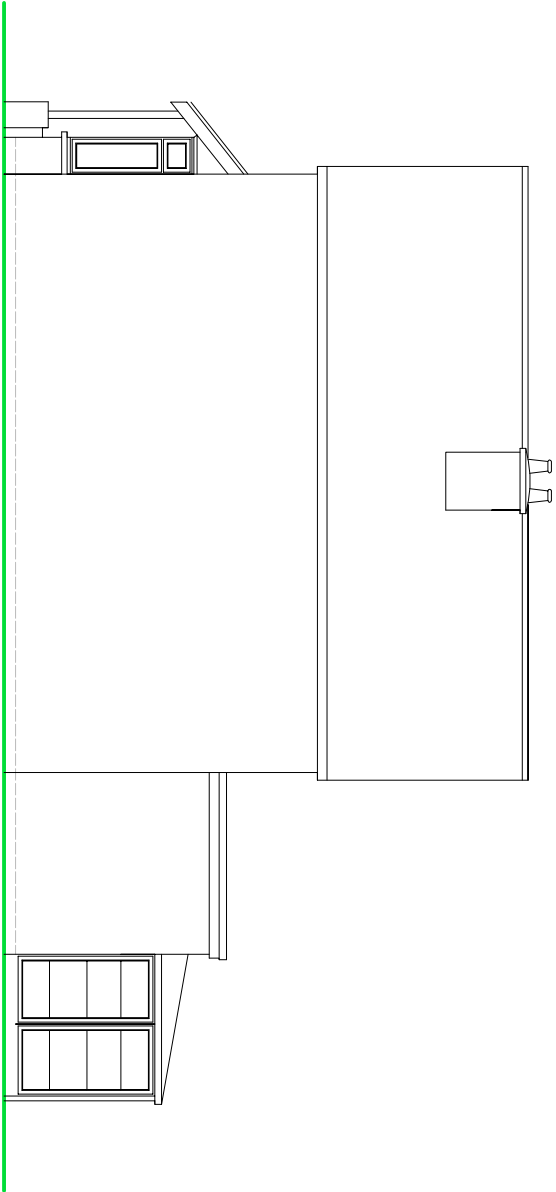

SIDE ELEVATION

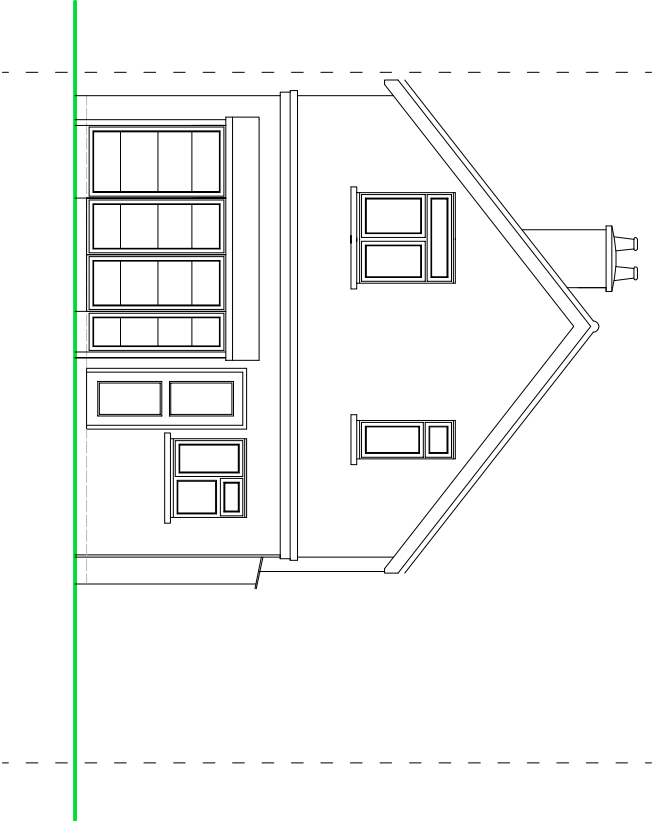


REAR ELEVATION

NOTES

- ROOF - Interlocking tiles to pitched roof.
- WALLS - Painted render and brick plinth detail to external walls.
- WINDOWS/DOORS - White framed PVC double glazed units.

EXISTING ELEVATIONS

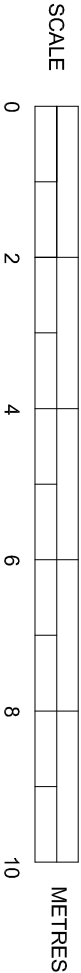

SUSSEX BUILDING CONSULTANCY LIMITED
55 HEWARTS LANE, ROSE GREEN,
BOGNOR REGIS.
SCALE - 1/100 REV - DATE - 18/07/2013

LABC
3 NORTHCOLE ROAD
BOGNOR REGIS
PO21 9LZ
TEL - 01243 861379