




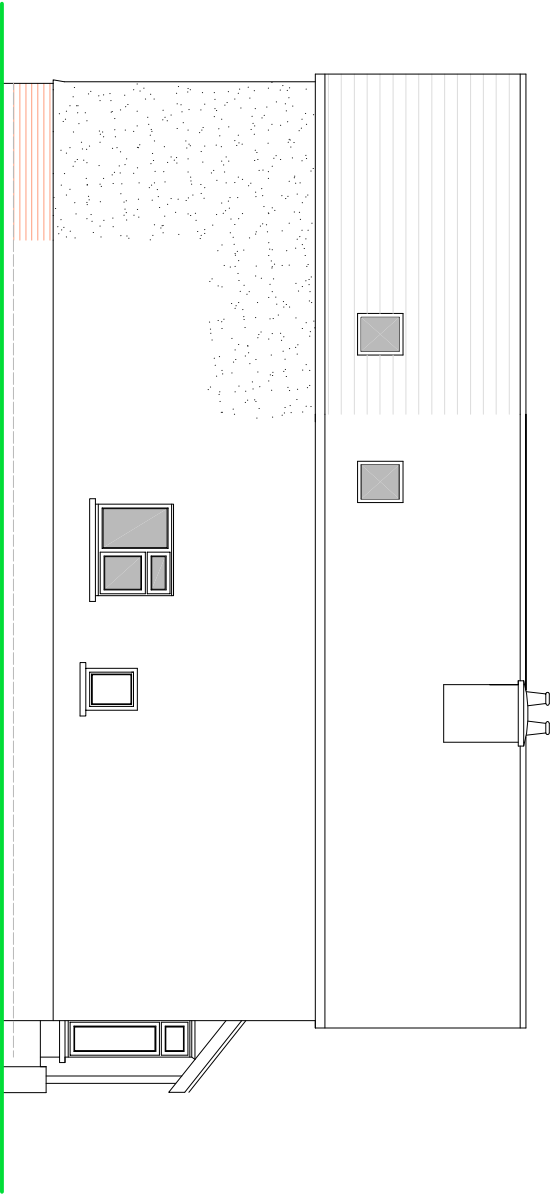

SIDE ELEVATION

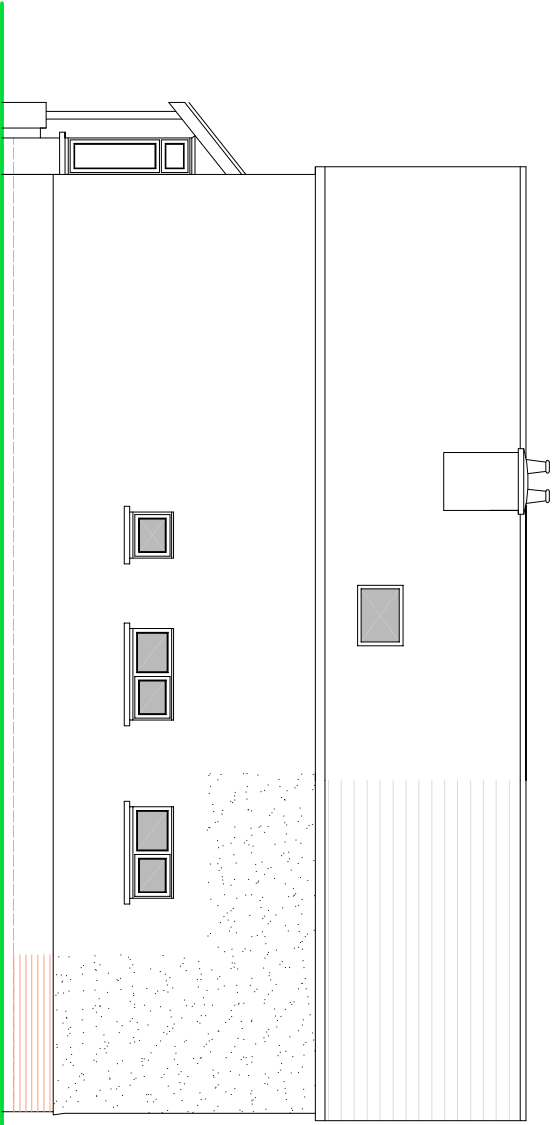

SIDE ELEVATION

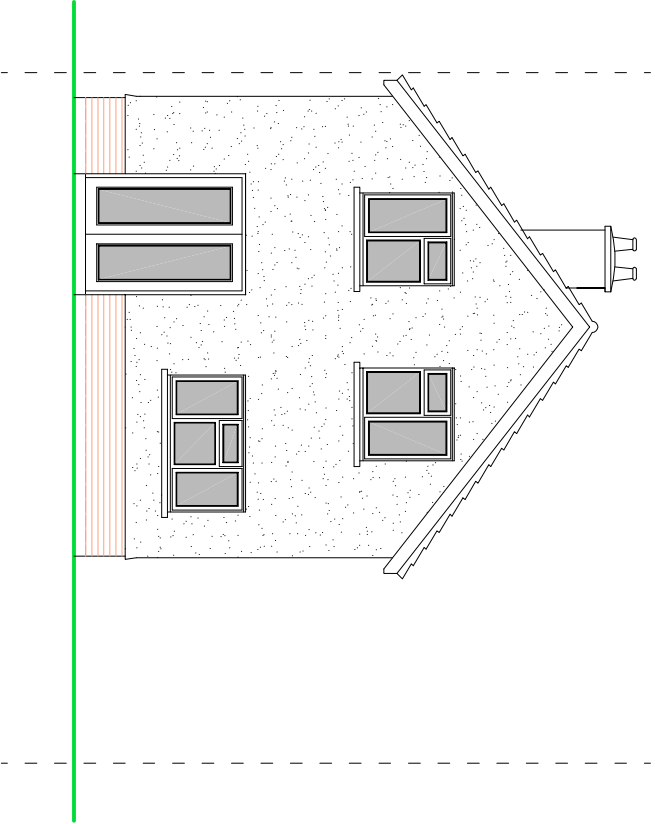


REAR ELEVATION

PROPOSED ELEVATIONS

NOTES

- ROOF - Interlocking tiles to pitched roof.
- WALLS - Painted render and brick plinth detail to external walls.
- WINDOWS/DOORS - White framed PVC double glazed units.

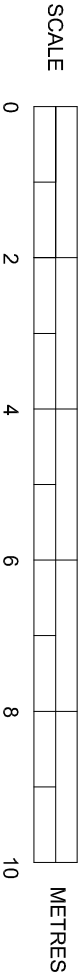

SUSSEX BUILDING CONSULTANCY LIMITED
55 HEWARTS LANE, ROSE GREEN,
BOGNOR REGIS.

LABC
Partner
3 NORTHGATE ROAD
BOGNOR REGIS
PO21 9LZ
TEL - (01243) 861379

SCALE - 1/100 REV - A DATE - 23/10/2013