



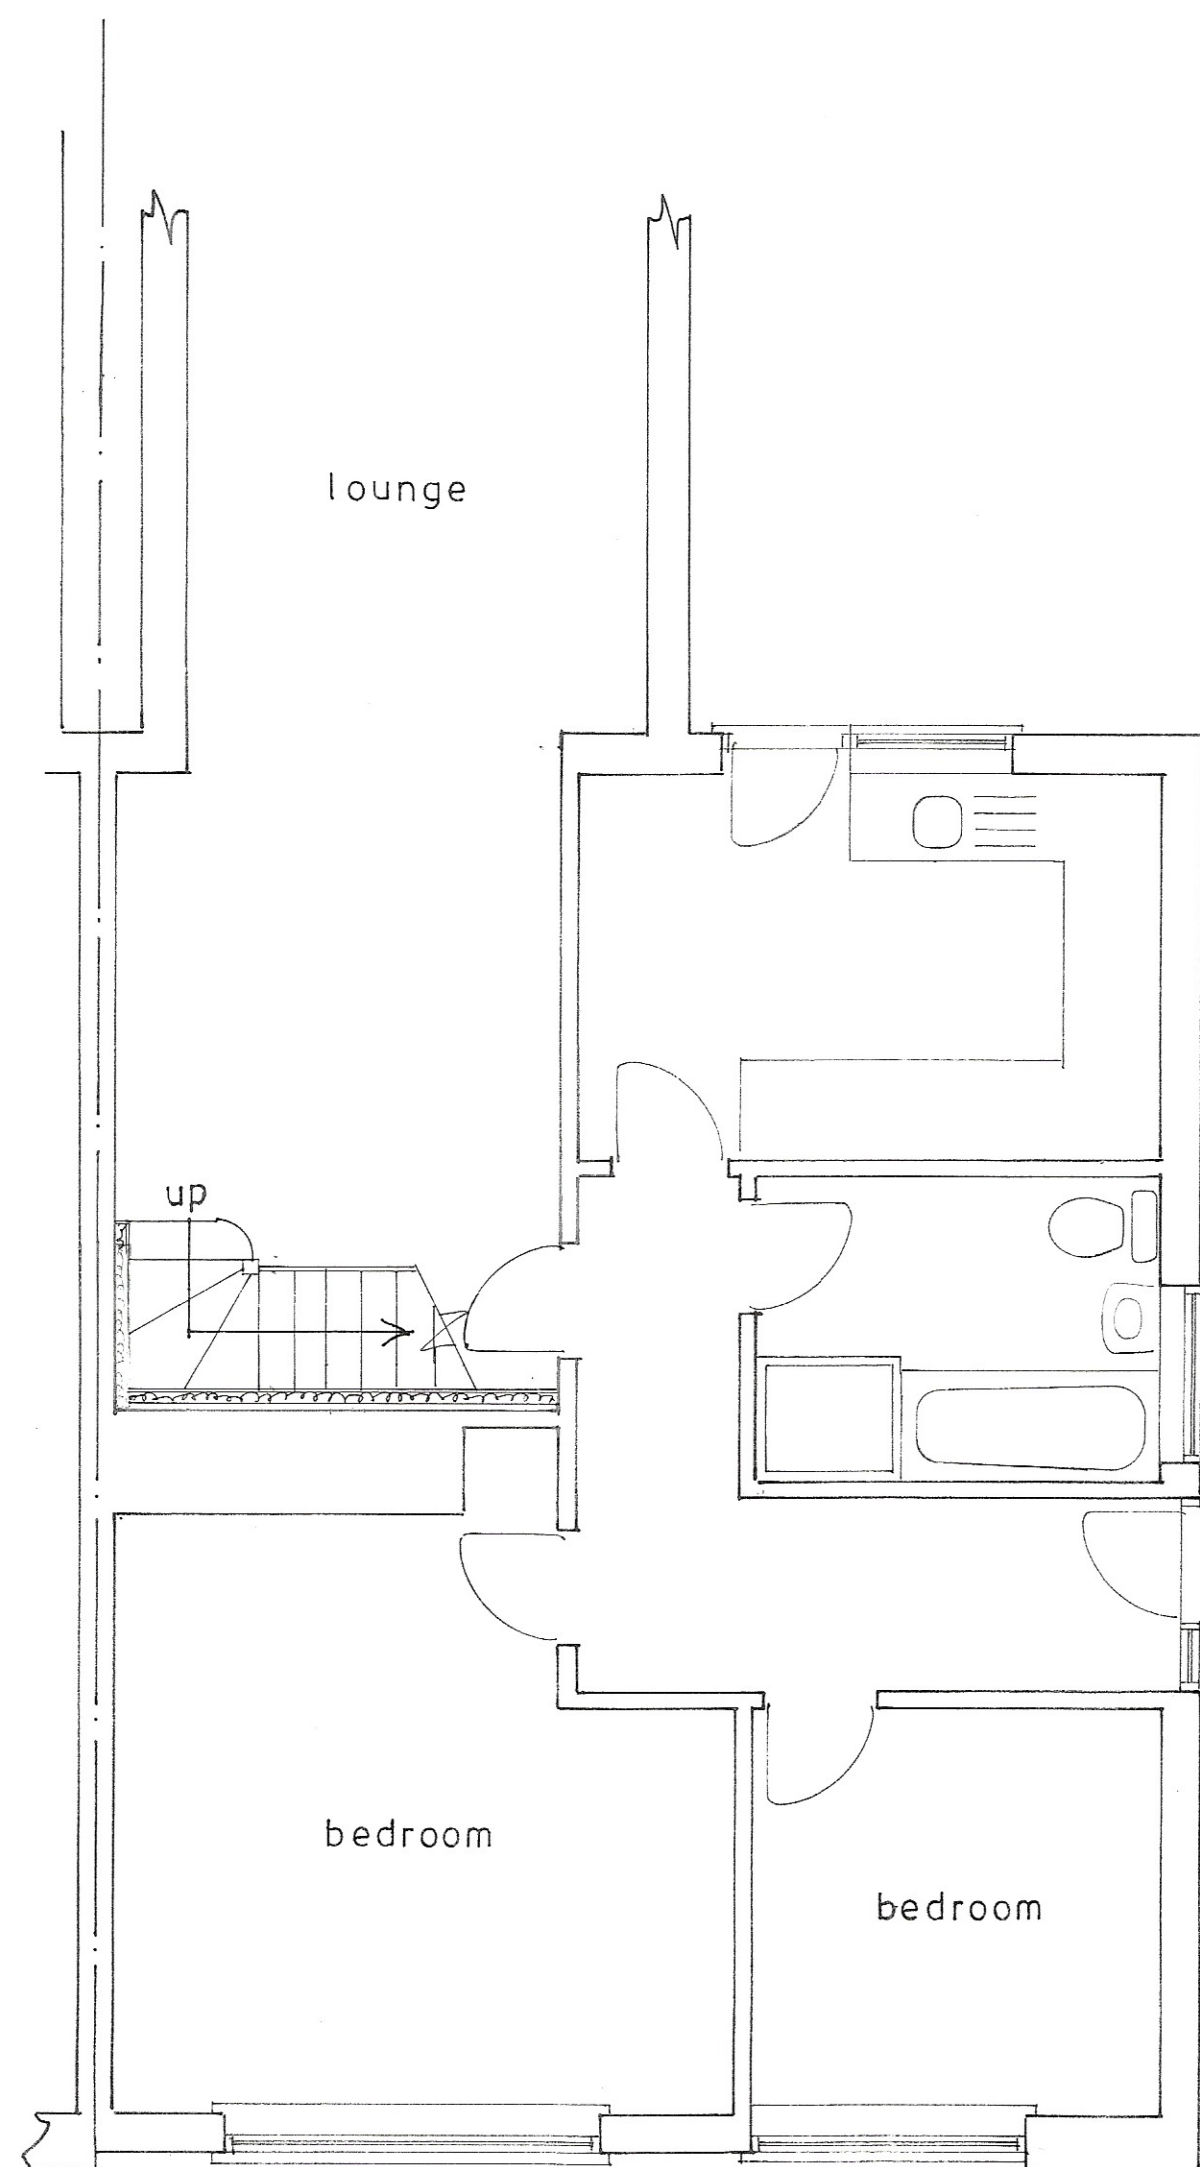


Ground floor plan  
1 : 50

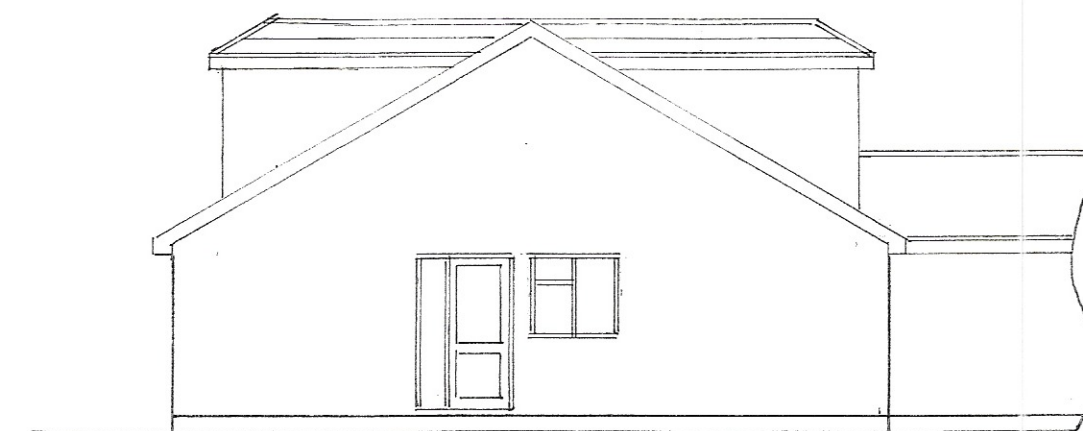

west




north

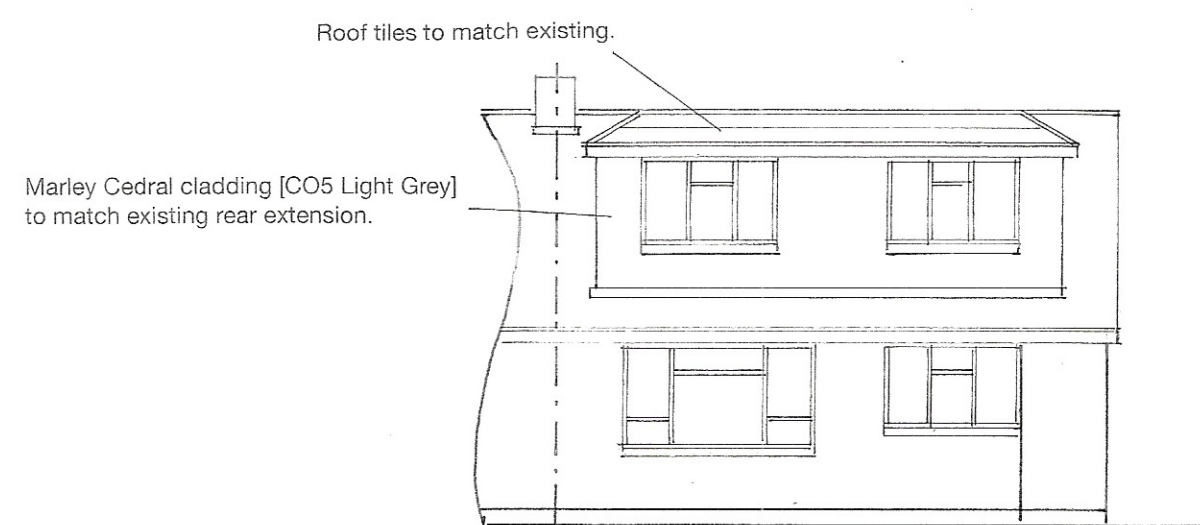


east


1 : 100

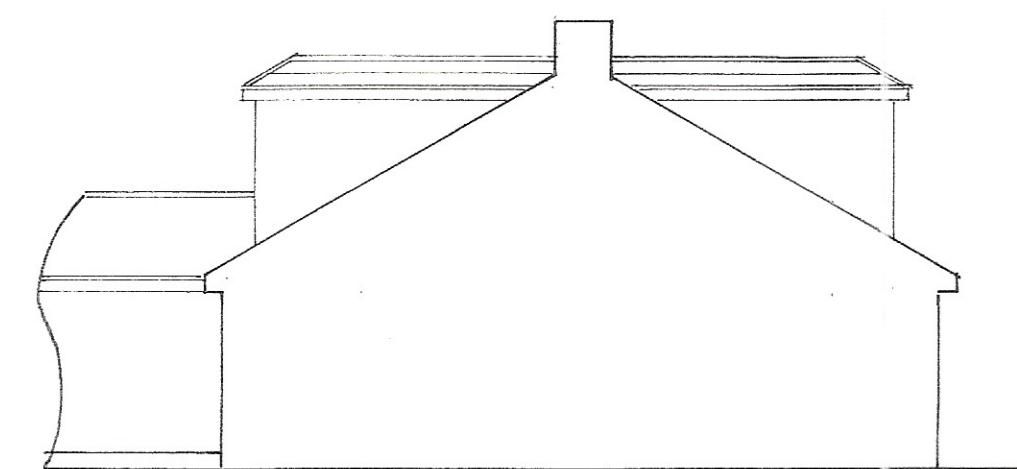

south

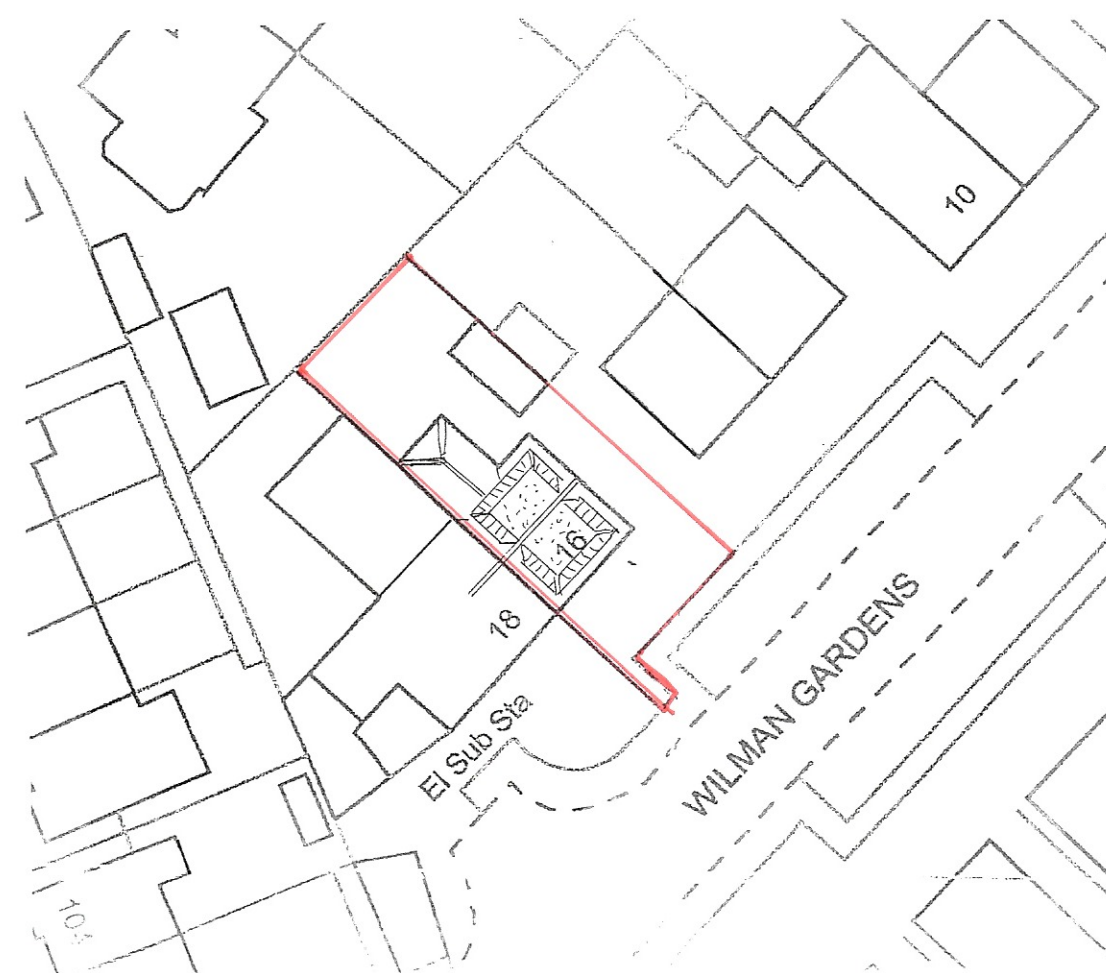

block plan  
1 : 500

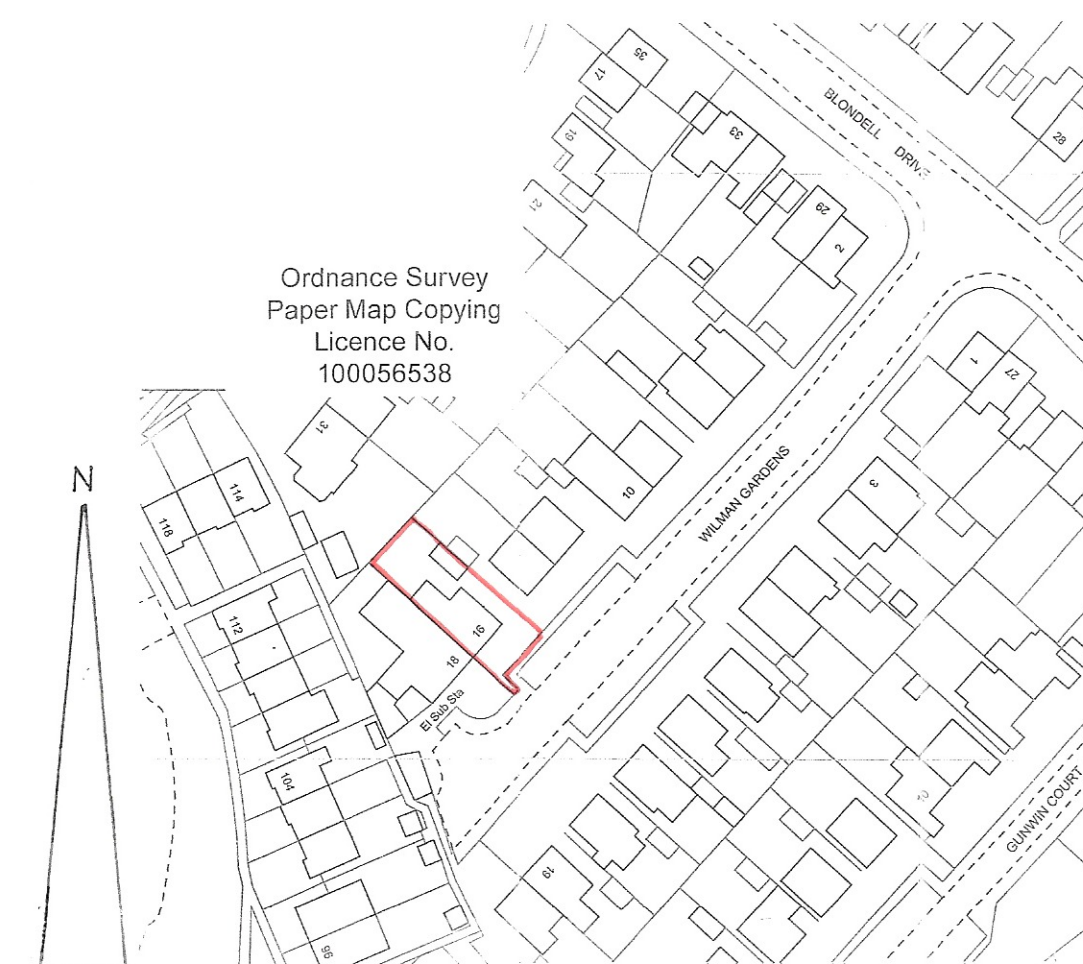

location plan  
1 : 1250

sheet 1 of 3

Proposed

PROPOSED LOFT CONVERSION TO FORM NEW 1ST FLOOR AT 16, WILMAN GARDENS, ALDWICK  
FOR MR. P. DEADMAN AND MISS. L. McKINNEY.

Bryan Butcher  
Rainbow Cottage  
Nyetimber Lane  
Bognor Regis PO21 3JX  
01243 266871  
07973 233442  
bryan.butcher@btinternet.com  
www.bryanbutcher.com