
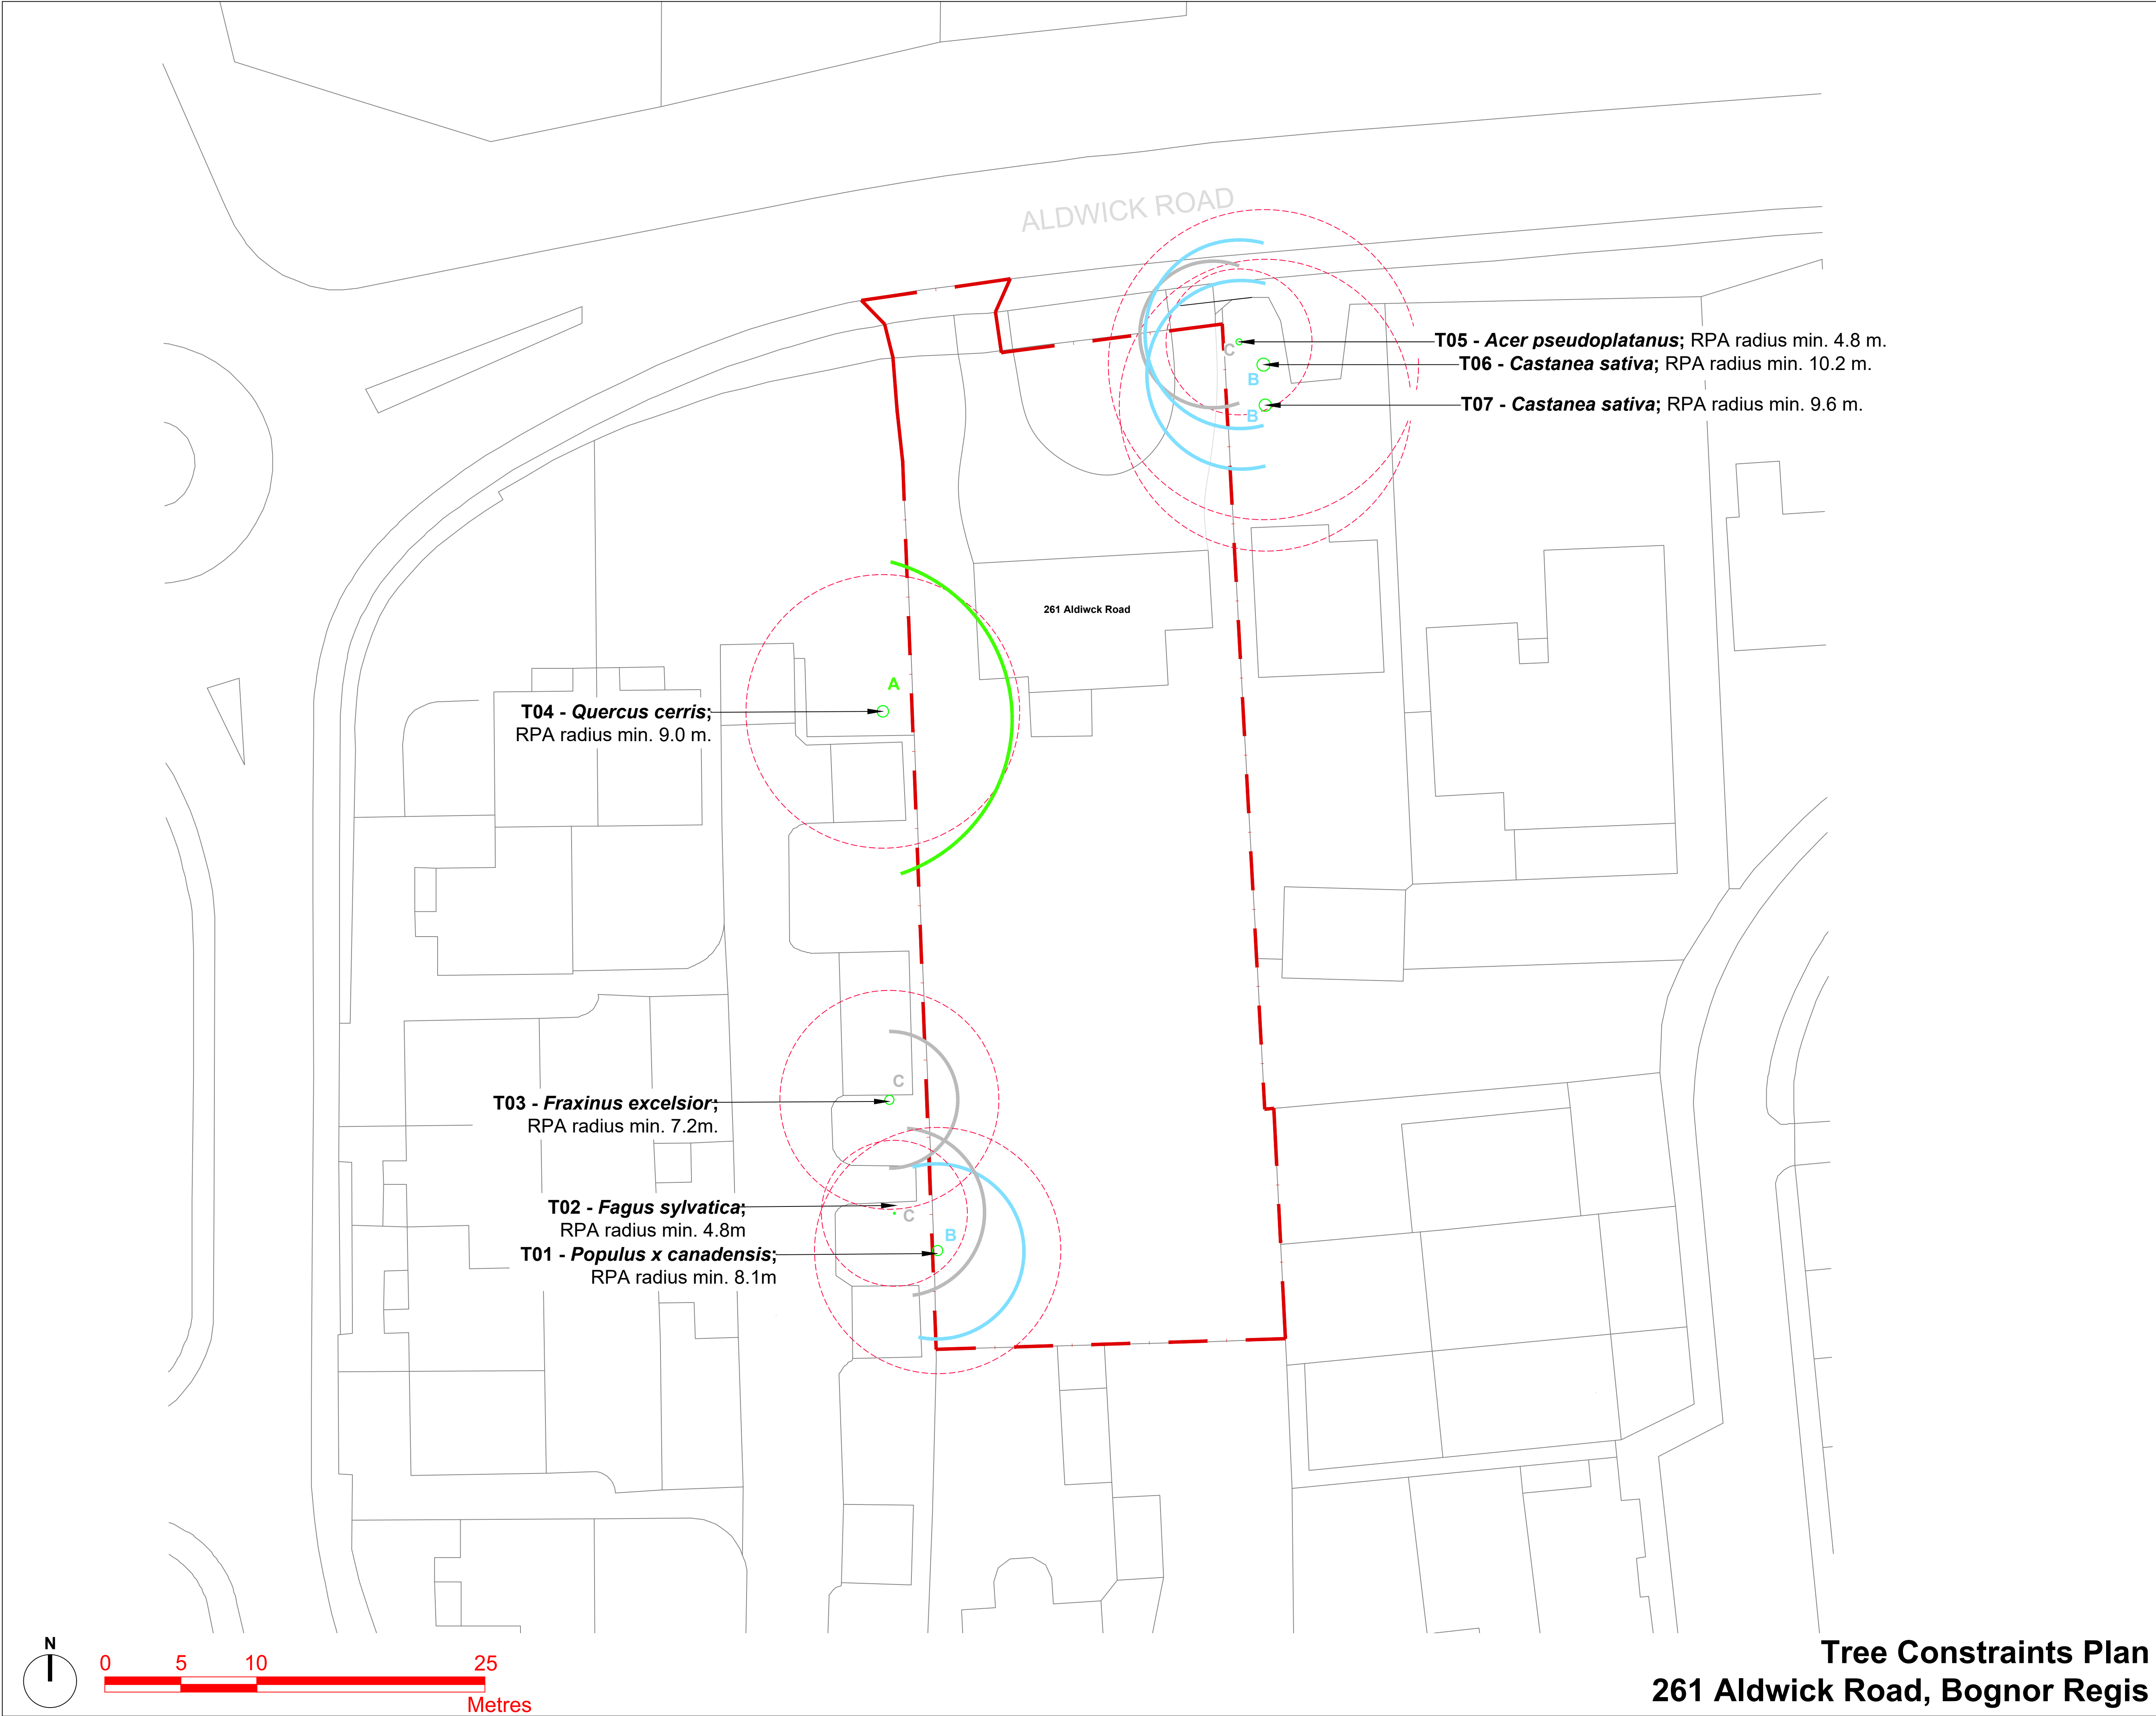
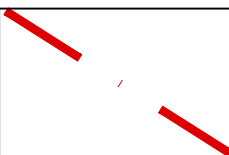
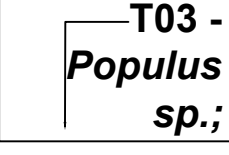
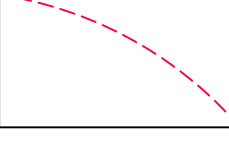
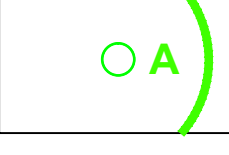
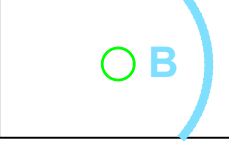


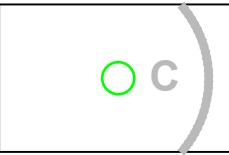

Legend

-  Site Survey Boundary.
-  Tree / Tree Group / Tree Line / Hedge Identification Label.
-  Tree Root Protection Areas
Tree Root Protection Areas calculated and specified in accordance with BS 5837:2012 - 'Trees in Relation to Design, Demolition and Construction'.
-  Category A Trees
Trees of High Quality and Value.
-  Category B Trees
Trees of Moderate Quality and Value.
-  Category C Trees
Trees of Low Quality and Value.

Planning Issue

Rev	Description	Date	Initials
01	Planning Issue	21.06.18	LB

**LIZARD**
Landscape Design and Ecology

The Old Bank, 34 South Street, Tarring, Worthing, West Sussex, BN14 7LH
T: 01903 216033 E: lizardlandscape@btconnect.com W: lizardlandscape.co.uk

Project Title and Location 261 Aldwick Road, Bognor Regis Client Domusea Developments Limited		
Drawing Title Tree Constraints Plan		
Scale 1:200@A1	Drawn LB Approved JJ	Date 23.04.18
Drawing No LLD1425-ARB-DWG-001 CAD Filename	Revision 01	

Tree Constraints Plan 261 Aldwick Road, Bognor Regis