





plot 1 plot 2

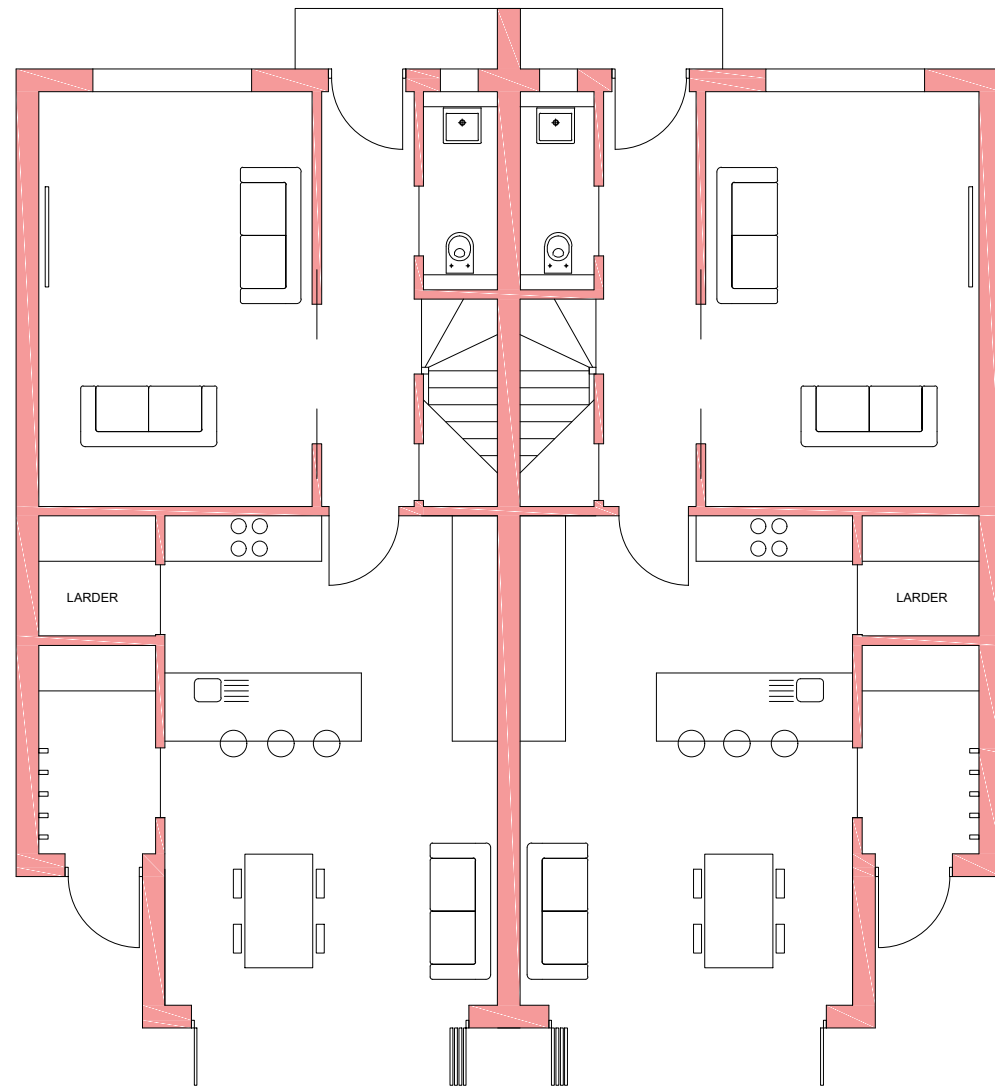

ground floor

plot 1 plot 2

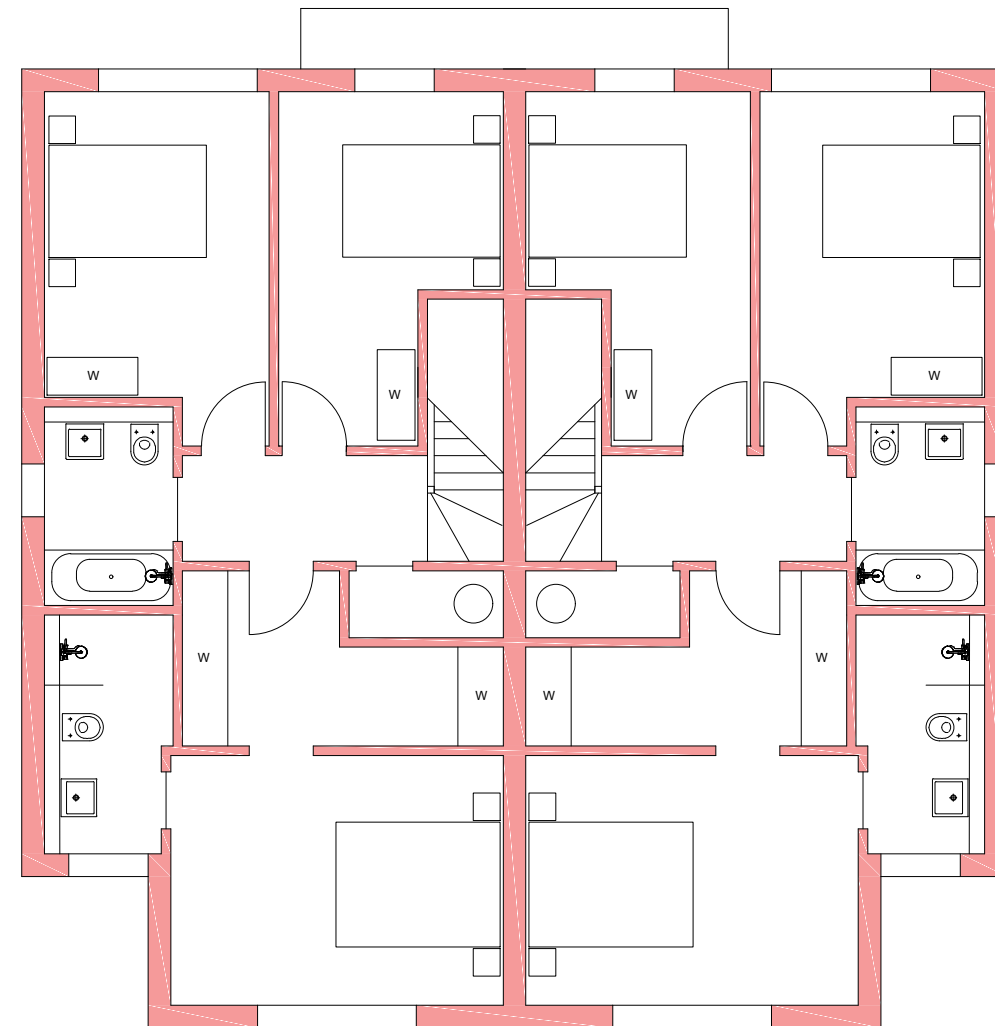

first floor

plots 1 & 2 - proposed floor plans 1:100@A3

bis design

01243 850411 07887 777085 ben@bisdesign.co.uk www.bisdesign.co.uk

1060/DPA105

261 Aldwick Road

revision 01