





plot 3                      plot 4

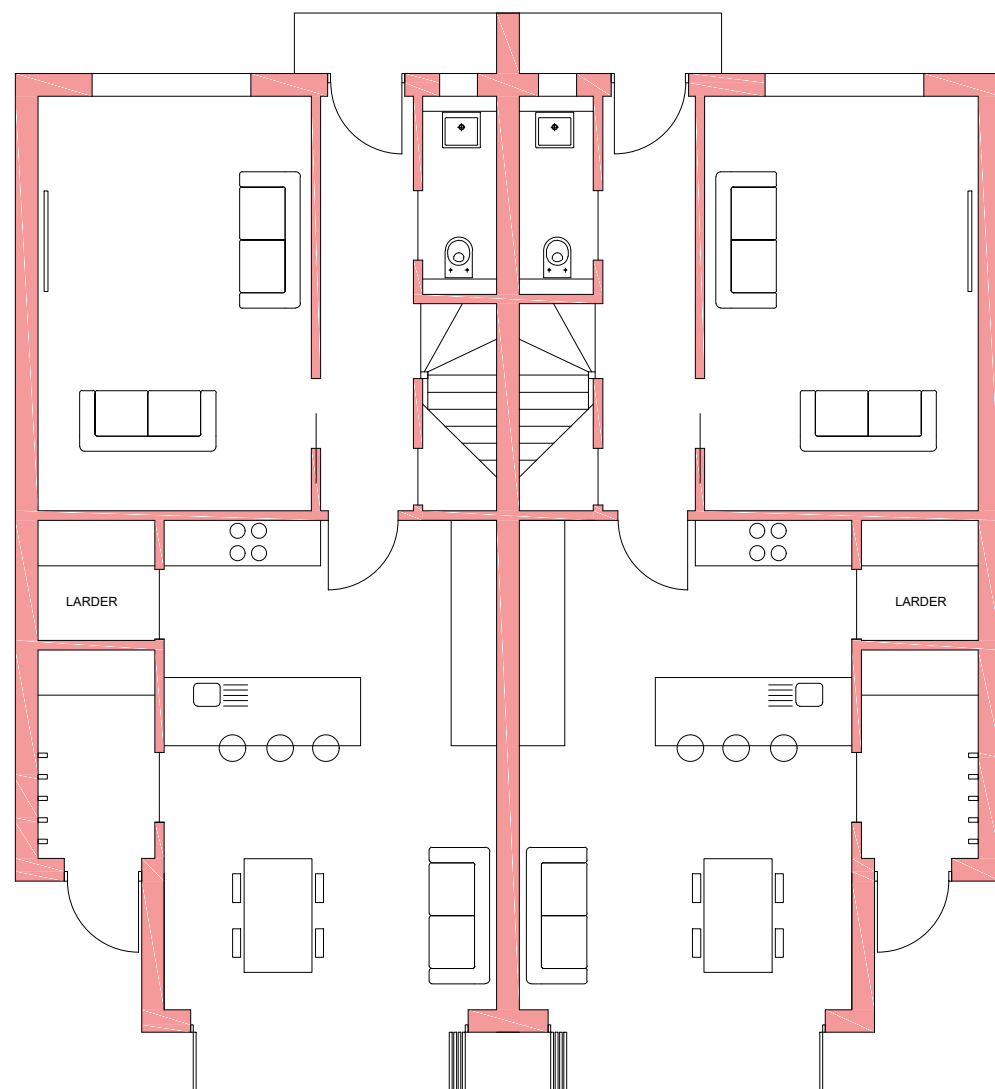

*ground floor*

plot 3                      plot 4

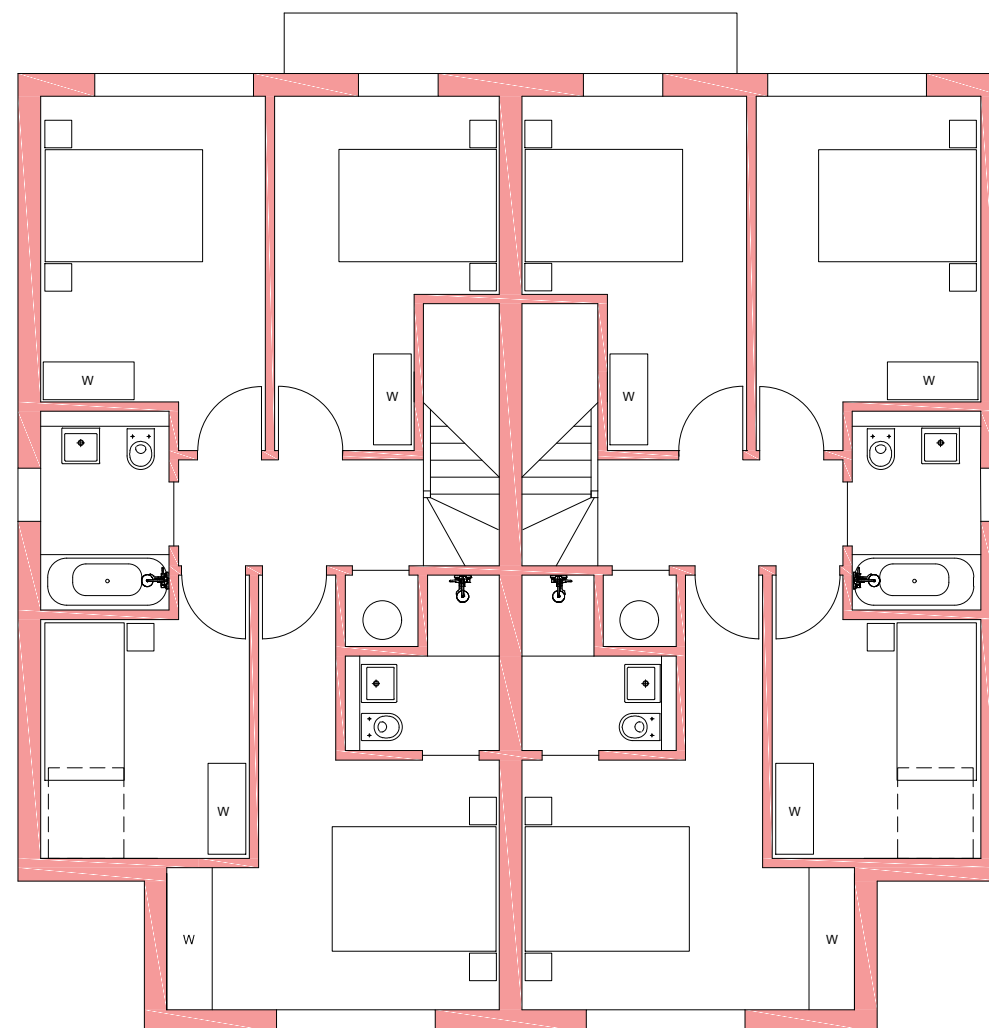

*first floor*

*plots 3 & 4 - proposed floor plans    1:100@A3*

bis design

01243 850411    07887 777085    ben@bisdesign.co.uk    www.bisdesign.co.uk

1060/DPA108

261 Aldwick Road

revision 01