


materials schedule:

- roof - clay tile - red/orange
- upper walls - clay tile hanging - red
- lower walls - brick - red/orange
- windows - upvc - grey/green

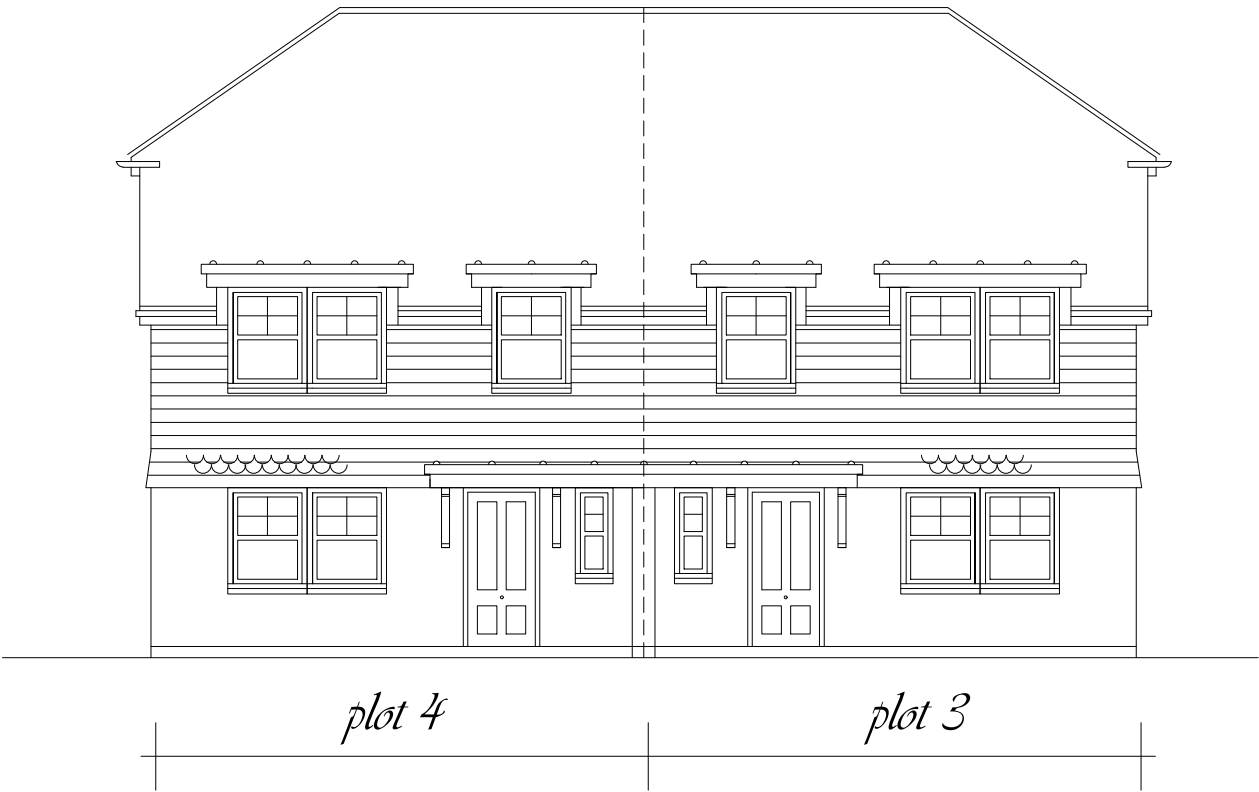

*front/north*



*side/west*

*plots 3 & 4 - elevations (sheet 1 of 2) 1:100@A3*