


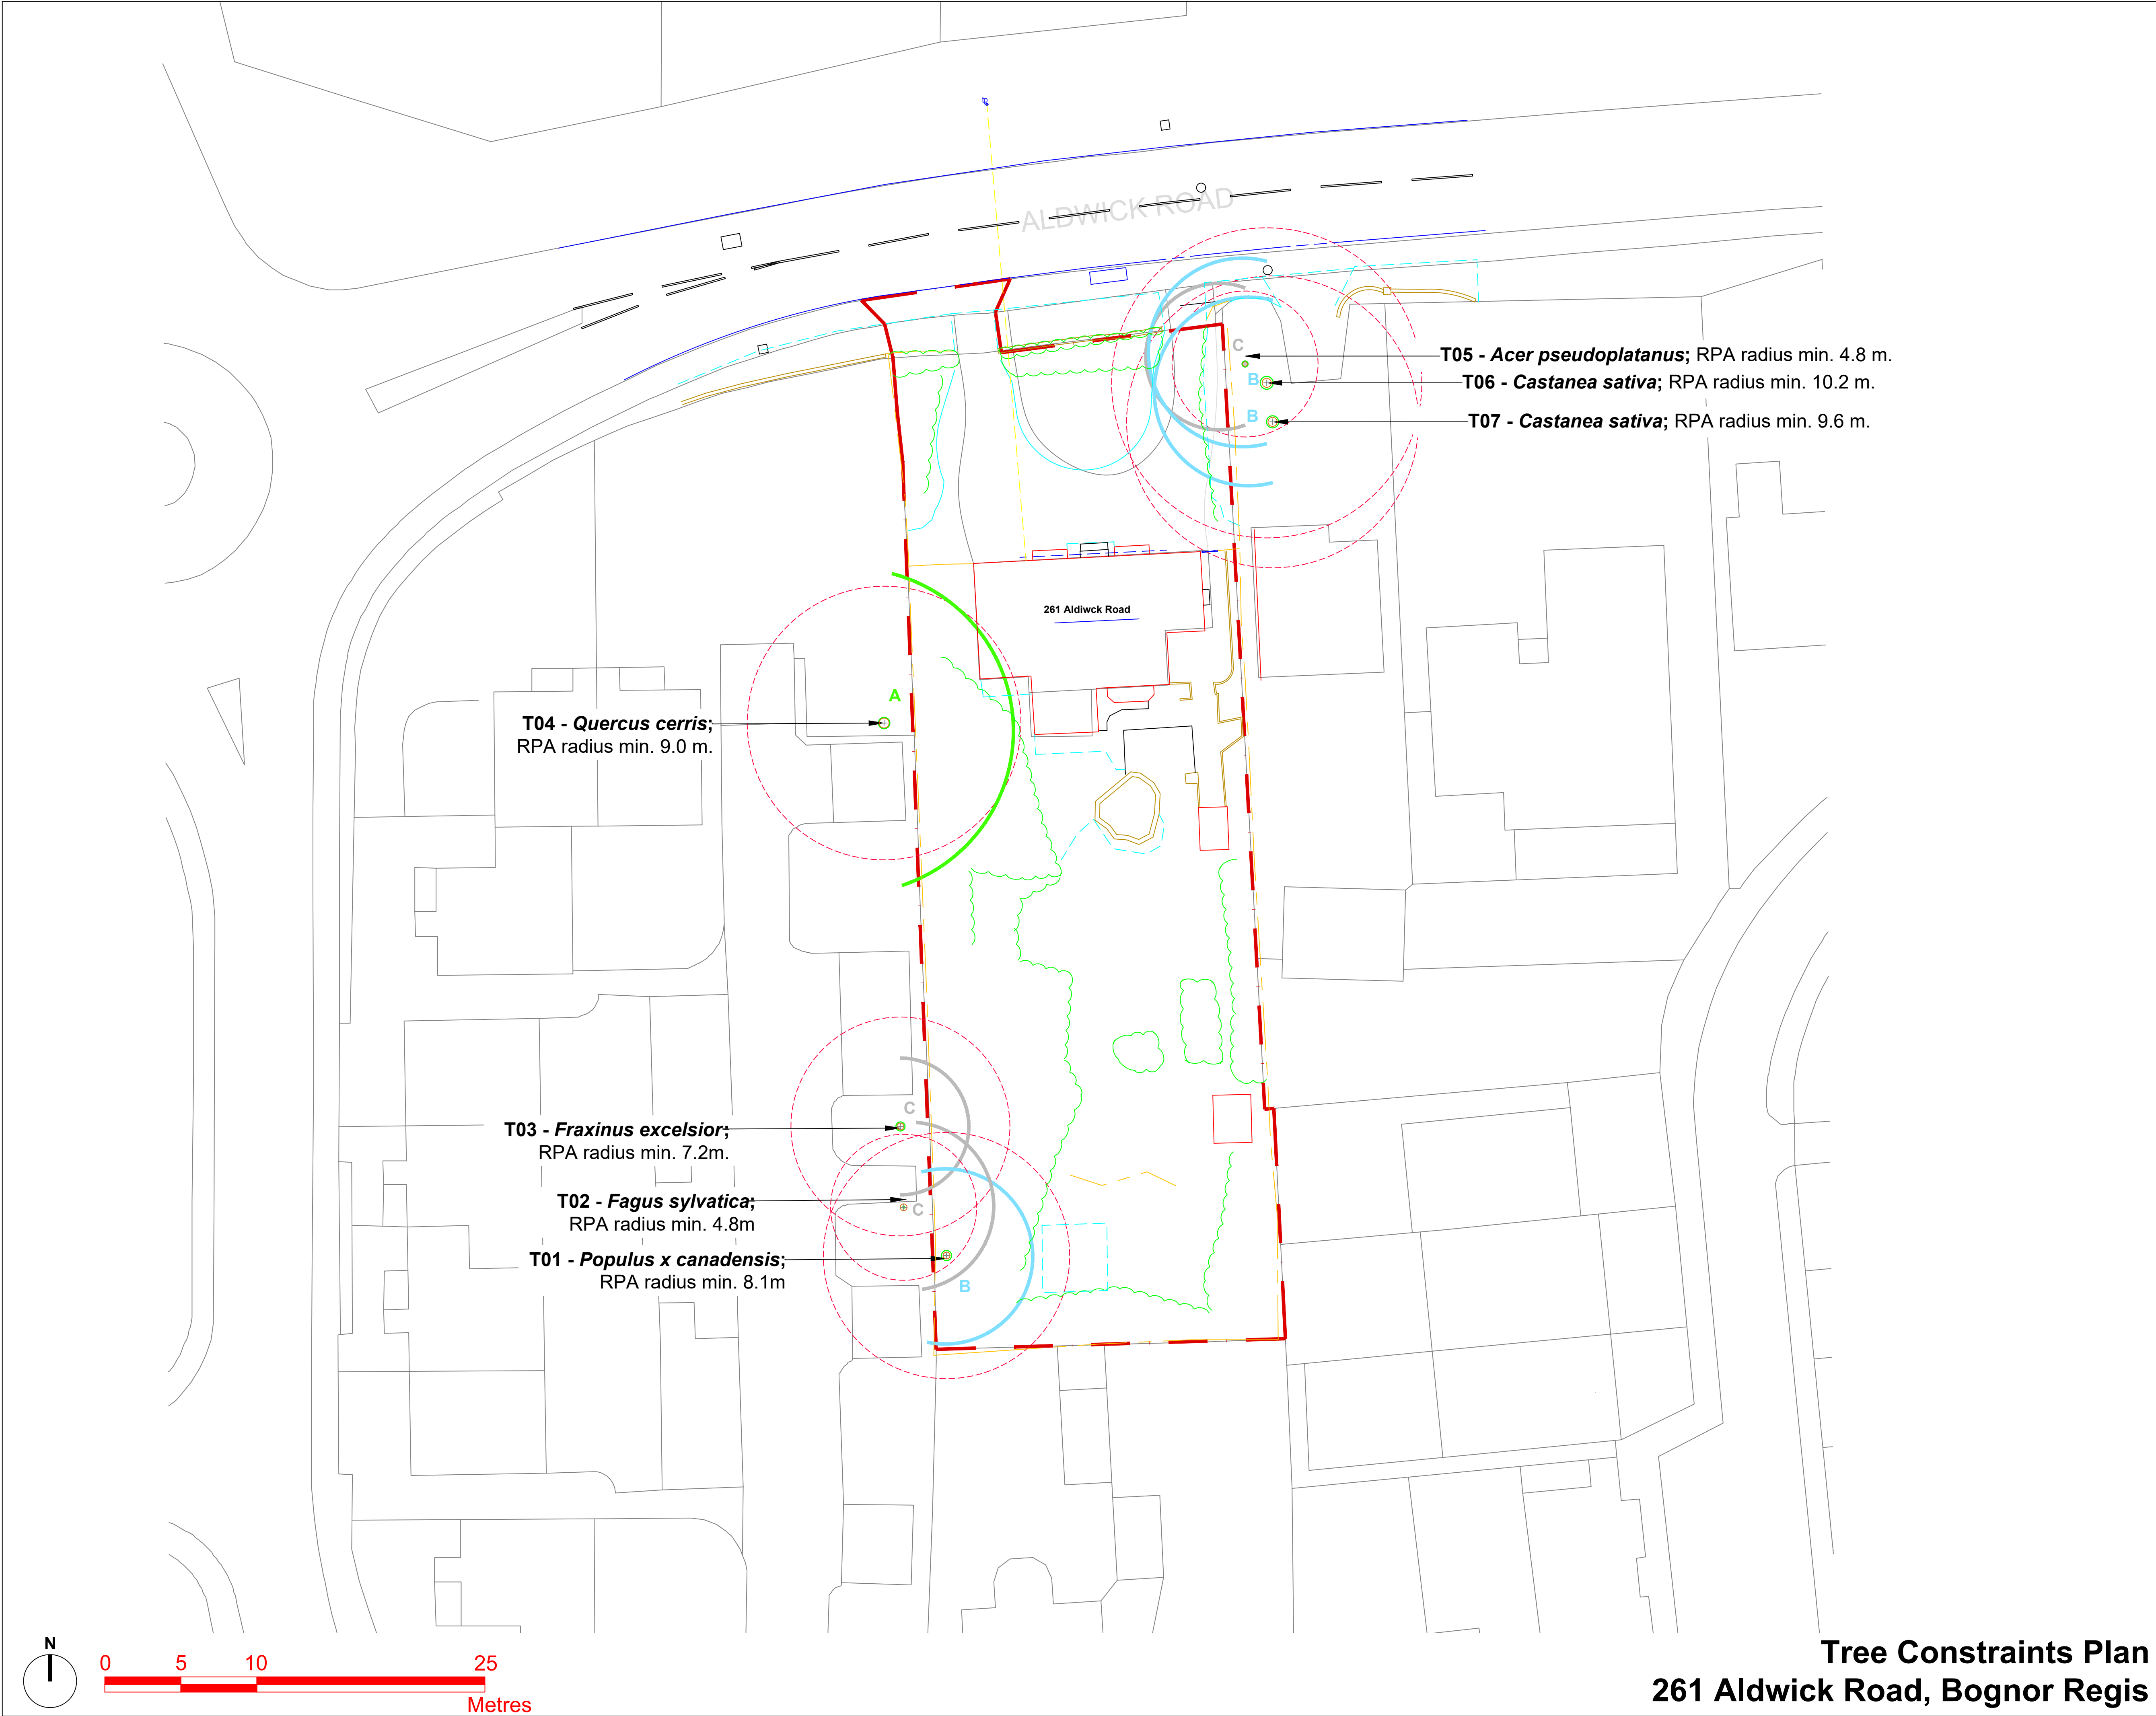

Planning Issue

Rev	Description	Date	Initials
02	Planning Issue	11.03.19	JJ



LIZARD
Landscape Design and Ecology

The Old Bank, 34 South Street, Tarring, Worthing, West Sussex, BN14 7LH
T: 01903 216033 E: lizardlandscape@btconnect.com W: lizardlandscapeecology.com

Project Title and Location		
261 Aldwick Road, Bognor Regis		
Client		
Domusea Developments Limited		
Drawing Title		
Tree Constraints Plan		
Scale	Drawn	Date
1:200@A1	LB	23.04.18
	Approved	
	JJ	
Drawing No.	Revision	
LLD1425-ARB-DWG-001	02	
CAD Filename		