
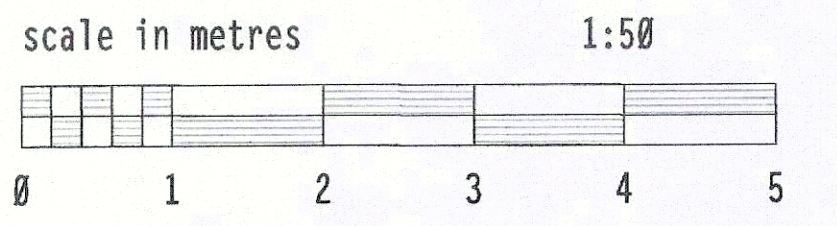


note:
1. this drawing is the copyright of PH Design and is not to be reproduced without consent.
2. the contractor is to check all dimensions and levels before site works commence and/or preparation of workshop drawings.

revision	date	amendment
A	19.2.19	REVISED DESIGN
B	28.2.19	PLANNING APPLICATION
C	29.4.19	BUILDING REGULATION DRAWING
D	23.7.19	STRUCTURAL CALCULATIONS
E	14.1.20	MINOR REVISION
F	30.1.20	PLANNING REVISION

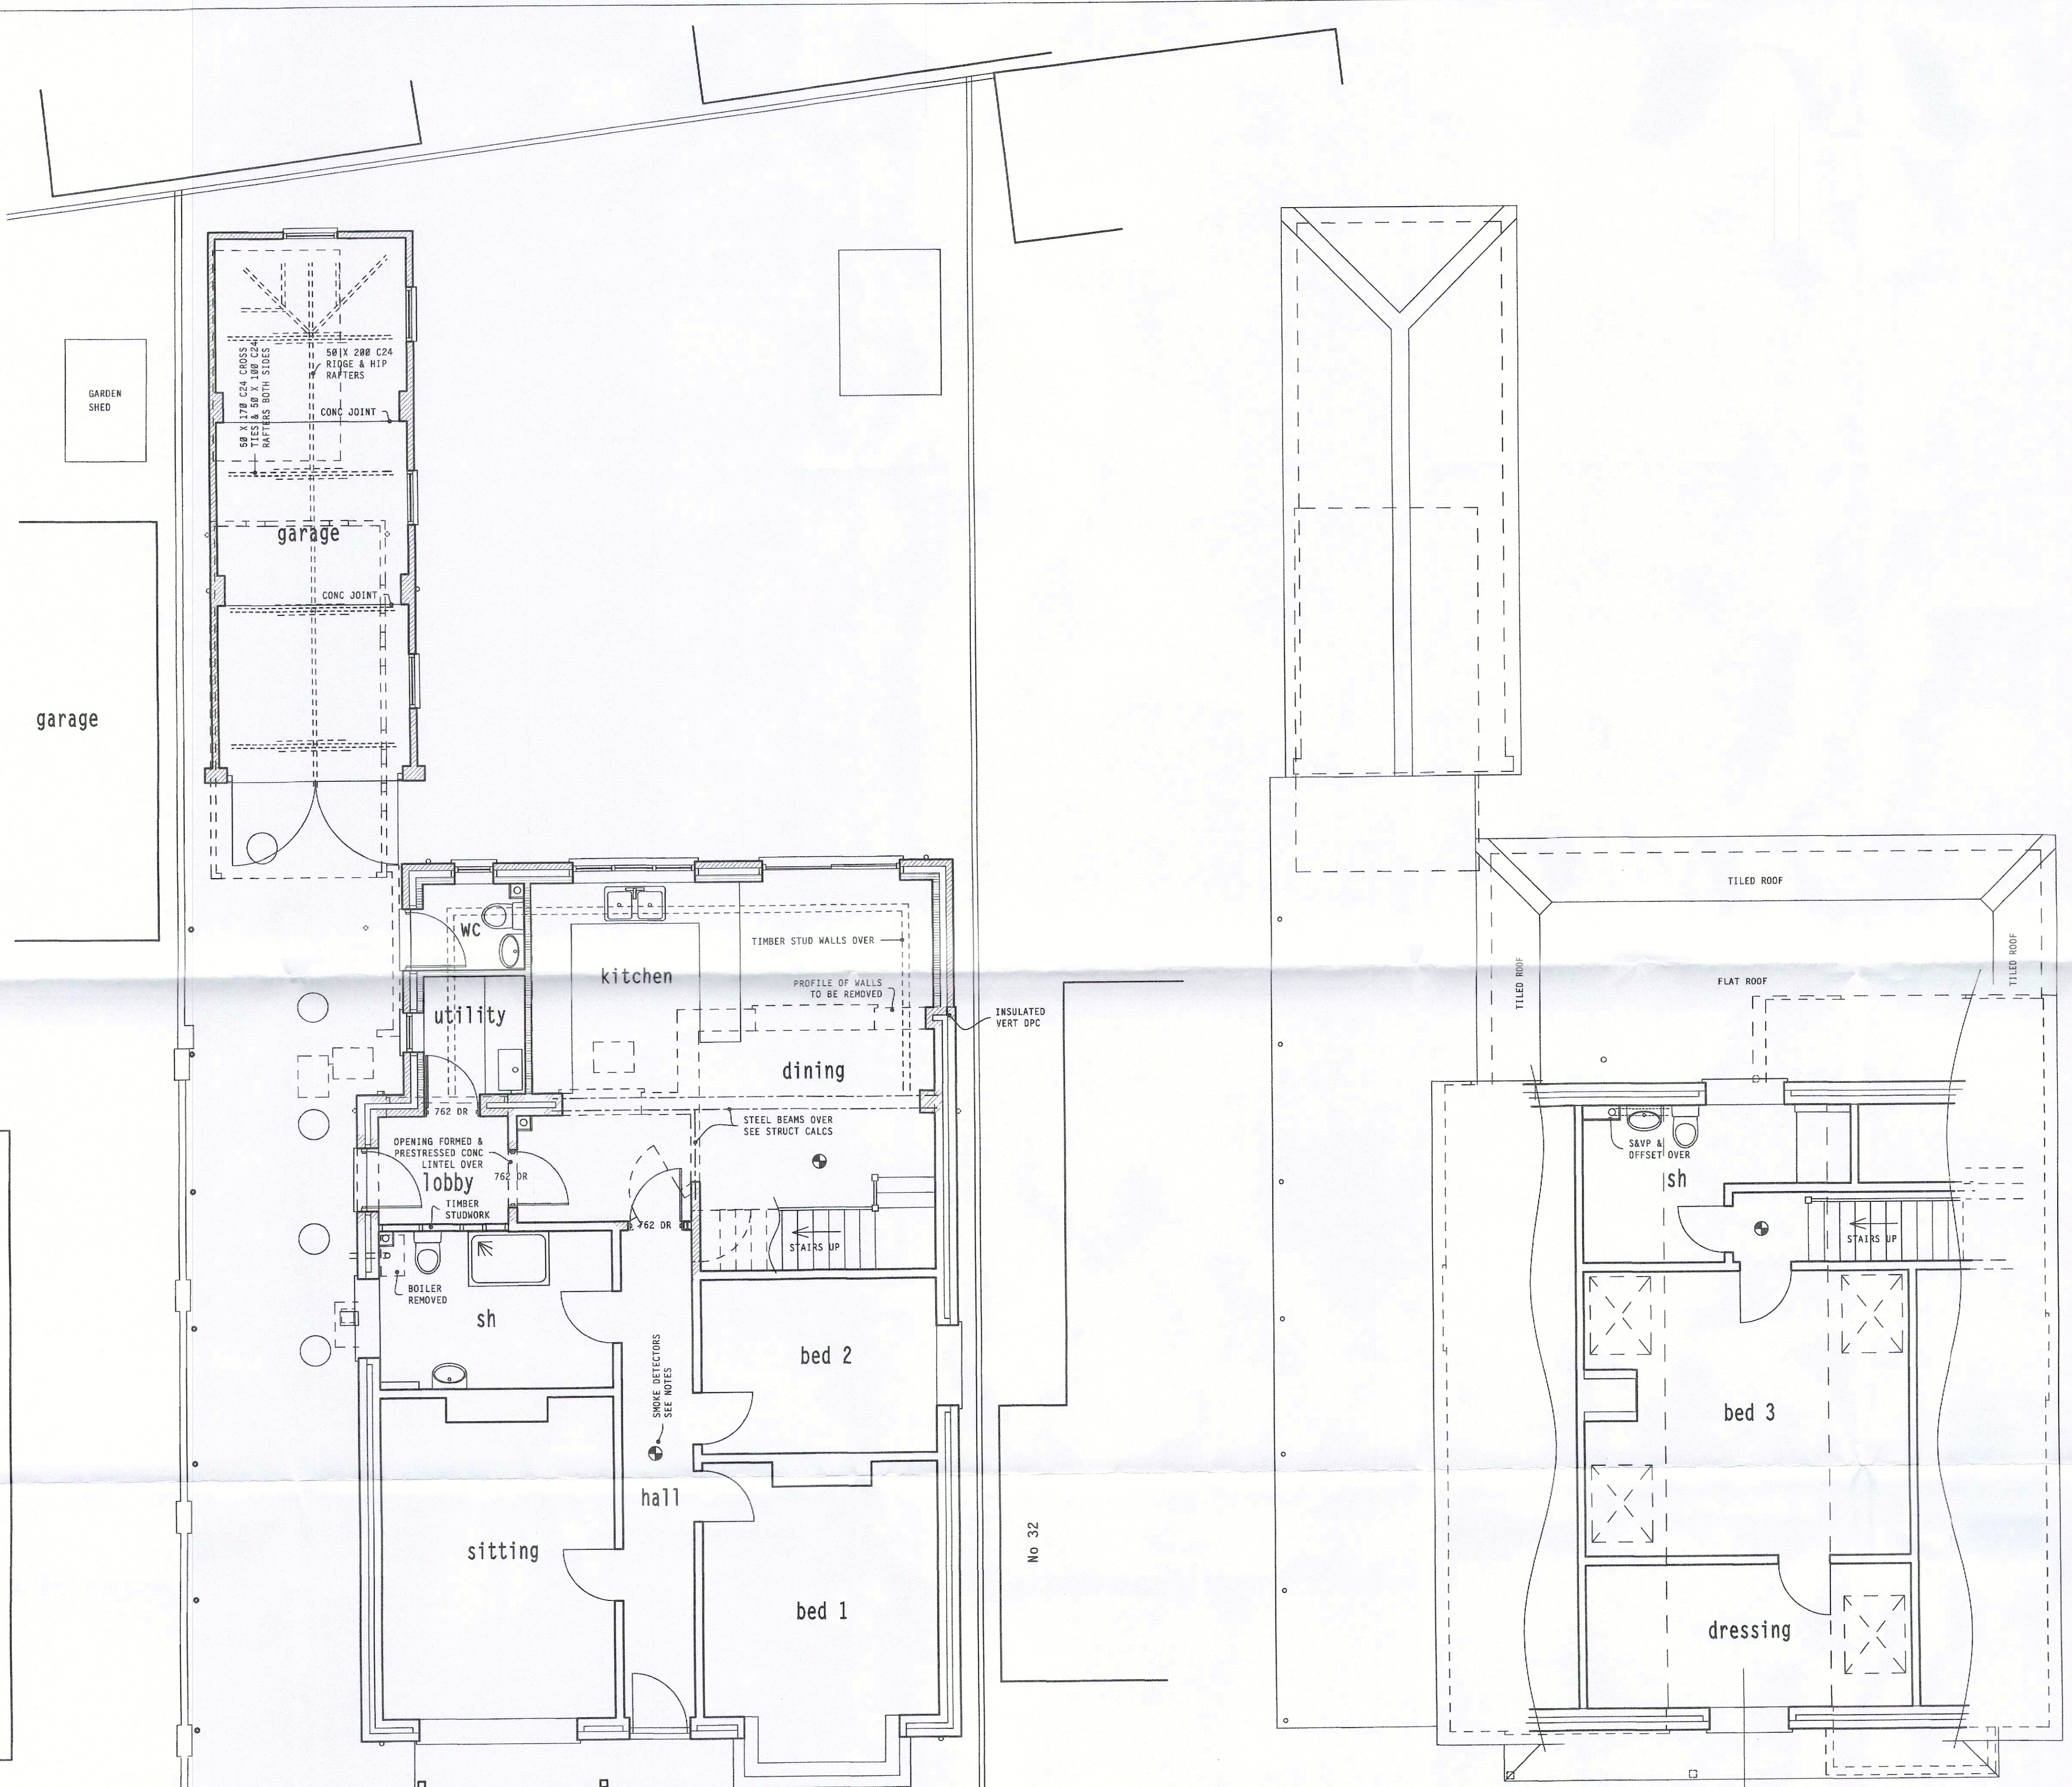

client: Mr W. Gage

project: proposed alterations & additions, 34 Aldwick Gardens, Bognor Regis PO21 3QR

PH DESIGN
architectural consultants
3 chapel street chichester
w.sussex PO19 1BU
tel: (01243) 781760

project: 19/C1
drawing no: 3f
date: Feb 2019

