




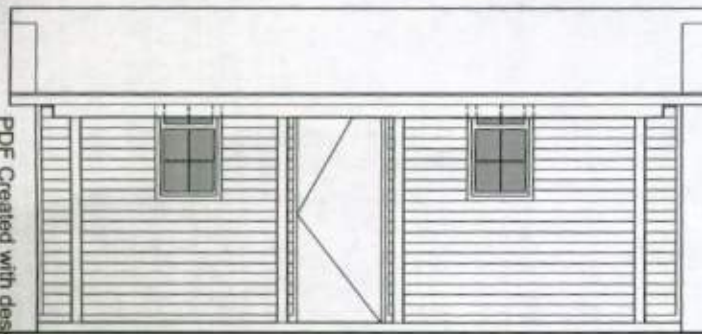


Elevation A-A 1:50

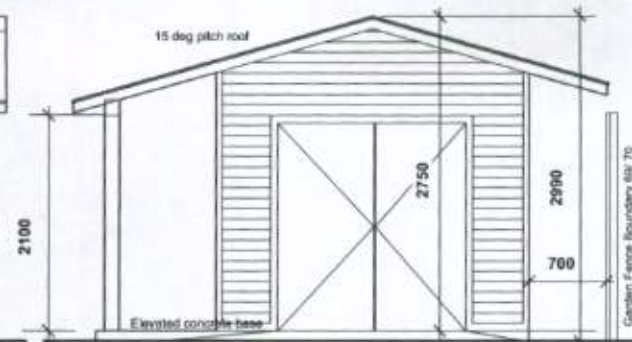

Elevation B-B 1:50

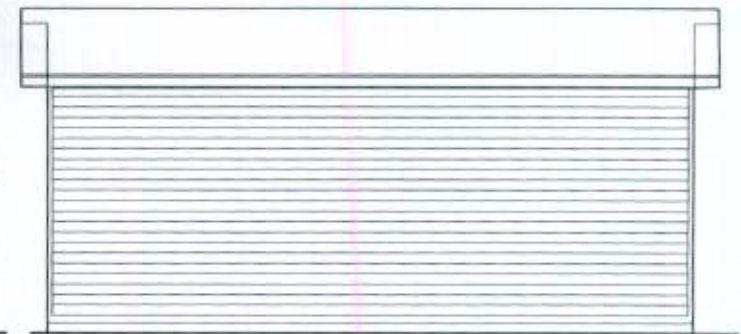


Elevation C-C 1:50

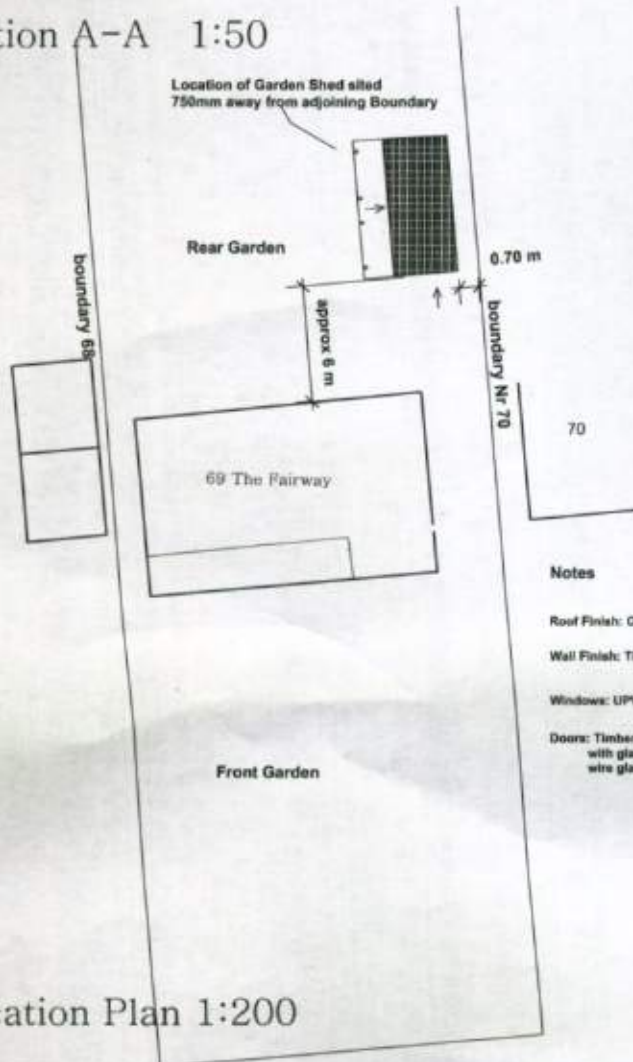

Location Plan 1:200

Notes

- Roof Finish: OSB Felt (Red/ Brown) Roofing
- Wall Finish: Timber/ Pine Colour
- Windows: UPVC
- Doors: Timber to match walls with glazed opening/ wire glass

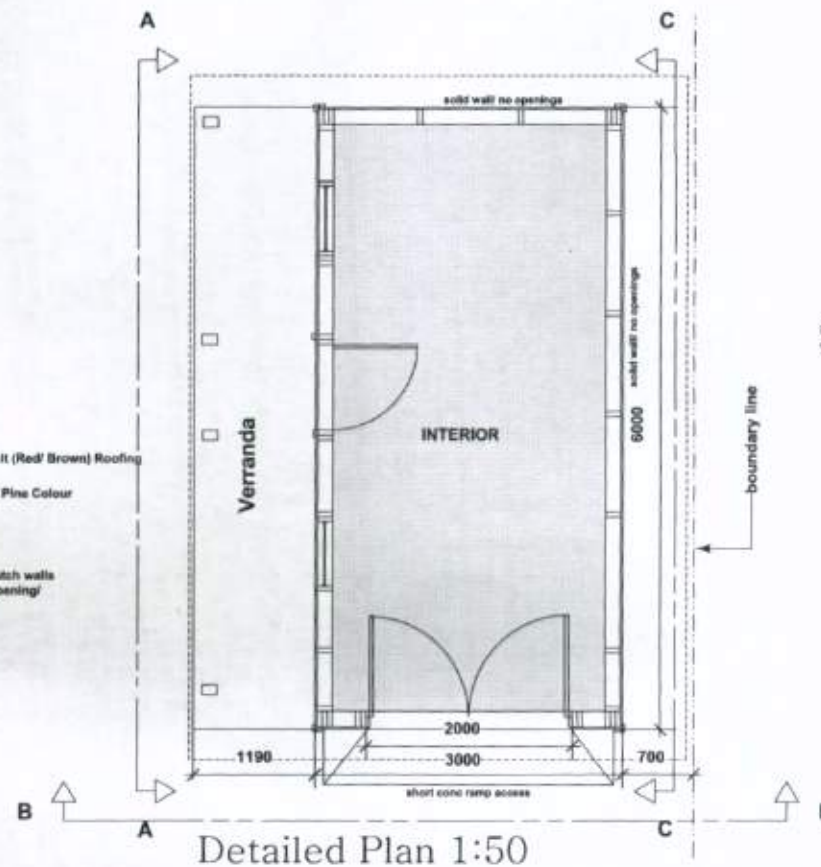

Detailed Plan 1:50



Site Location Plan 1:2500

Job: Erection of a Single Storey Non Permanent Garden Shed (Timber) to the Rear of 69 The Fairway Aldwick Bay

SUBSTITUTION

Drwg Title:
Proposed
Work

Rev. A

Drawn	Date	Scale	Drwg No
JWD	November 2011	1:50, 200, 2500	010/01