




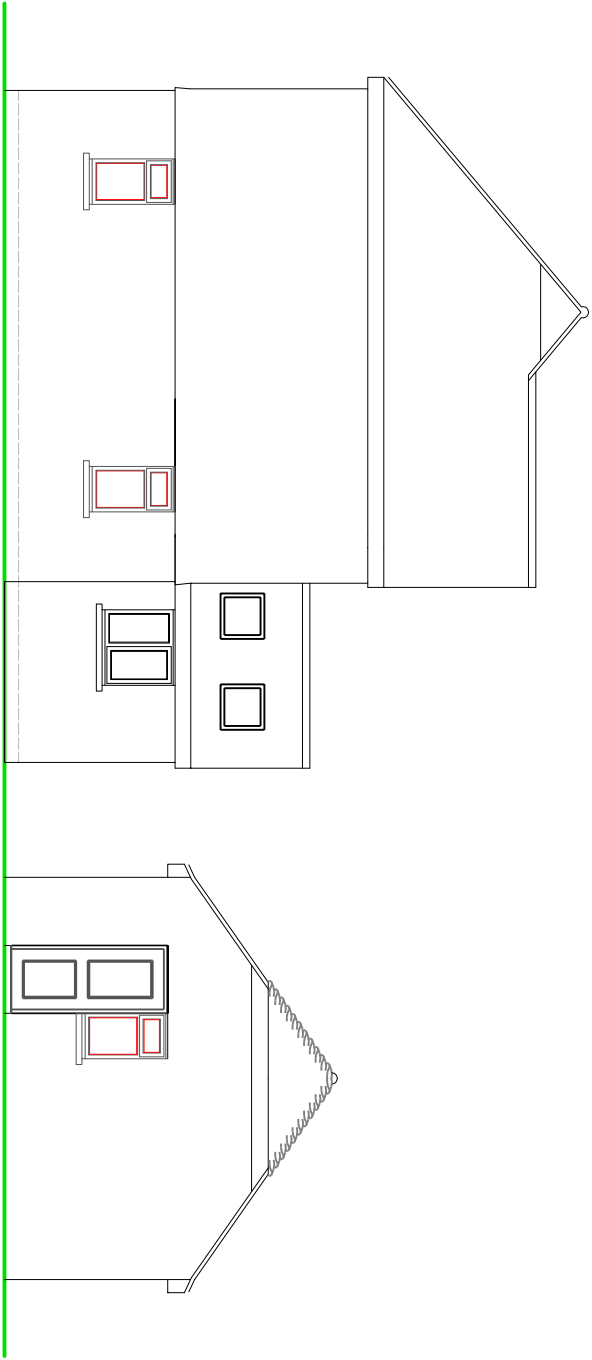

REAR ELEVATION

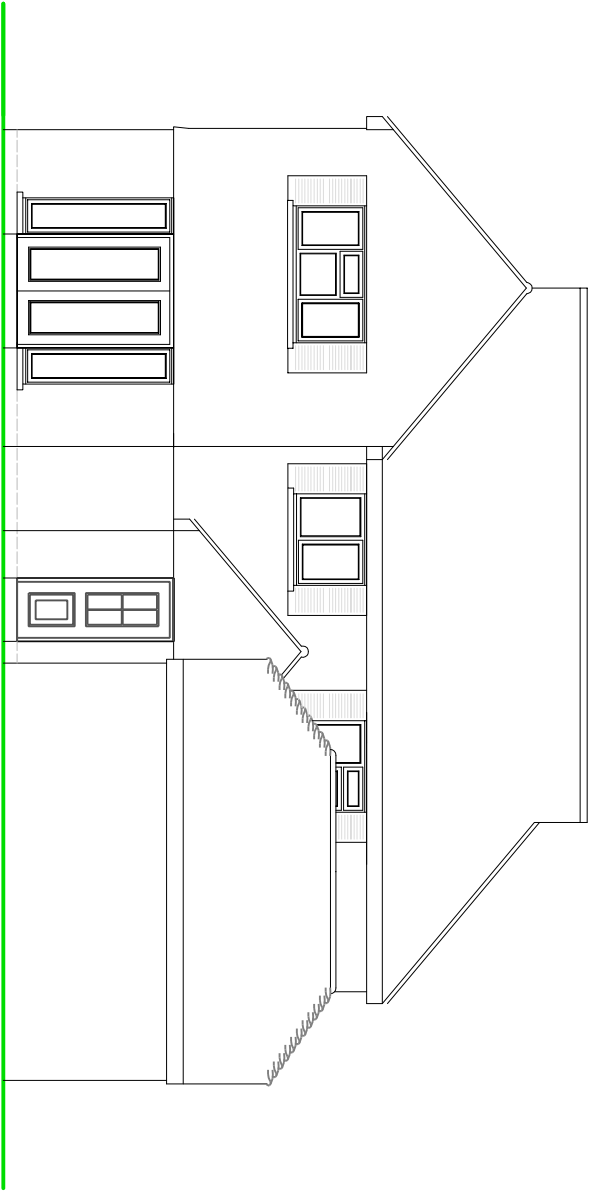

SIDE ELEVATION

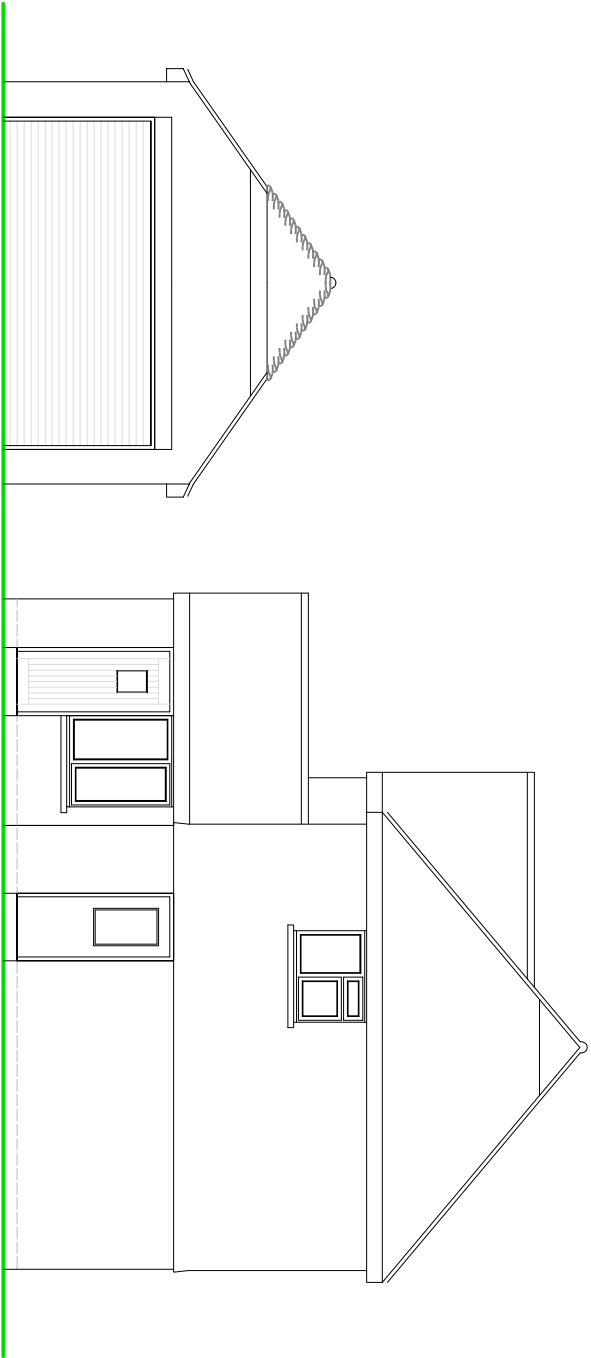


FRONT ELEVATION

NOTES

- ROOF - Plain concrete tiles to pitched roof.
- WALLS - Face brick and painted render detail to external walls with plain tile hanging to upper walls.
- WINDOWS/DOORS - White framed PVC double glazed units, timber Velux roof lights.

SCALE

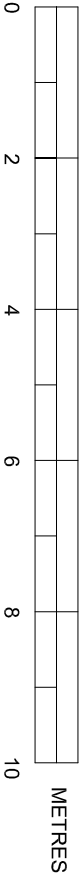

EXISTING ELEVATIONS

SUSSEX BUILDING CONSULTANCY LIMITED

14 BRADLOND CLOSE, ALDWICK FIELDS,
BOGNOR REGIS, WEST SUSSEX.

SCALE - 1/100 REV - DATE - 21/09/2015



partner
LABC

3 NORTHGATE ROAD
BOGNOR REGIS
PO21 3LZ
TEL: (01243) 861379