


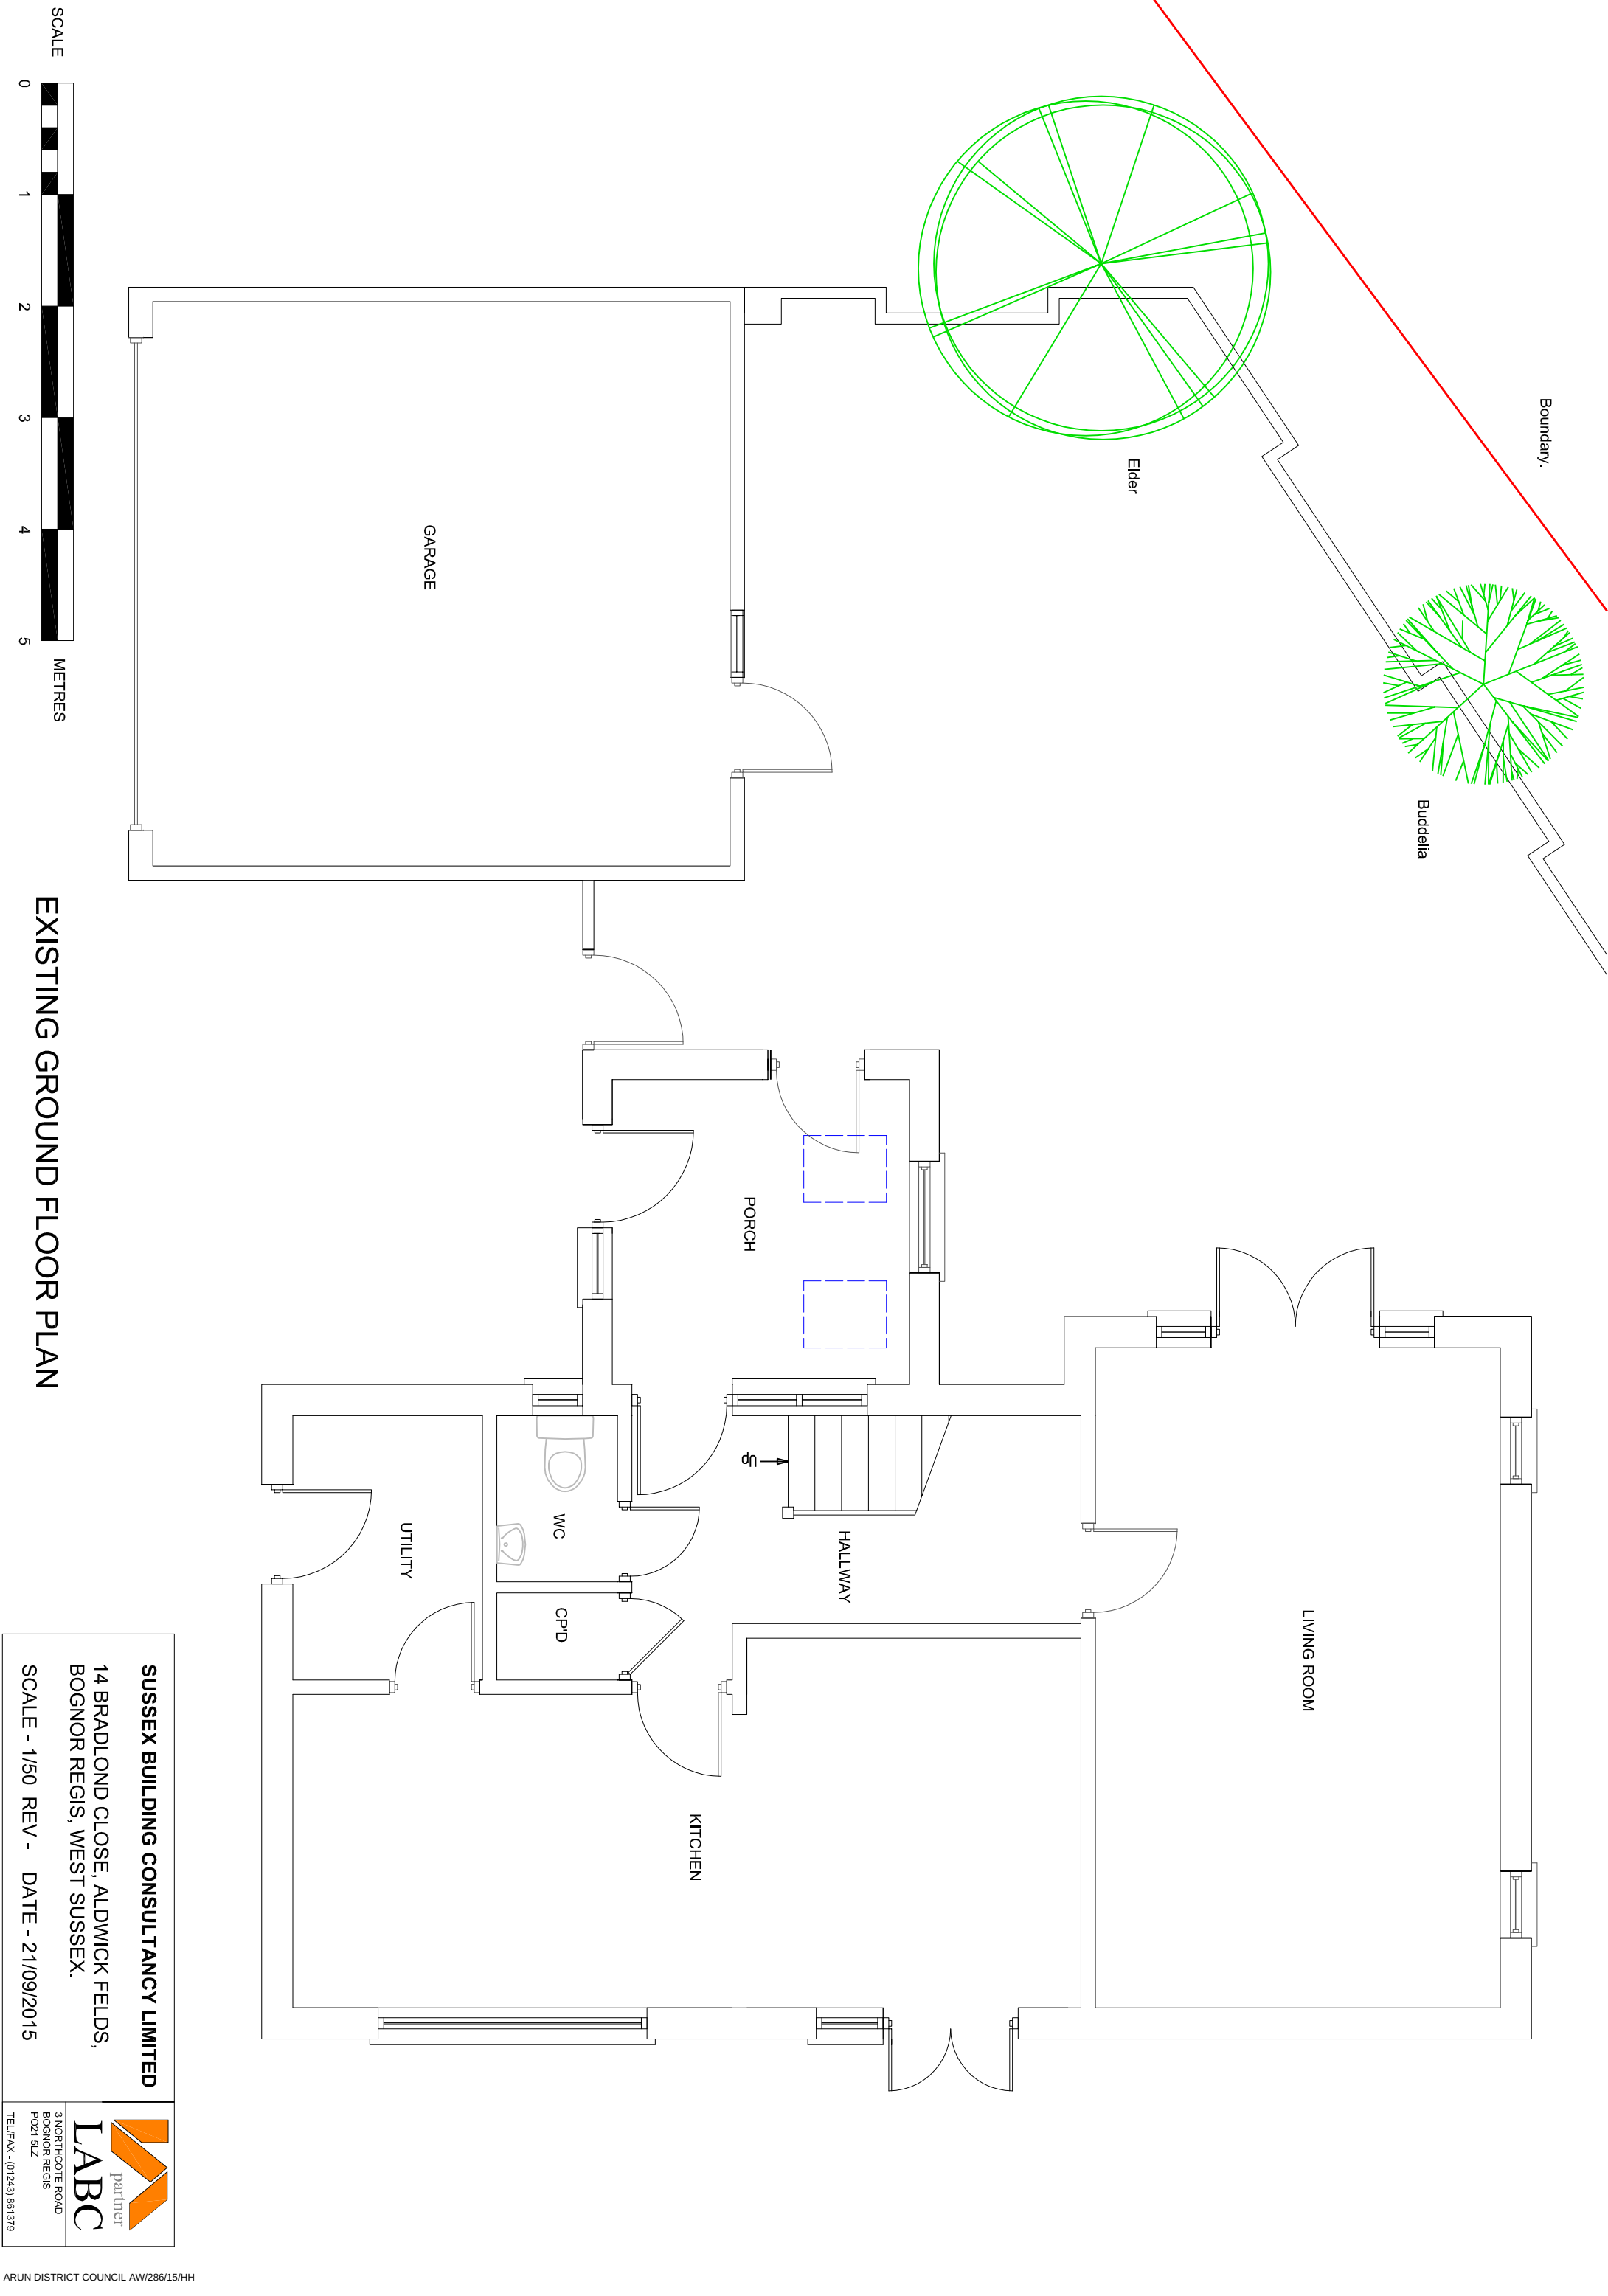

SUSSEX BUILDING CONSULTANCY LIMITED

14 BRADLOND CLOSE, ALDWICK FIELDS,
BOGNOR REGIS, WEST SUSSEX.

SCALE - 1/50 REV - DATE - 21/09/2015



partner
LABC

3 NORTHCOOTE ROAD
BOGNOR REGIS
PO21 9LZ

TEL/FAX - (01243) 861379