




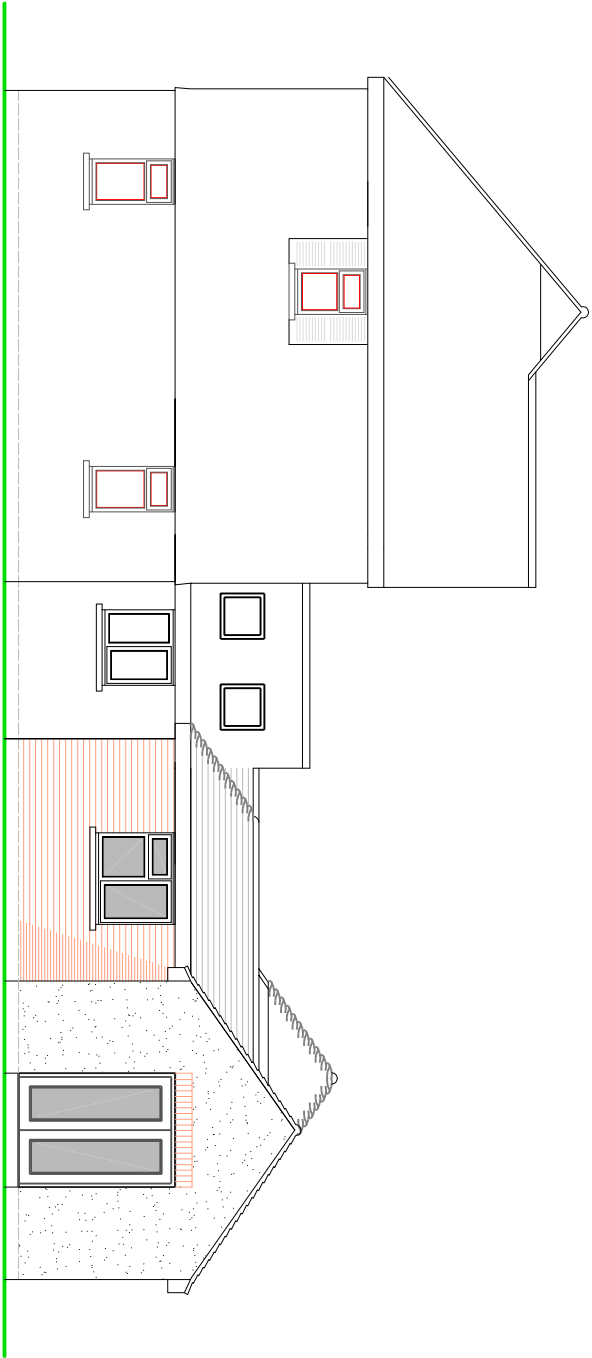

REAR ELEVATION

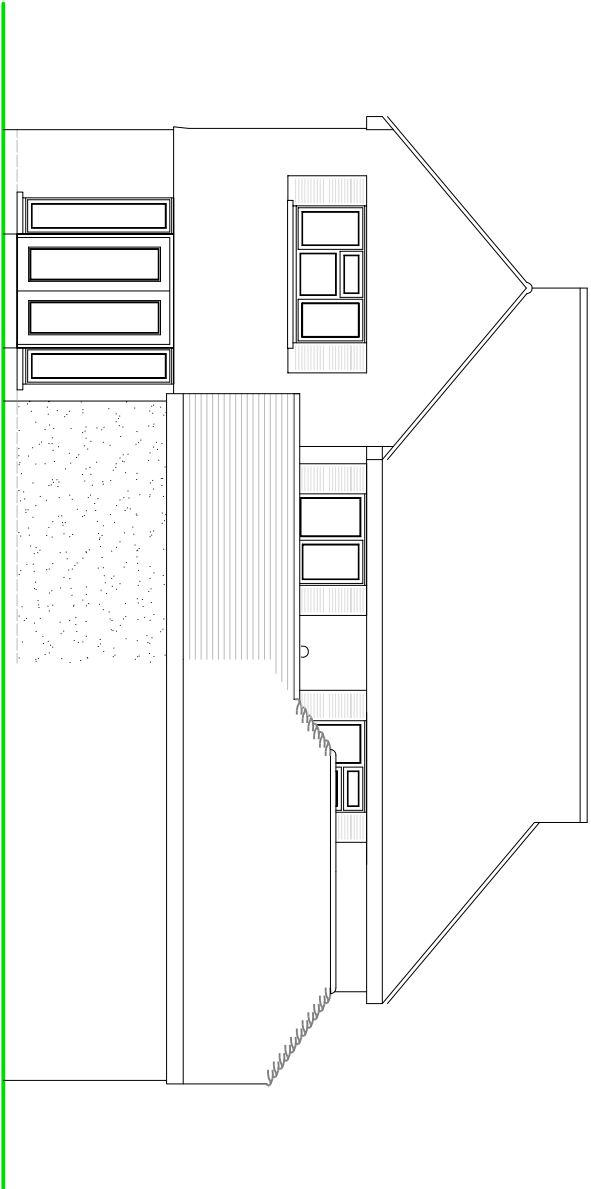


SIDE ELEVATION

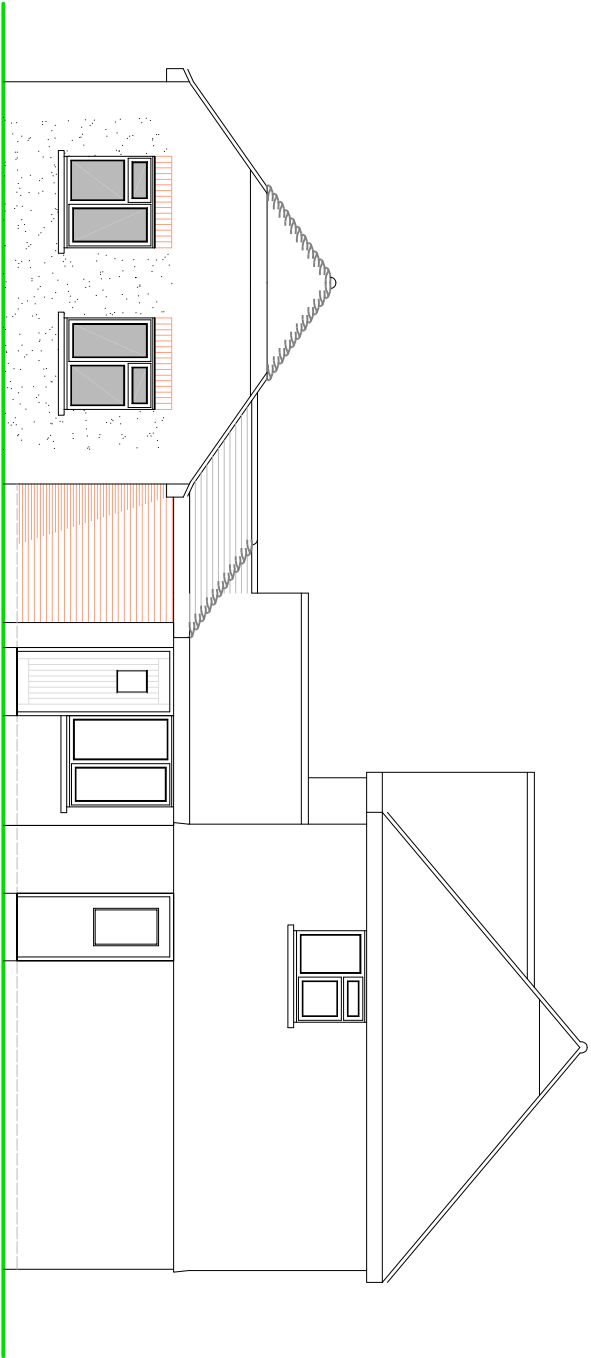

FRONT ELEVATION

NOTES

- ROOF - Plain concrete tiles to pitched roof, glass-fibre flat roof behind false pitch.
- WALLS - Mixture of face brick and painted render detail to external walls.
- WINDOWS/DOORS - White framed PVC double glazed units to match.

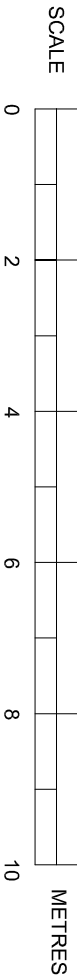

PROPOSED ELEVATIONS

SUSSEX BUILDING CONSULTANCY LIMITED

14 BRADLOND CLOSE, ALDWICK FIELDS,
BOGNOR REGIS, WEST SUSSEX.

SCALE - 1/100 REV - DATE - 23/09/2015



partner
LABC
3 NORTHGATE ROAD
BOGNOR REGIS
PO21 3LZ
TEL - (01243) 861379