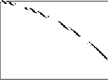
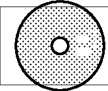
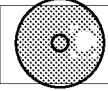
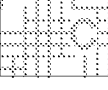
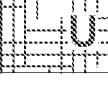



Legend

-  **Tree and Shrub Numbers.**
-  **Tree Root Protection Areas**
Tree Root Protection Areas calculated and specified in accordance with BS 5837:2012 - 'Trees in Relation to Design, Demolition and Construction - Recommendations'.
-  **Category B Trees**
Trees of Moderate Quality and Value.
-  **Category C Trees**
Trees of Low Quality and Value.
-  **Category U Trees**
Trees unsuitable for retention.
-  **Category C Shrubs**
Shrubs of Low Quality and Value.
-  **Category U Shrubs**
Shrubs unsuitable for retention.

- Notes:
1. Drawing to be read in colour.
 2. For details of existing trees and vegetation refer to:
LLD1612-ARB-SCH-001 - Existing Tree Schedule;


PLANNING ISSUE

Rev	Description	Date	Initials
02	Planning Issue	18.01.19	GS
01	Planning Issue	17.01.19	GS
00	Draft Planning Issue	10.01.19	JH

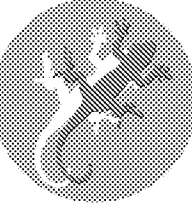**LIZARD**
Landscape Design and Ecology

The Old Bank, 34 South Street, Tarring, Worthing, West Sussex, BN14 7LH
T 01903 216033 E lizardlandscape@btconnect.com W lizardlandscapeology.com

Client Acuba Developments			
Project Title and Location 276 Aldwick Road Bognor Regis			
Drawing Title Tree Constraints Plan			
Scale 1:200@A1	Drawn JH	Approved GS	Date 10.01.19
Drawing No LLD1612-ARB-DWG-001	Revision 02		

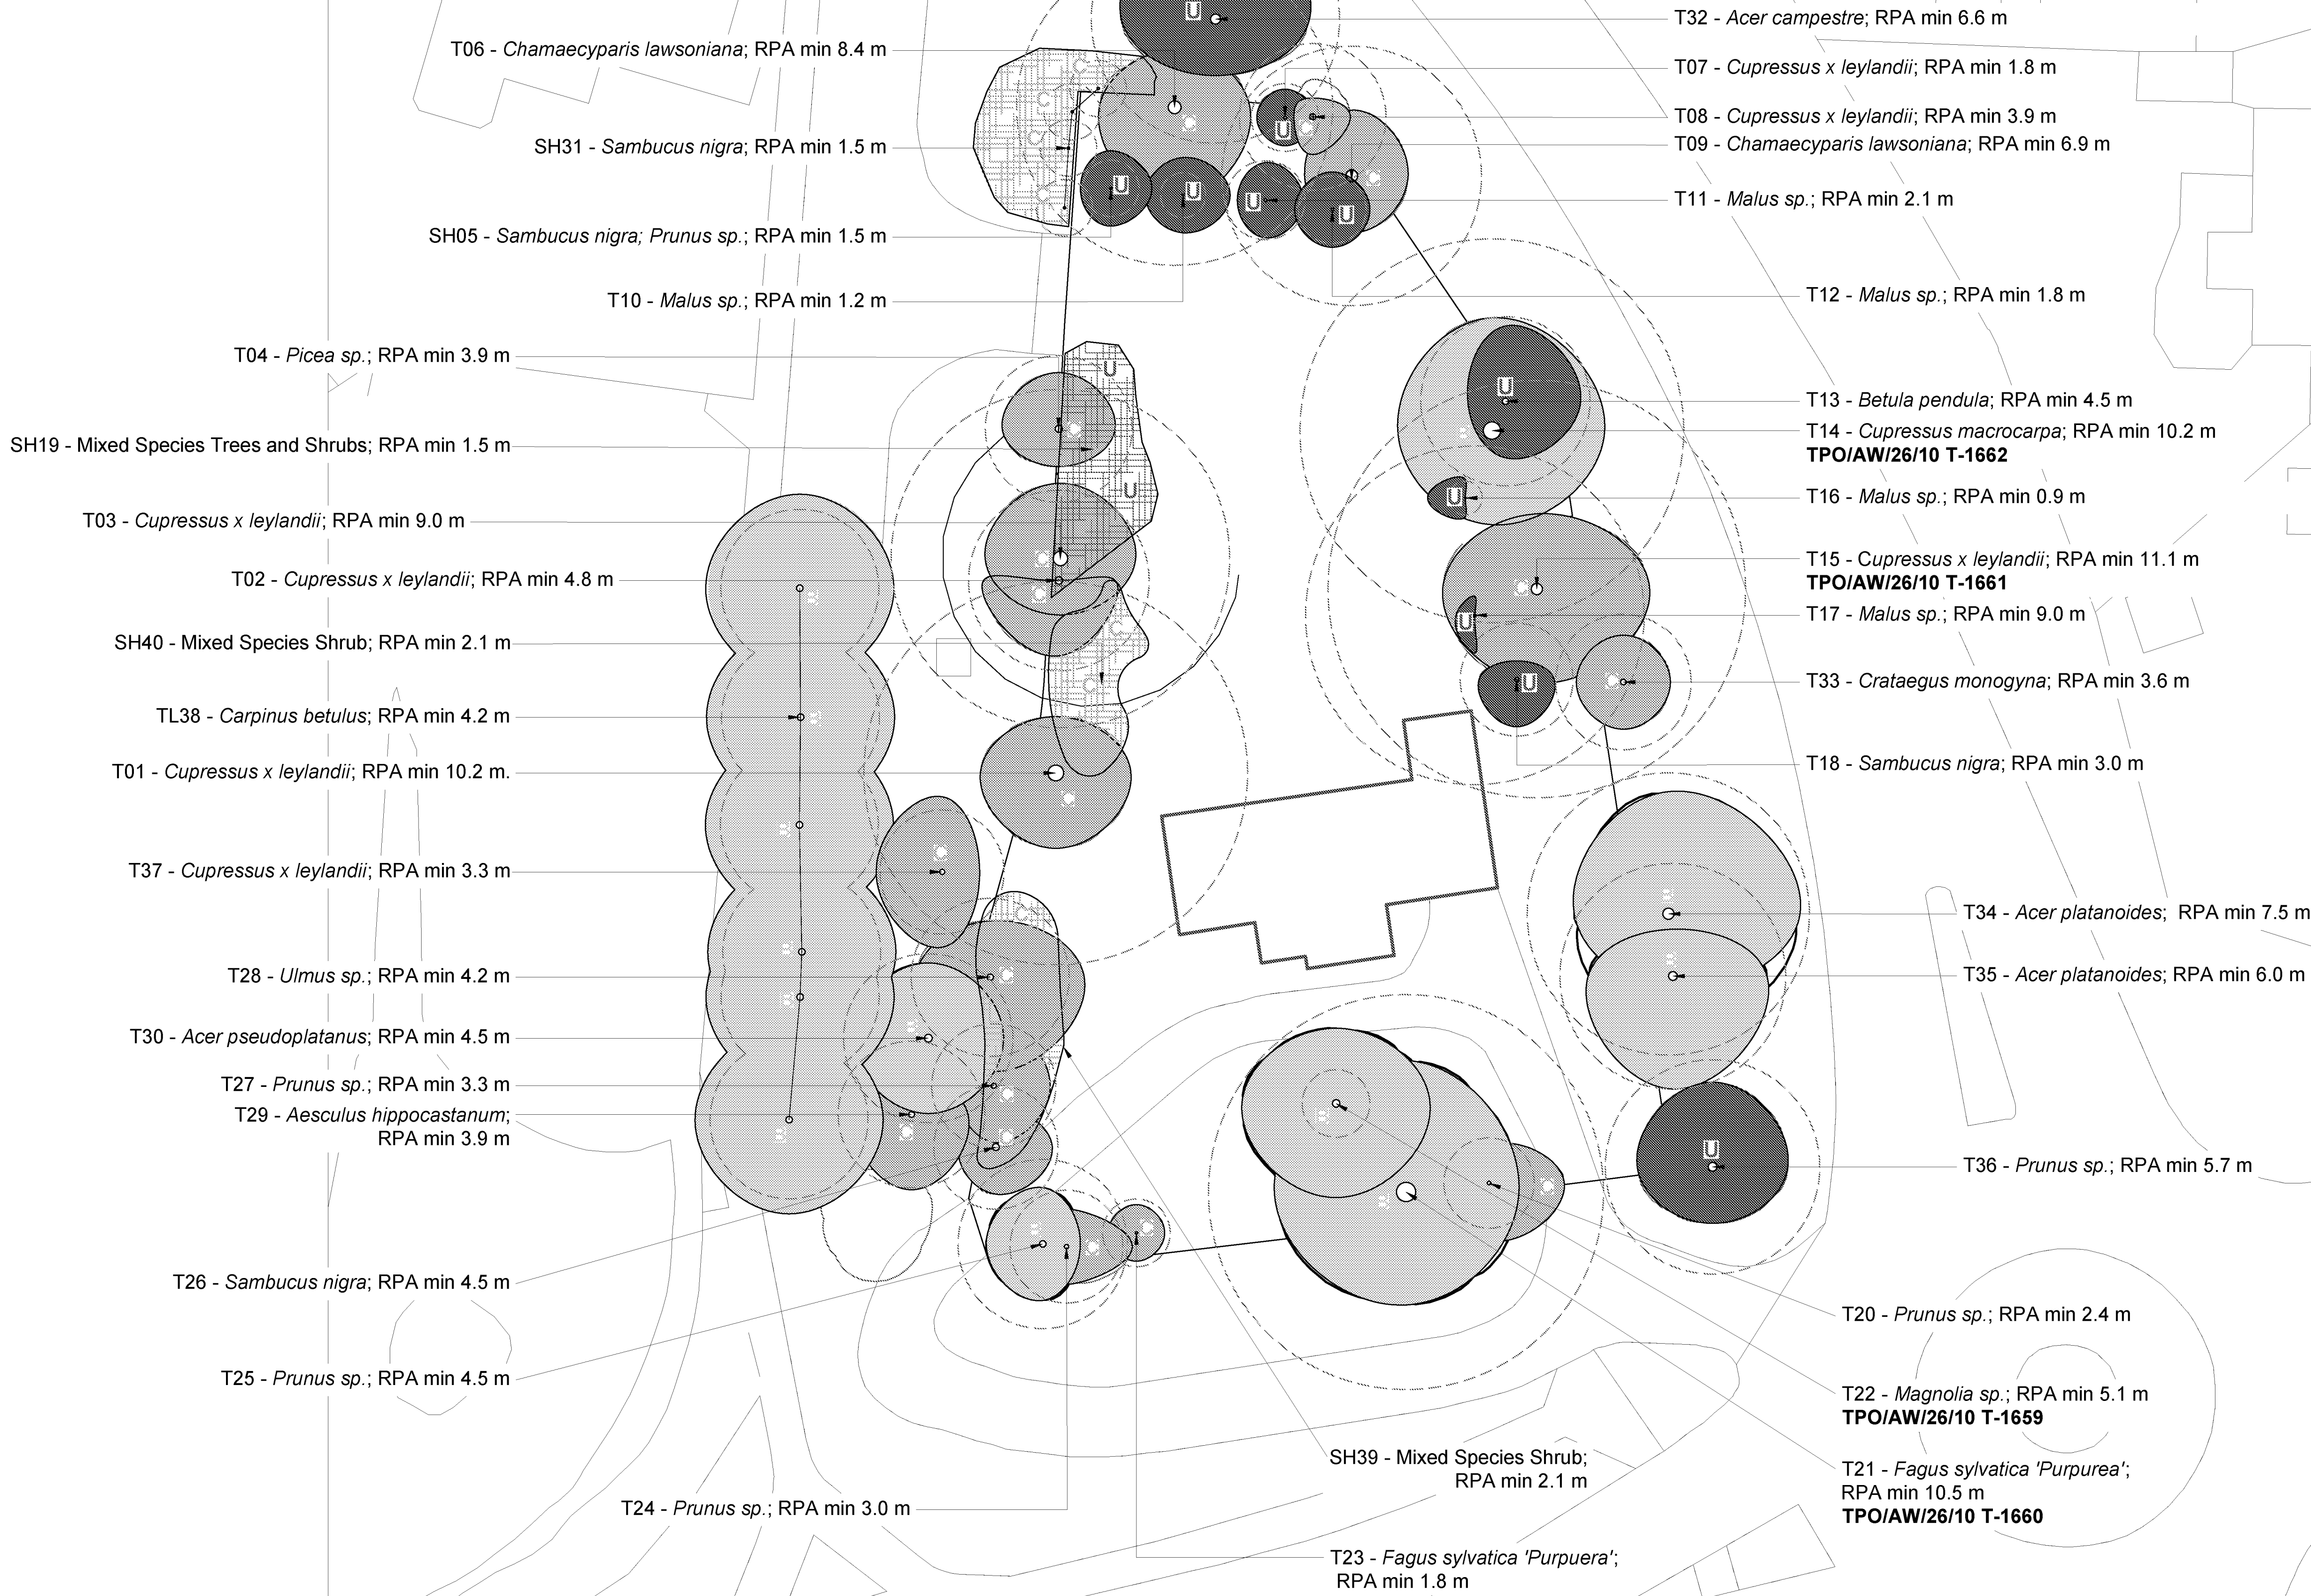

Tree Constraints Plan 276 Aldwick Road, Bognor Regis

