

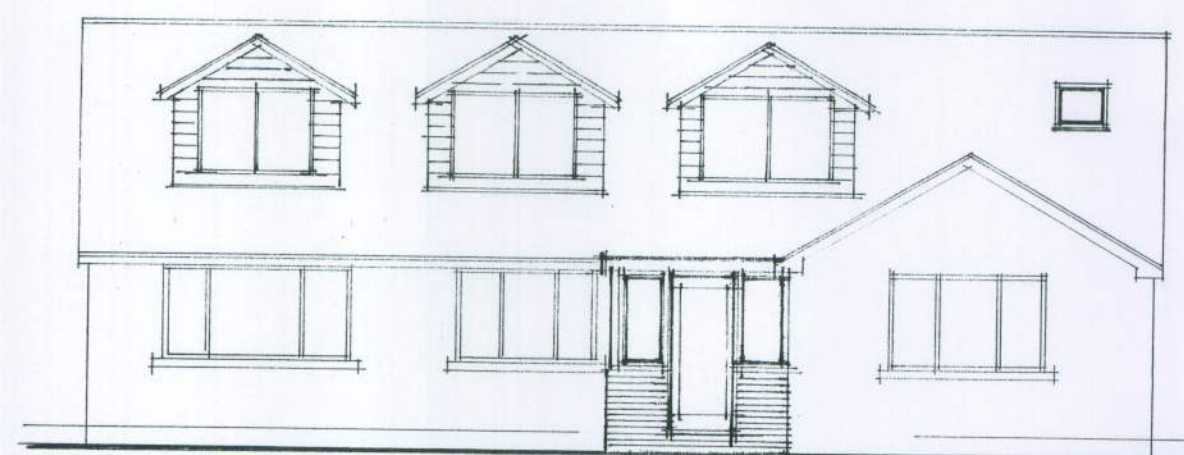
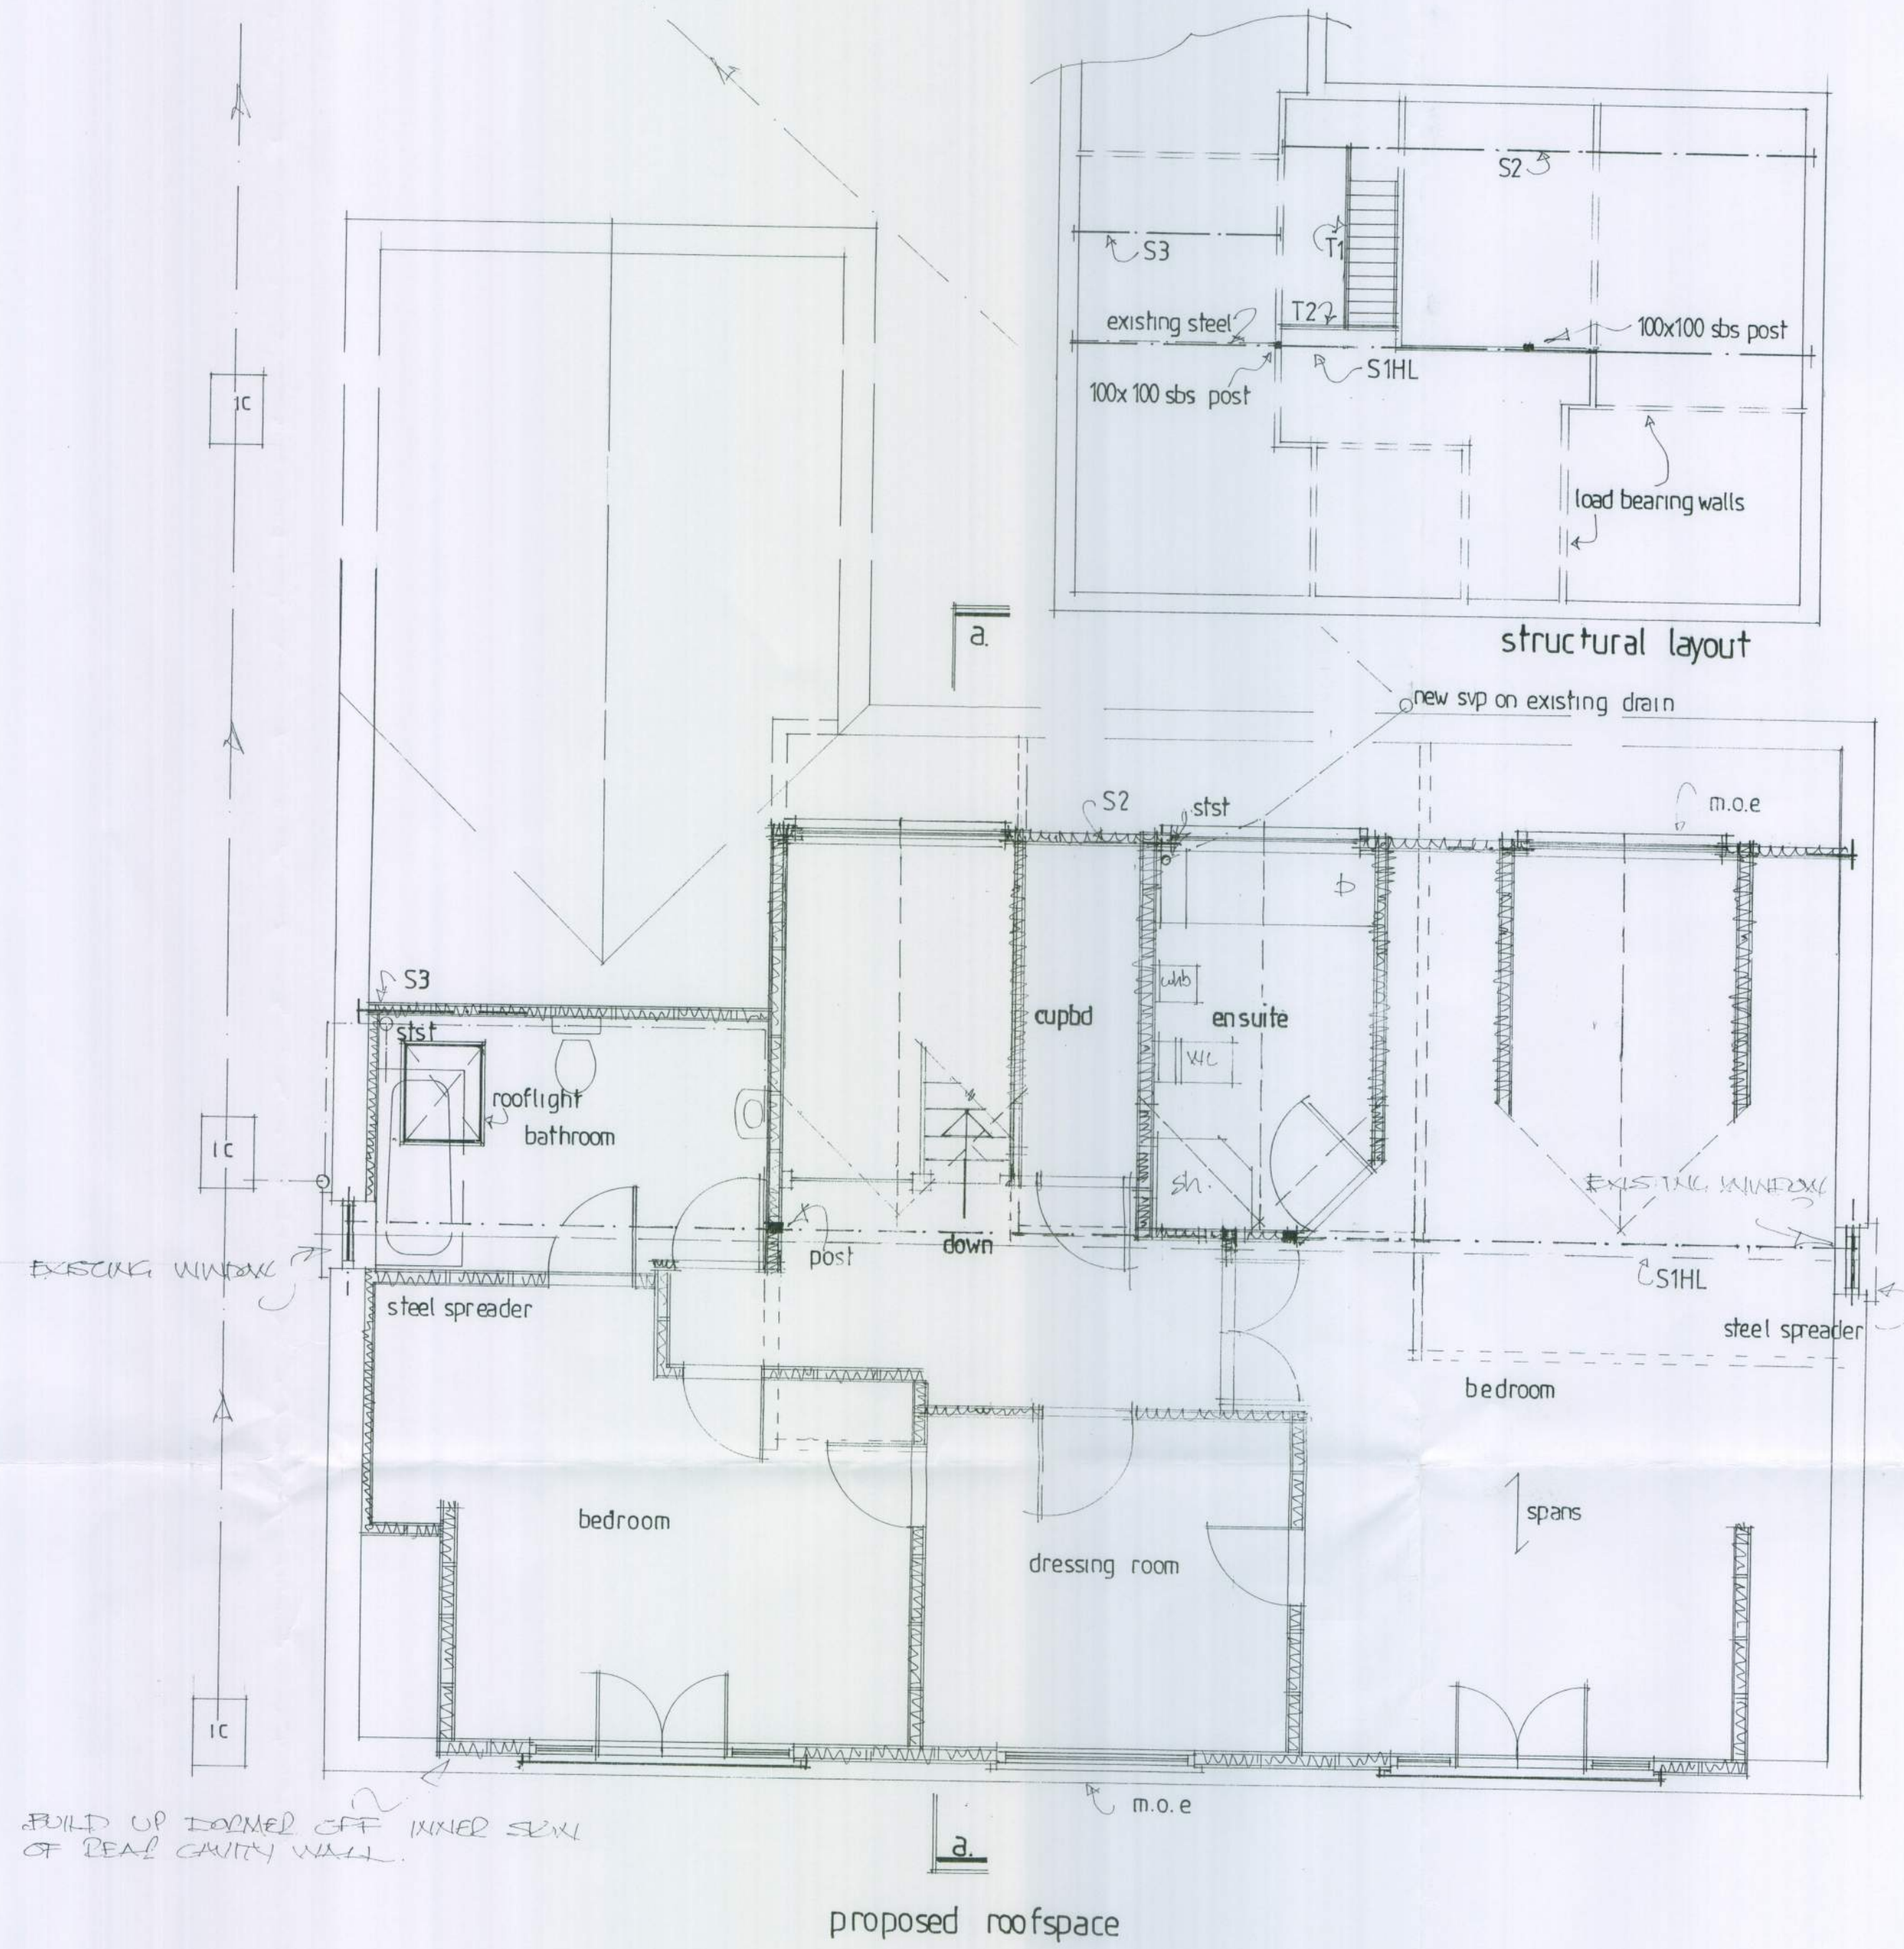


Note:
All dimensions must be checked on site
and not scaled from this drawing.

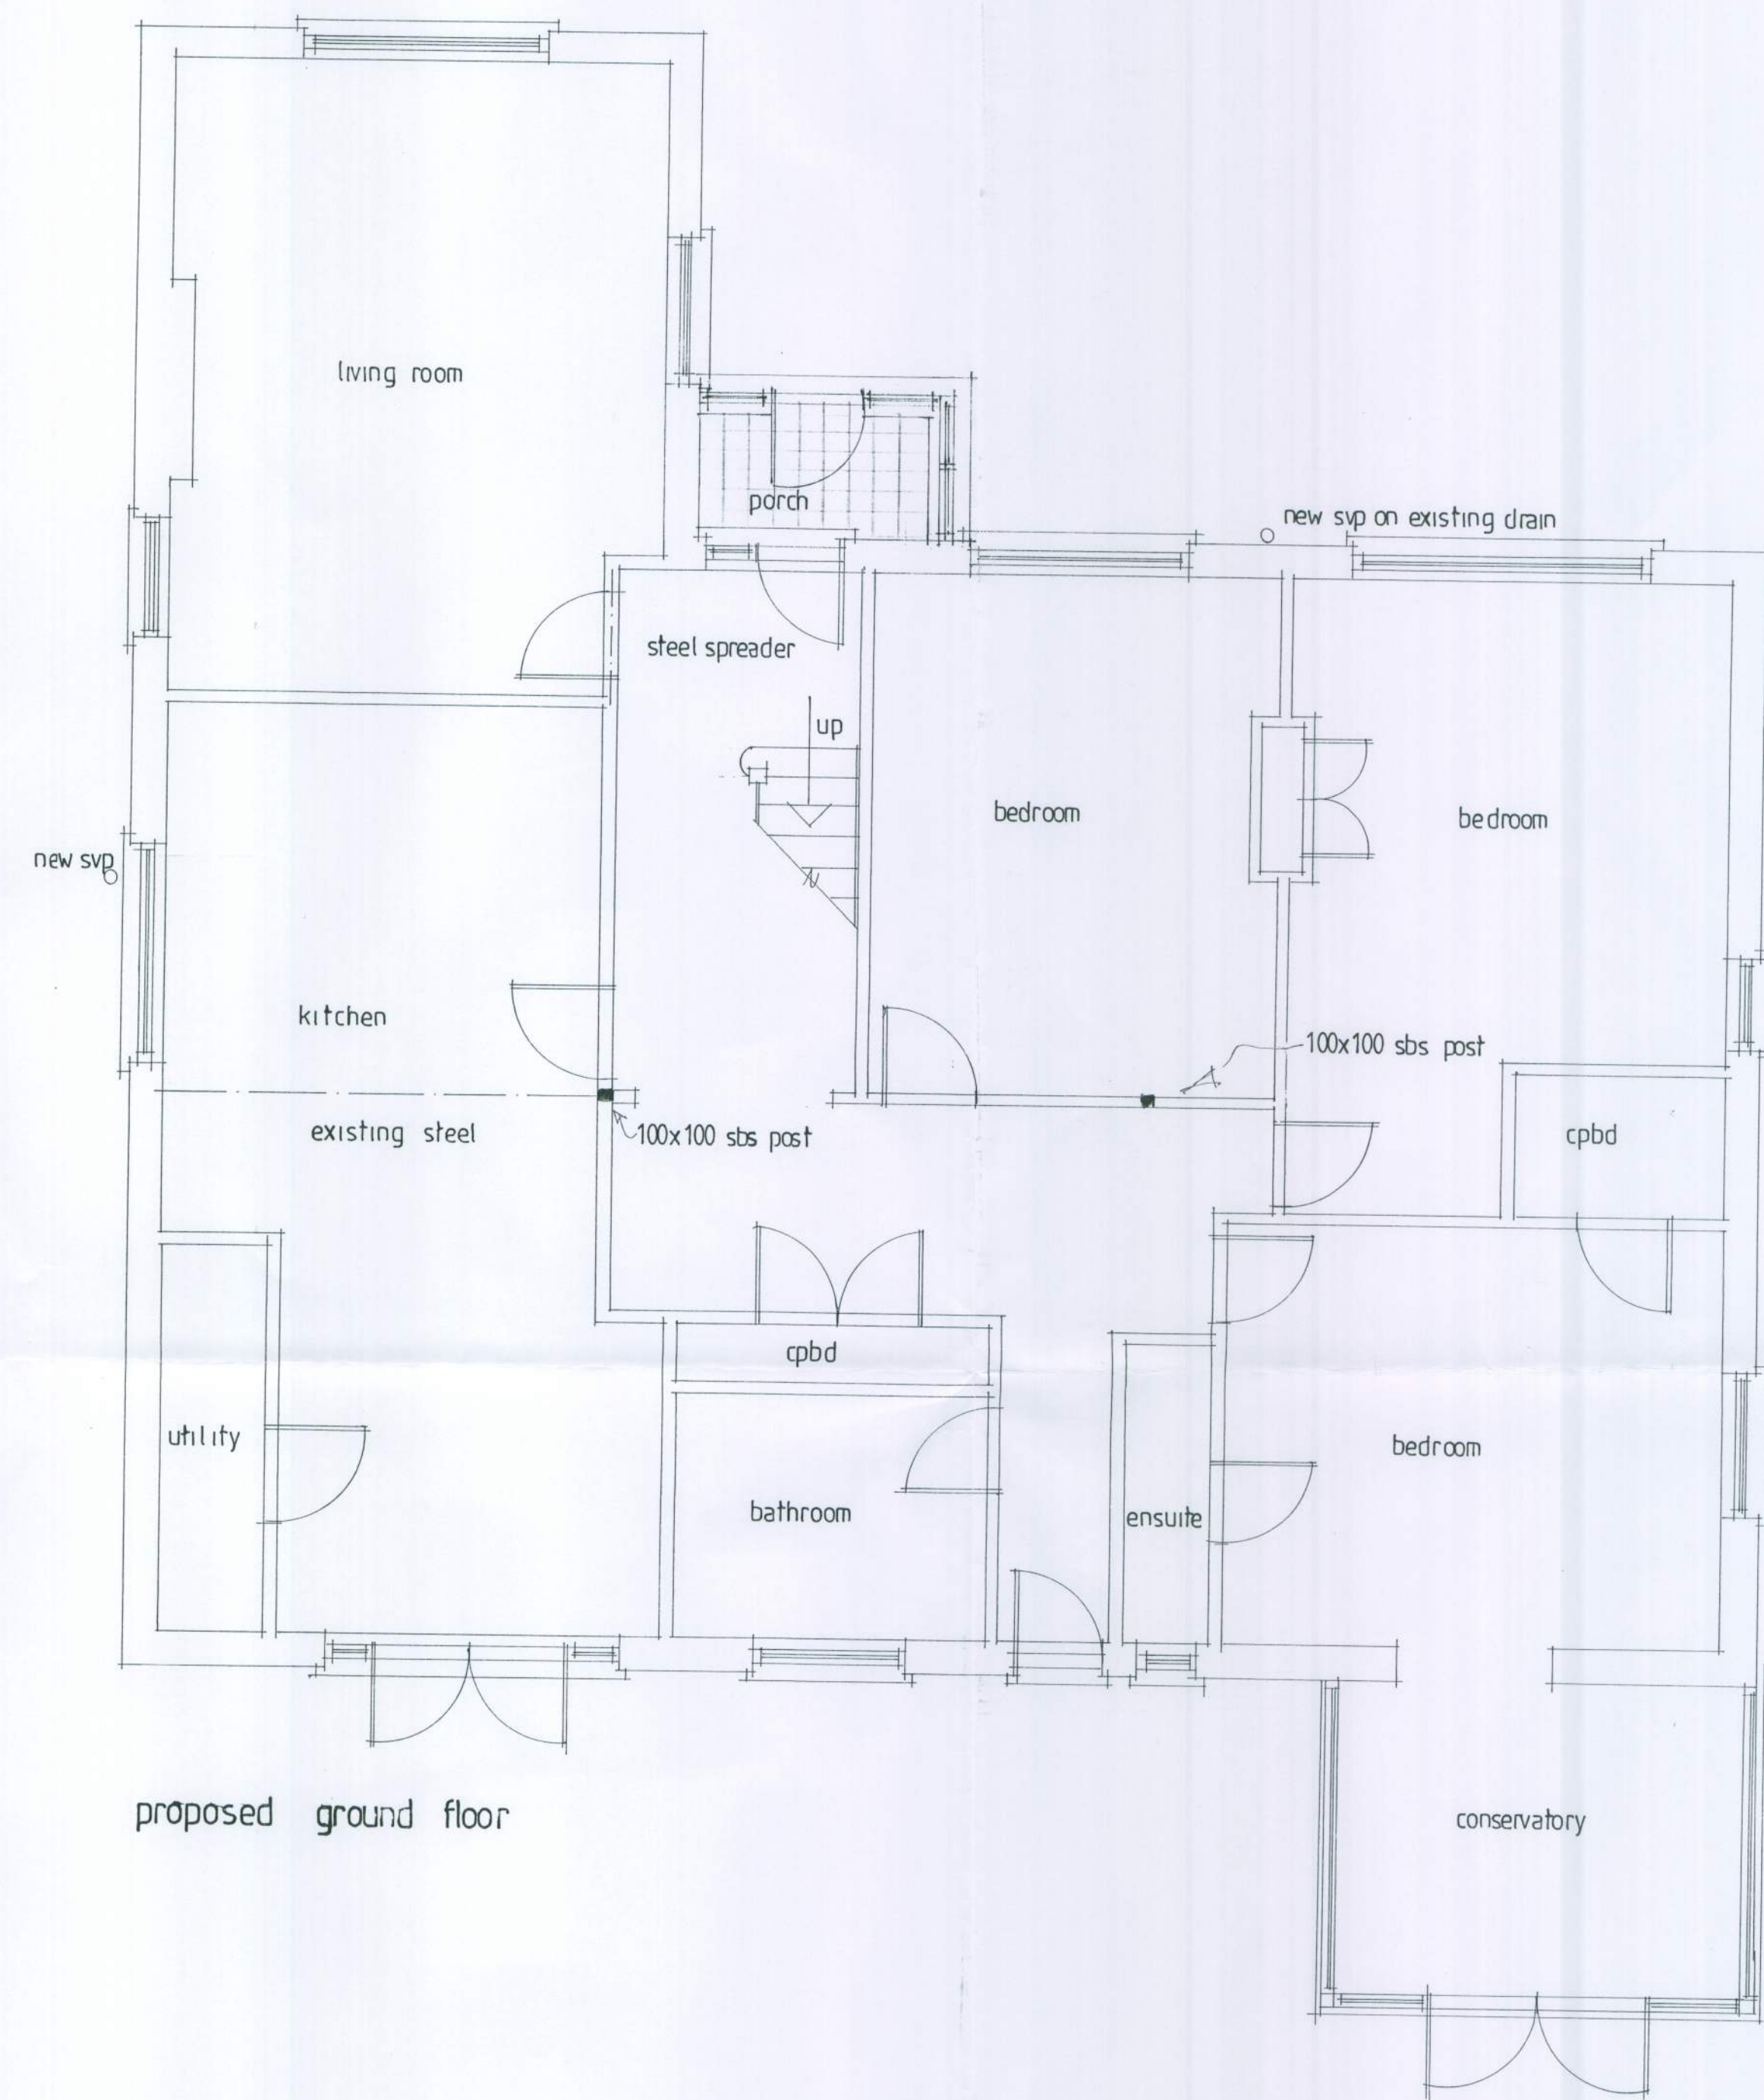


front

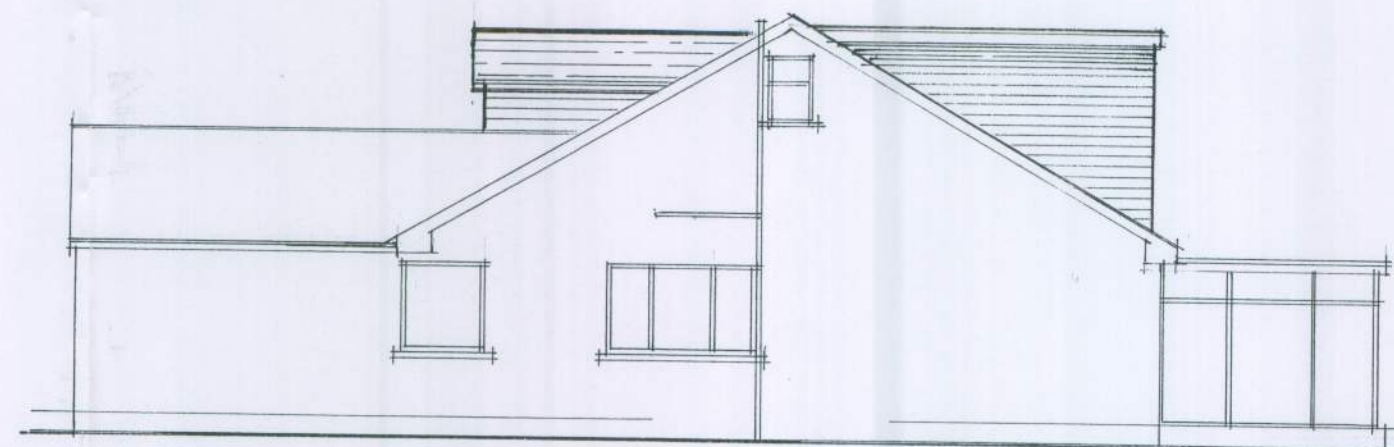

side



rear

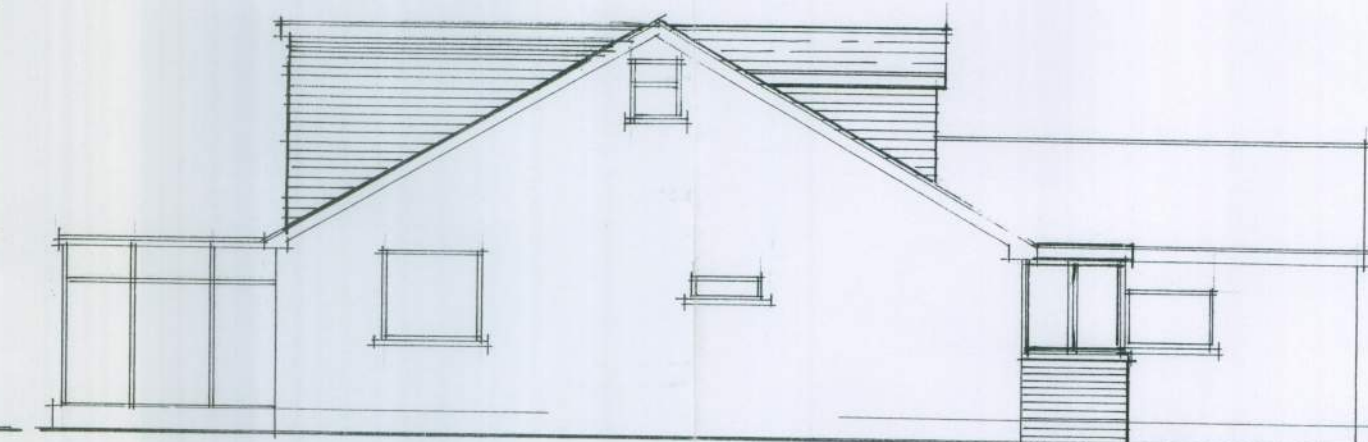

side

Drawing Title
proposed plans

Scale 1:100 1:50

Date SEPT 2011 Drawn by RP

Drg. No. 4126-11-2

Rev. A

THORNS-YOUNG
ARCHITECTURAL

THORNS-YOUNG LTD.
232 London Road, North End, Portsmouth, PO2 9JQ
Tel: (023) 9267 2883 Fax: (023) 9266 3457

Client
Mr & Mrs Clapperton

Job Title
2 Barrack lane
Aldwick