
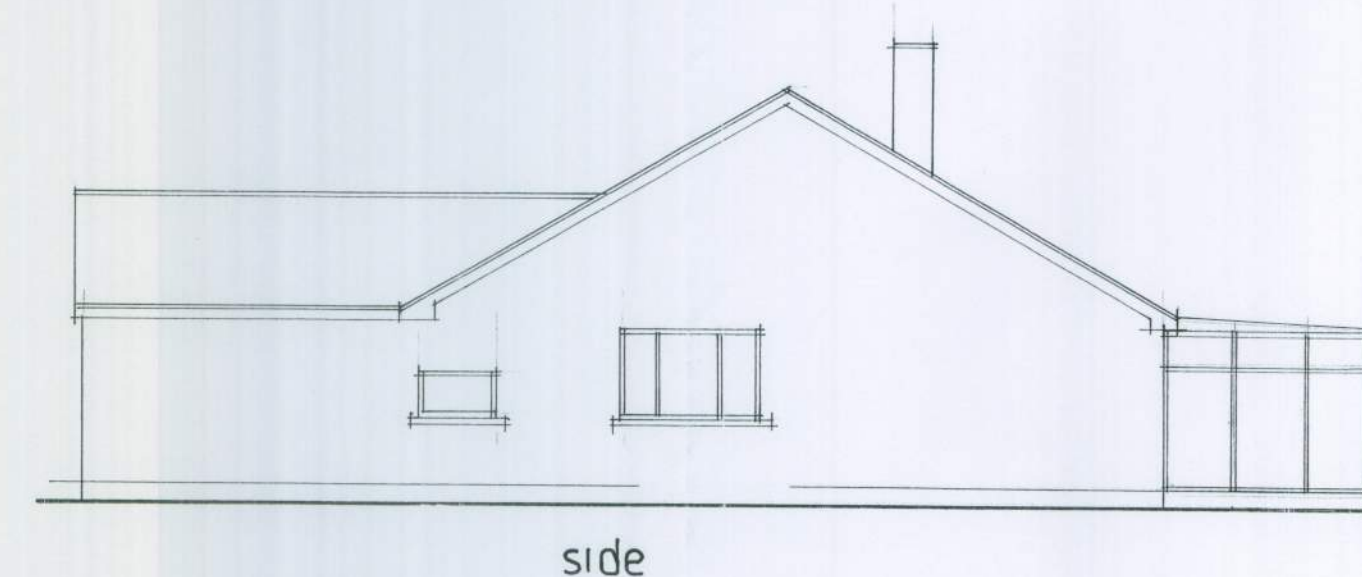
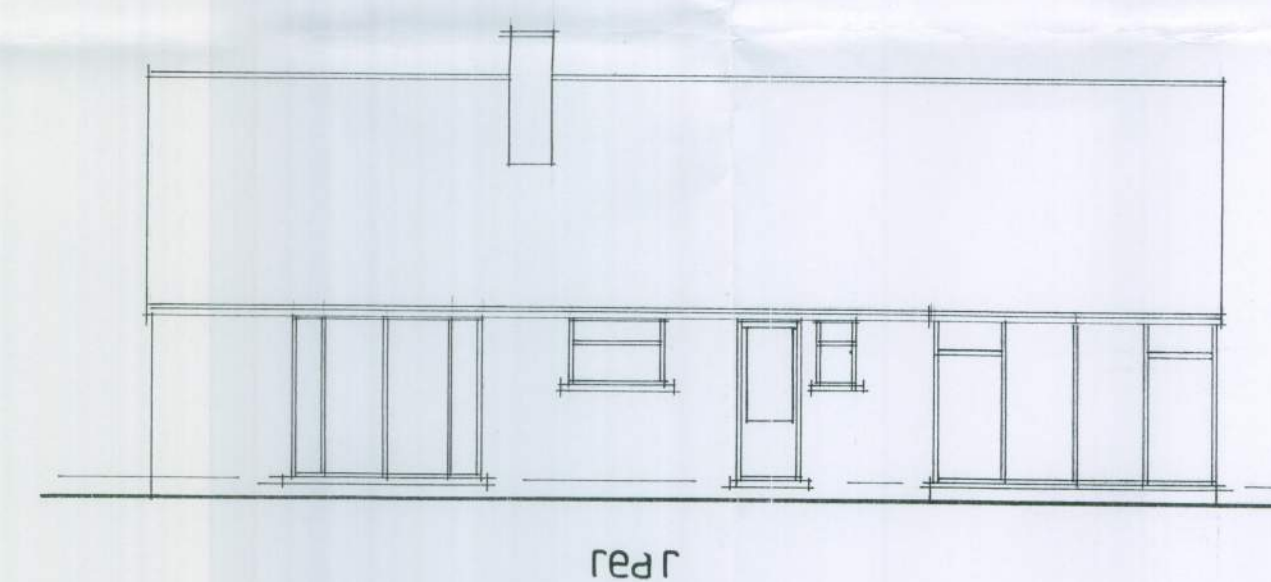
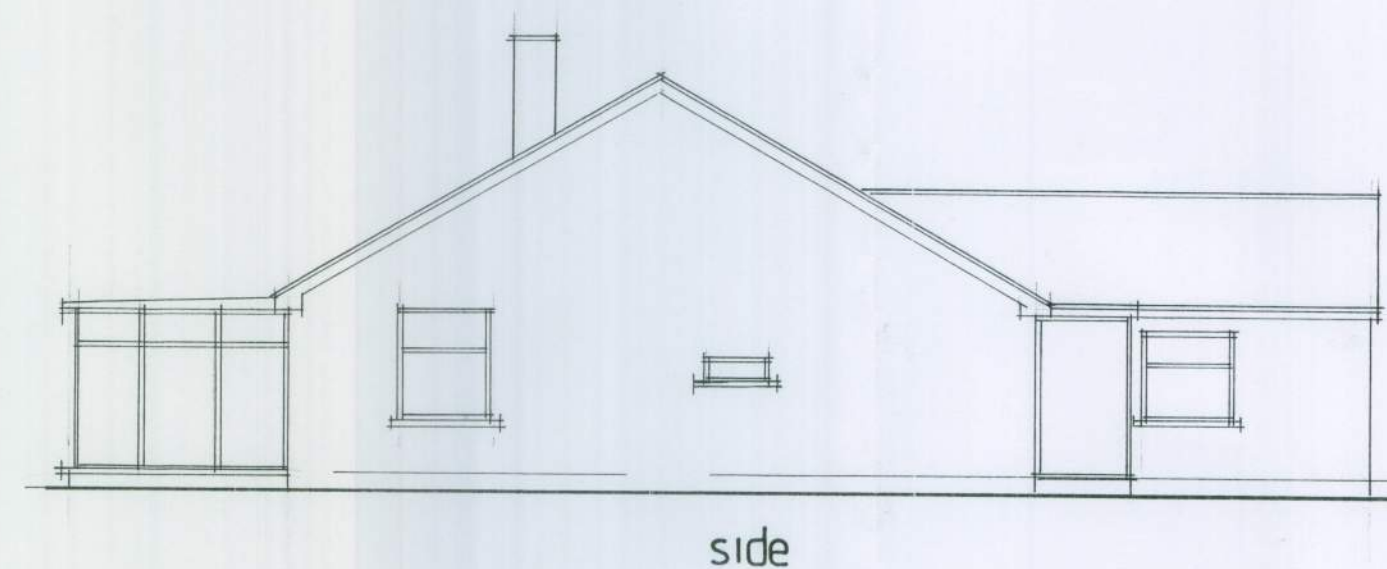
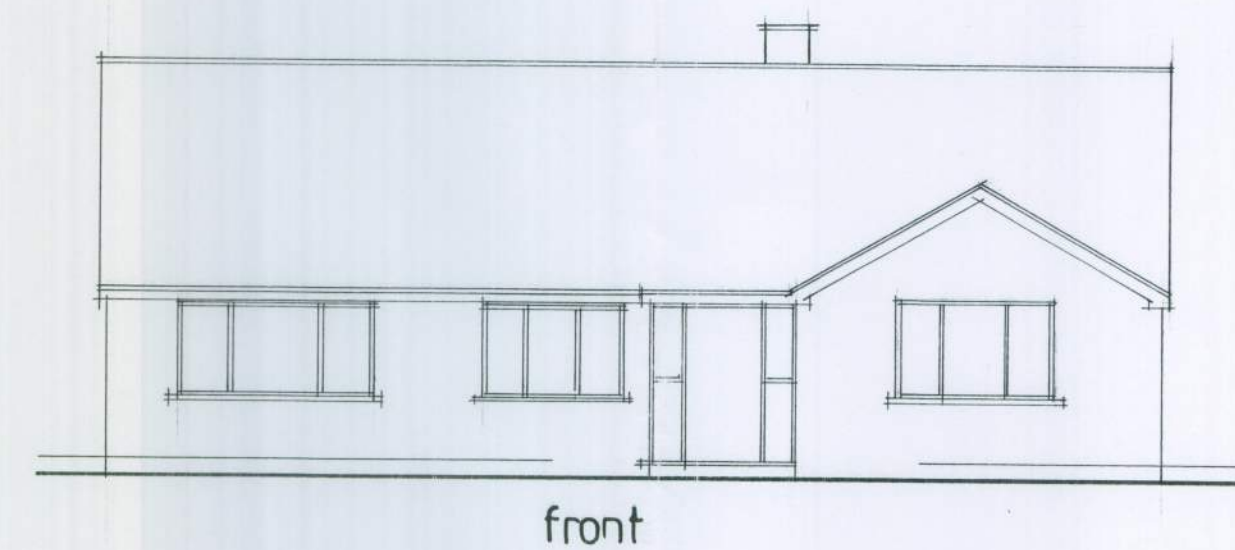
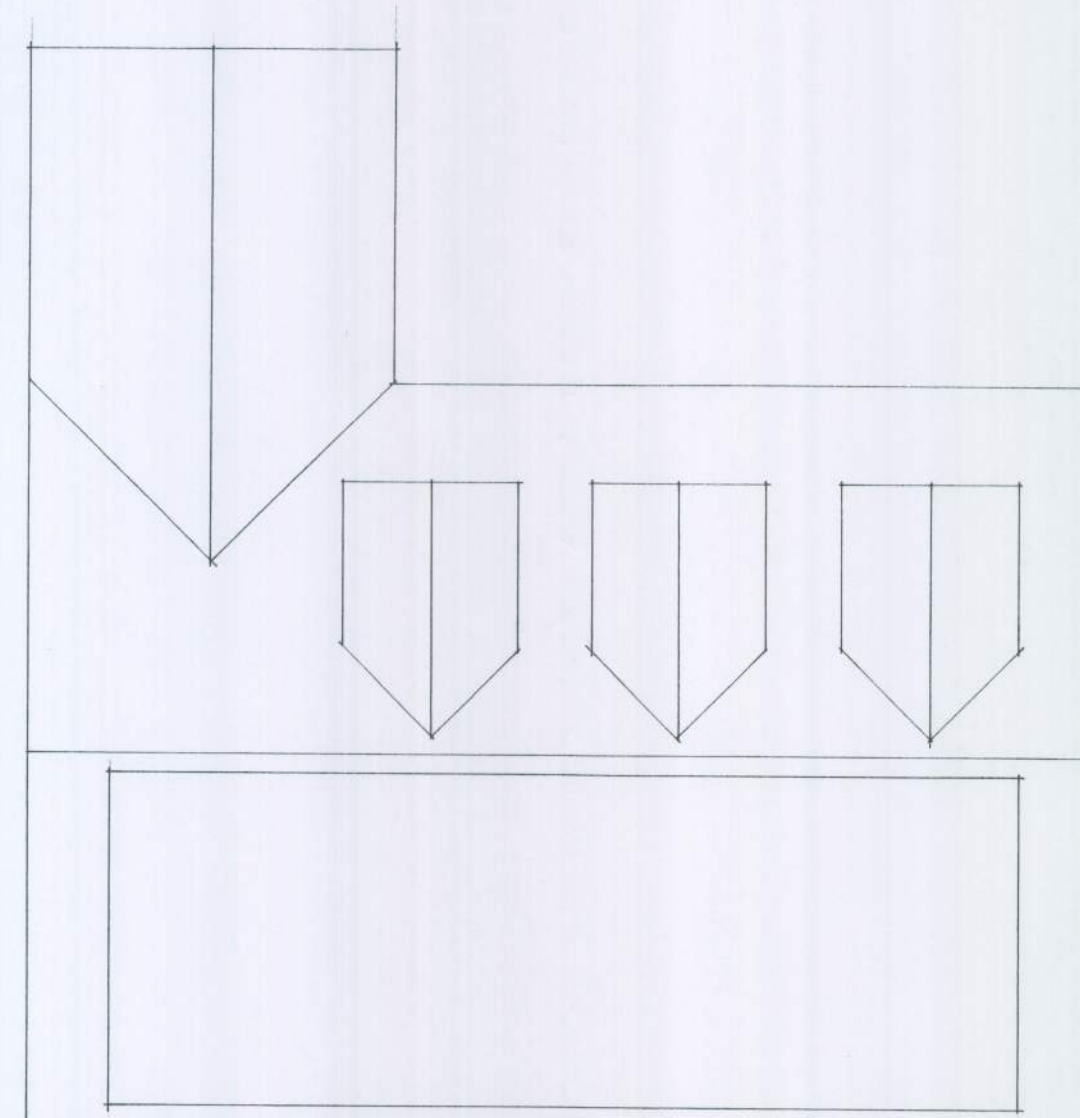
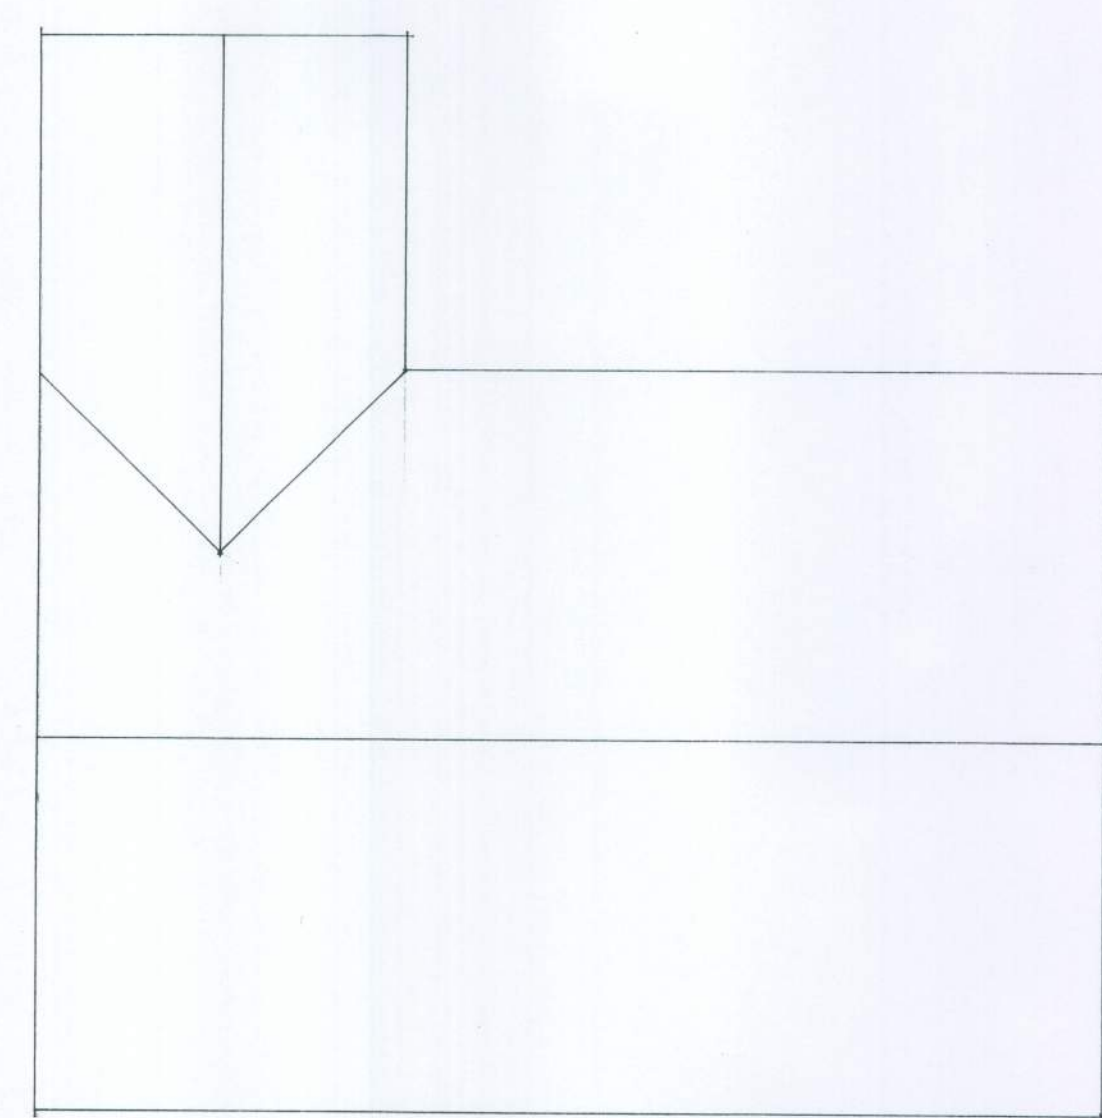


Note:
All dimensions must be checked on site
and not scaled from this drawing.

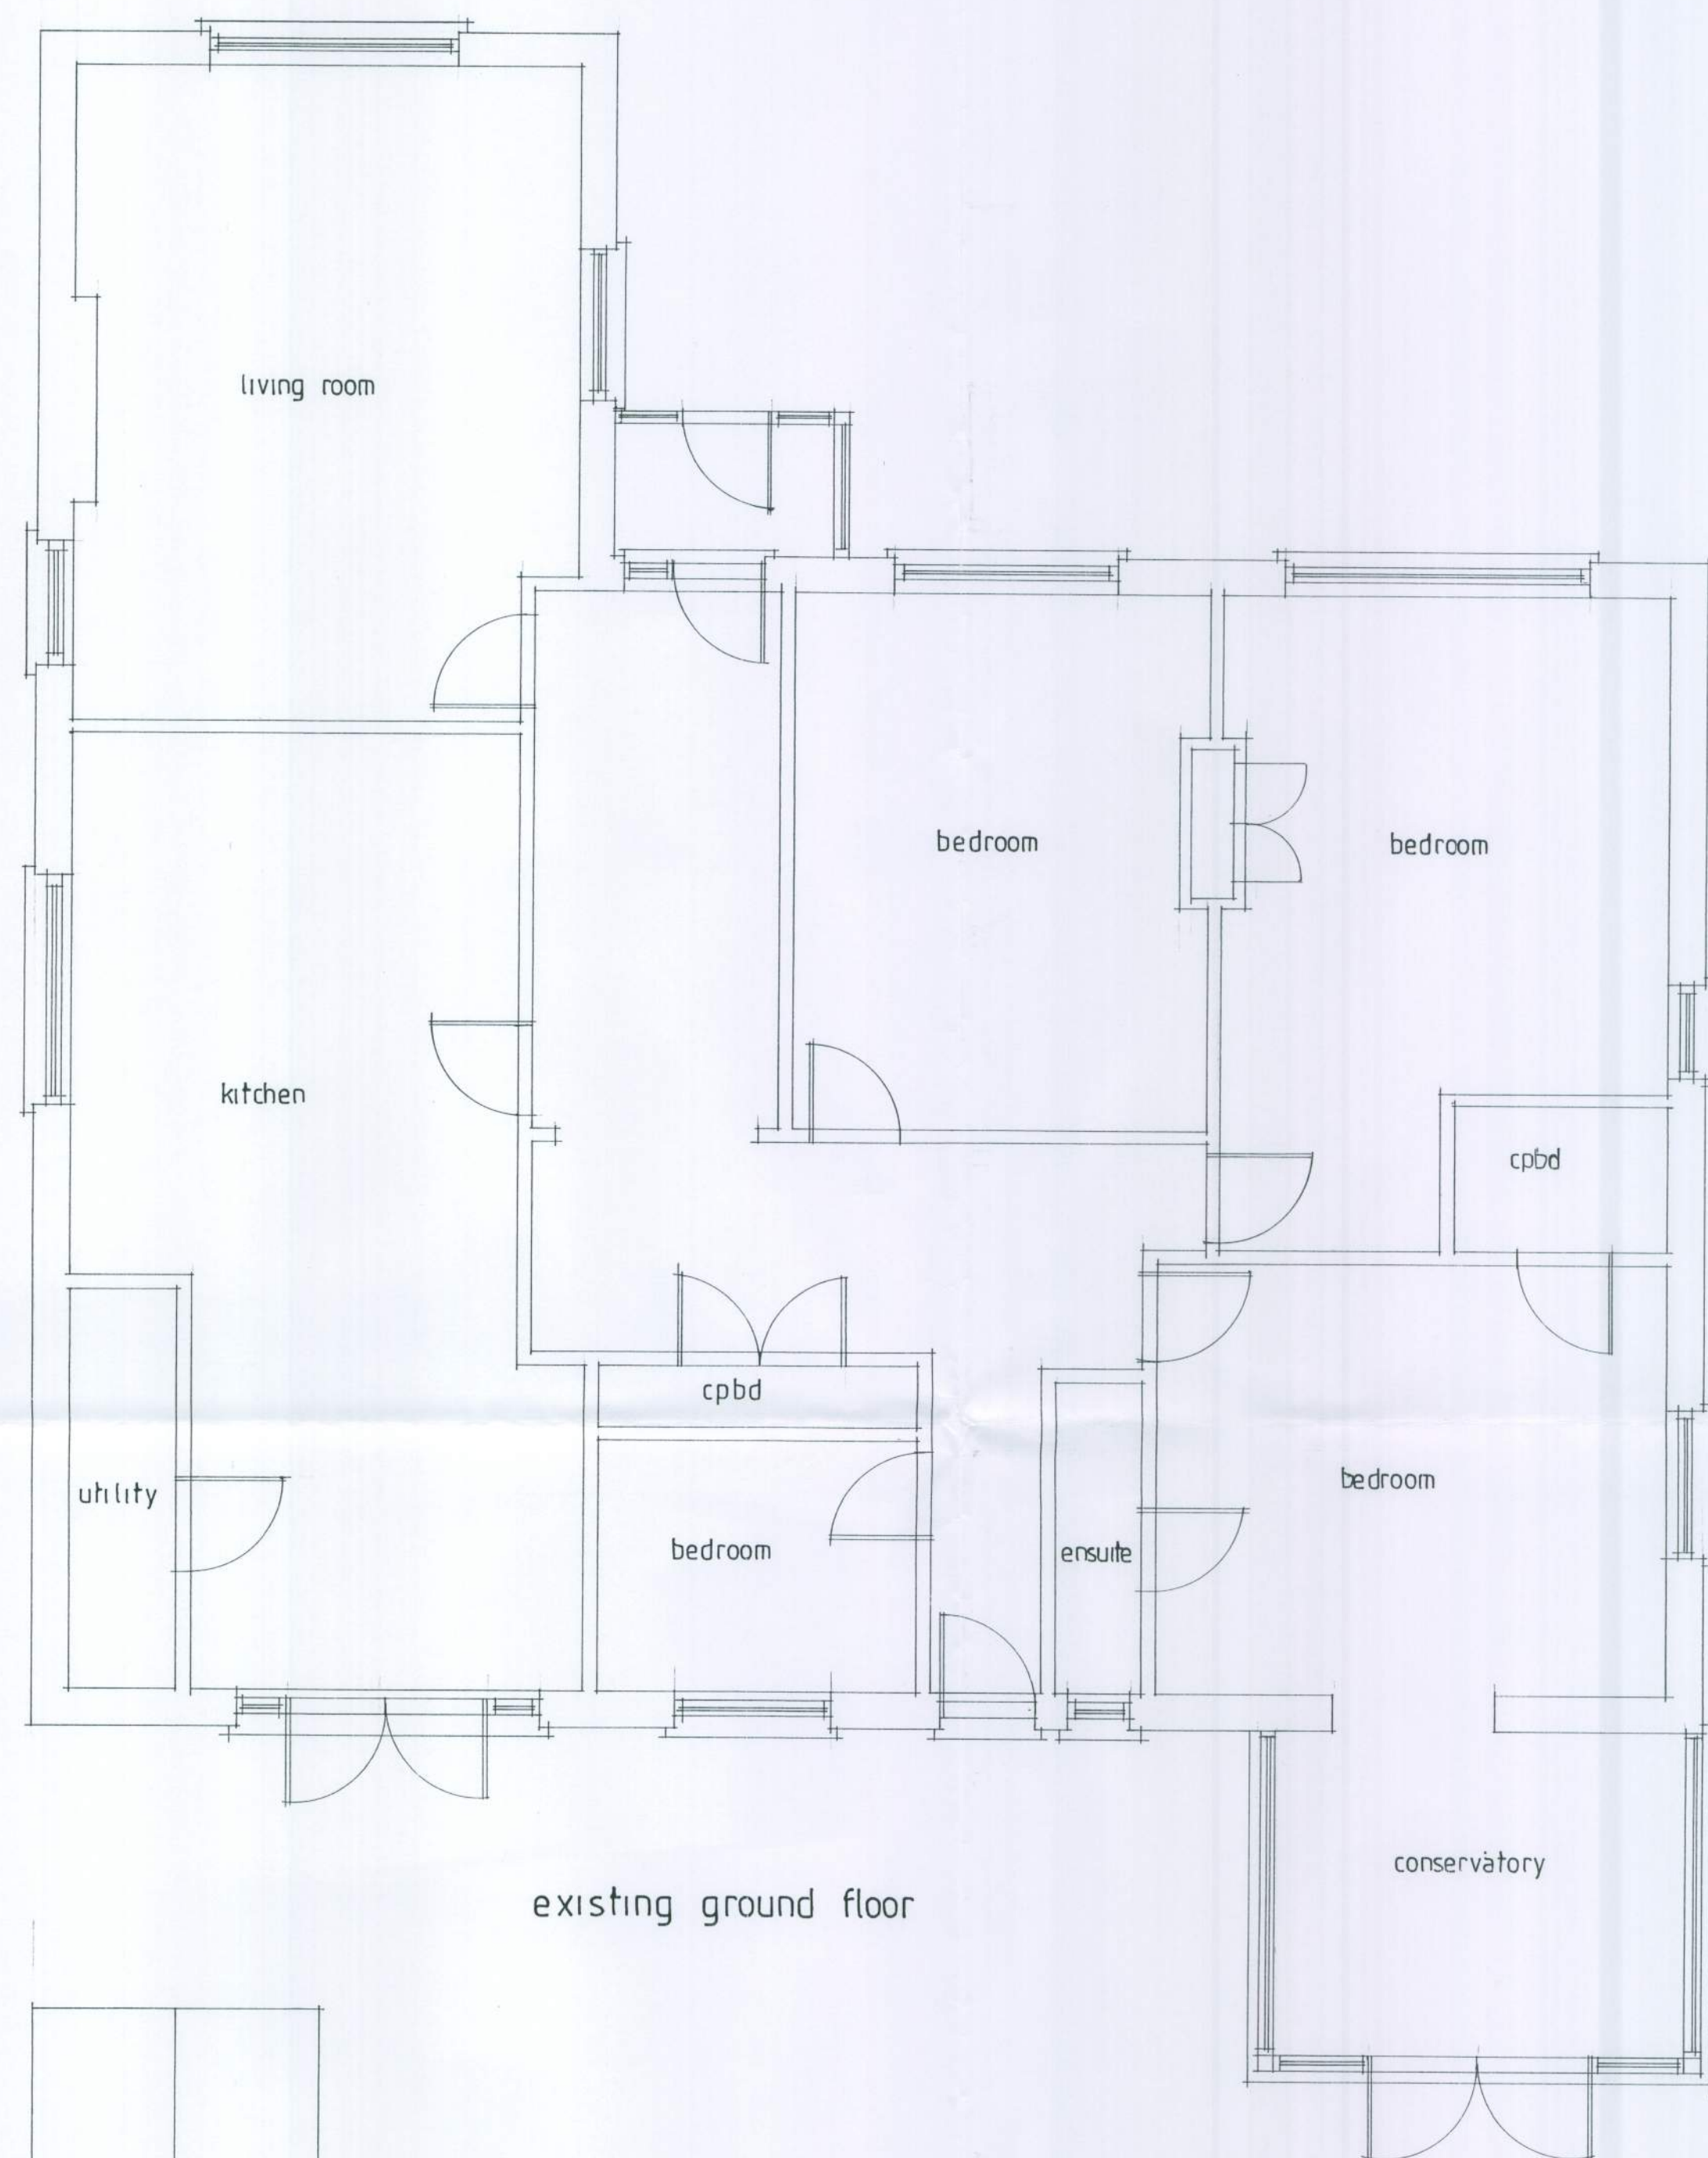

A	10/11	PLANNING AMEND
Date		Revision

© copyright

THORNS-YOUNG
ARCHITECTURAL

THORNS-YOUNG LTD.
232 London Road, North End, Portsmouth, PO3 9JD
Tel: (023) 9267 2883 Fax: (023) 9266 3457

Client
Mr & Mrs Clapperton

Job Title
2 Barrack Lane
Aldwick

Drawing Title
existing plans

Scale 1:100 1:50

Date SEPT 2011 Drawn by RP

Drg. No. 4126.11.1 Rev. A