


Condition 3 Plan – planning application ref AW/129/12 – Updated 2/1/2013.

The fence to be erected will be similar in construction to the one indicated below.

This will replace the current 4ft 6in concrete posts with 6ft 6in concrete posts, to allow for a 6in concrete gravel board at the bottom to reduce the deterioration of the fence as occurred previously.

The fence panels will be close board feather edge fencing panels in a Natural colour as shown below, similar in colour to the recently erected fencing at No.36 Kingsway.

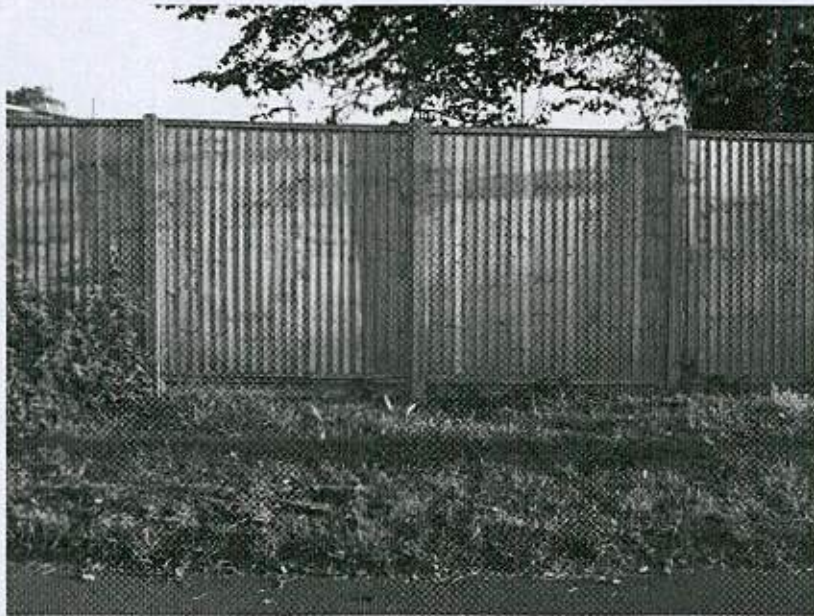

On completion of the fencing the panels will be left there natural colour and protected with a clear preservative again similar to the fencing of our neighbour No.36 Kingsway.

The type of preservative to be used will be similar to that shown below.

