


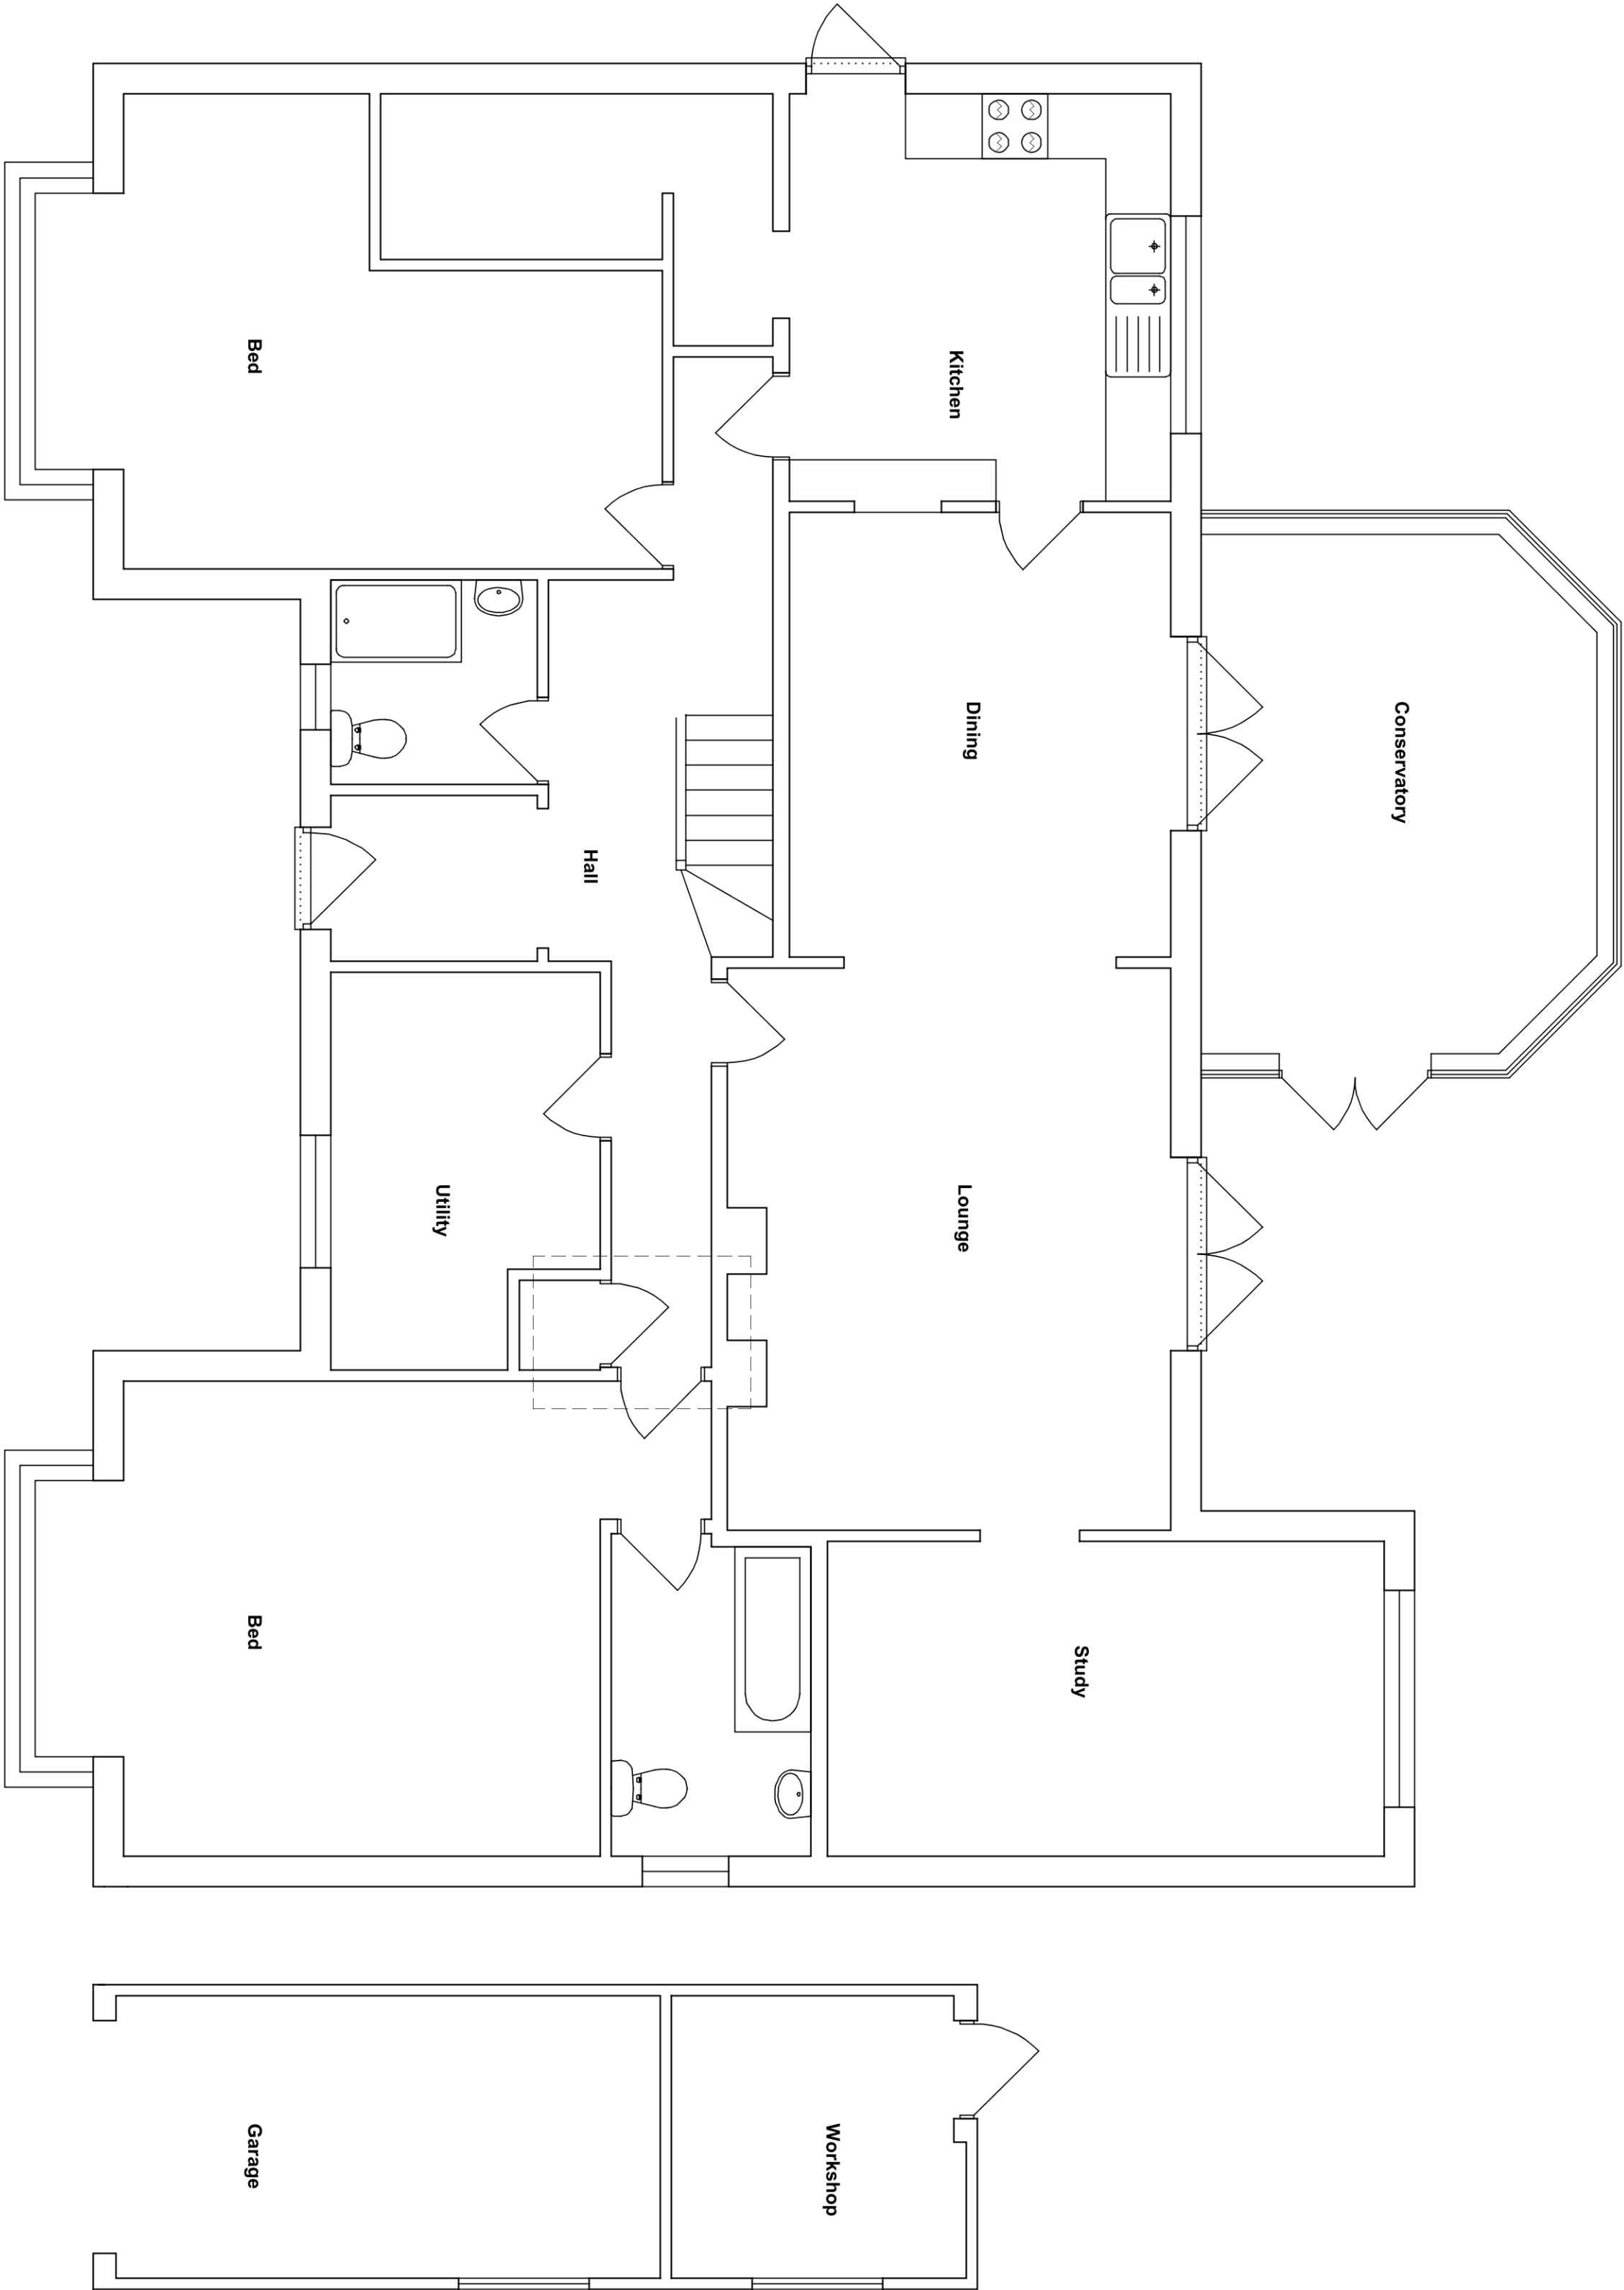

Amendments: –

BRYCESON SHAW ASSOCIATES
Surveyors and Designers
2 Wellesley Court, Fitzalan Road, Littlehampton,
West Sussex BN17 5JW
Tel: 01903 734381 Mobile: 07889 651301
E-mail: brycesonshaw@hotmail.com

Project:
Proposed alterations: Strawberry Cottage, Cypress Way,
Bognor Regis PO21 4DF

Drawing:
Ground floor as existing

For:
Mr. & Mrs. Mason

Drawn: PKS **Date:** July 2019

Scales: 1:50 **No:** 2472/01/01

To scale when printed on A2