



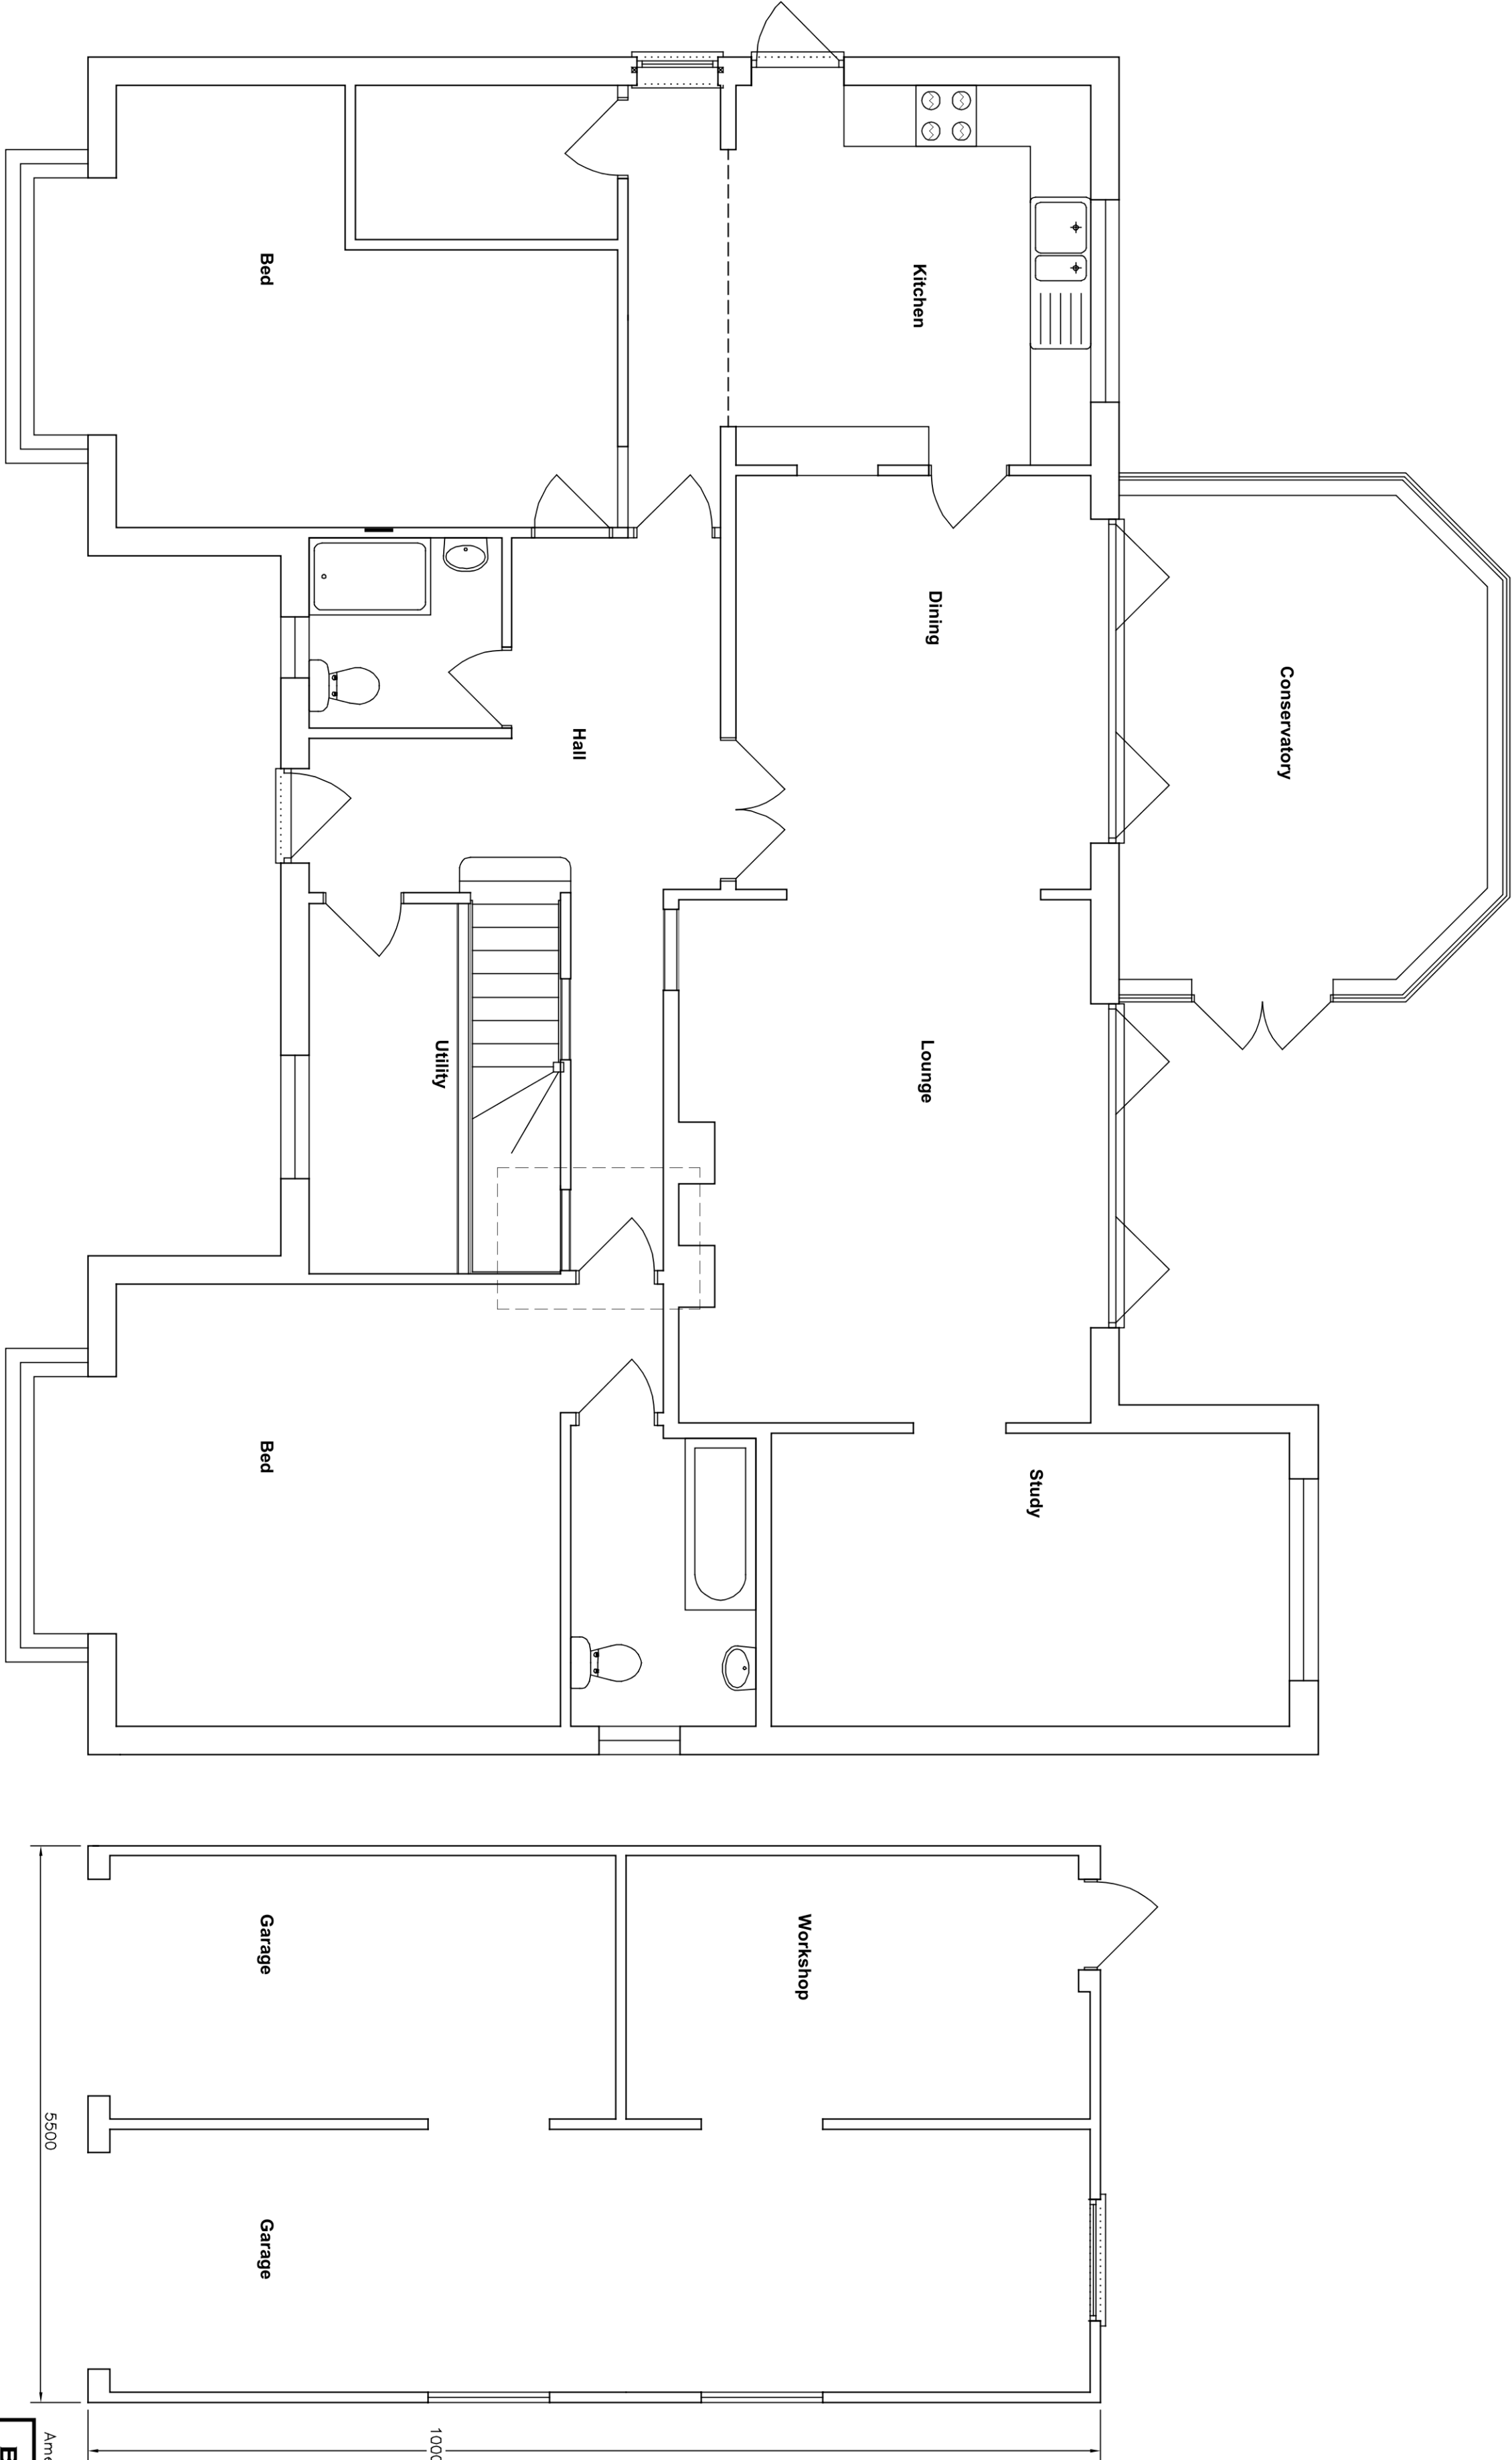

Amendments: -

BRYCESON SHAW ASSOCIATES
Surveyors and Designers
2 Wellesley Court, Fitzalan Road, Littlehampton,
West Sussex BN17 5JW
Tel: 01903 734381 Mobile: 07889 651301
E-mail: brycesonshaw@btinternet.com

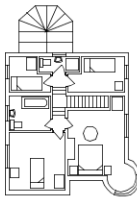

Project:
**Proposed alterations, Strawberry Cottage, Cypress Way,
Bognor Regis PO21 4DF**

Drawing:
Ground floor as proposed

For:
Mr. & Mrs. Mason

Drawn:	Date:
PKS	July 2019

Scales:	No:
1:50	2472/01/04

To scale when printed on A2