
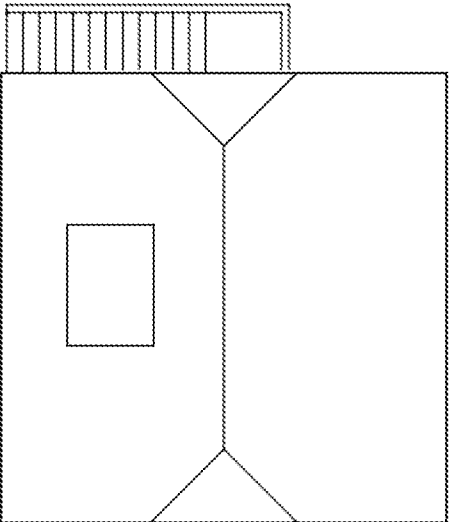
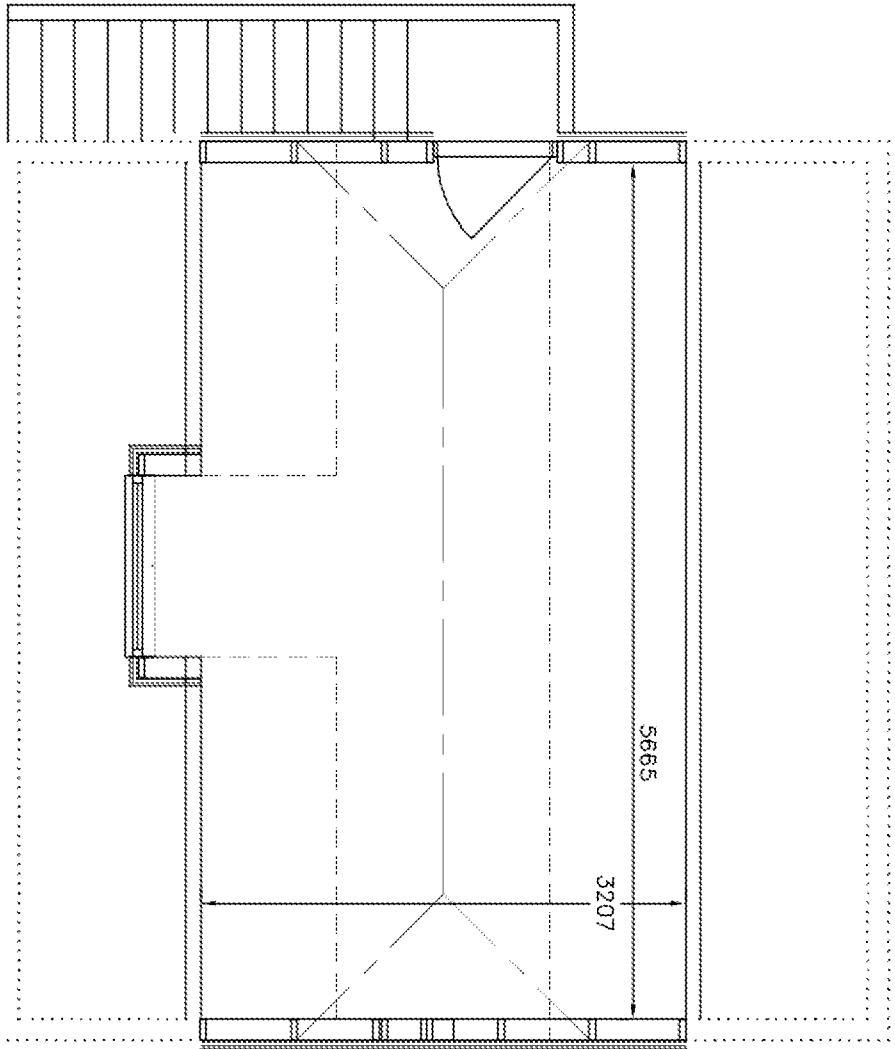


Side - Southwest

Front - Southeast


Side - Northeast

Rear - Northwest

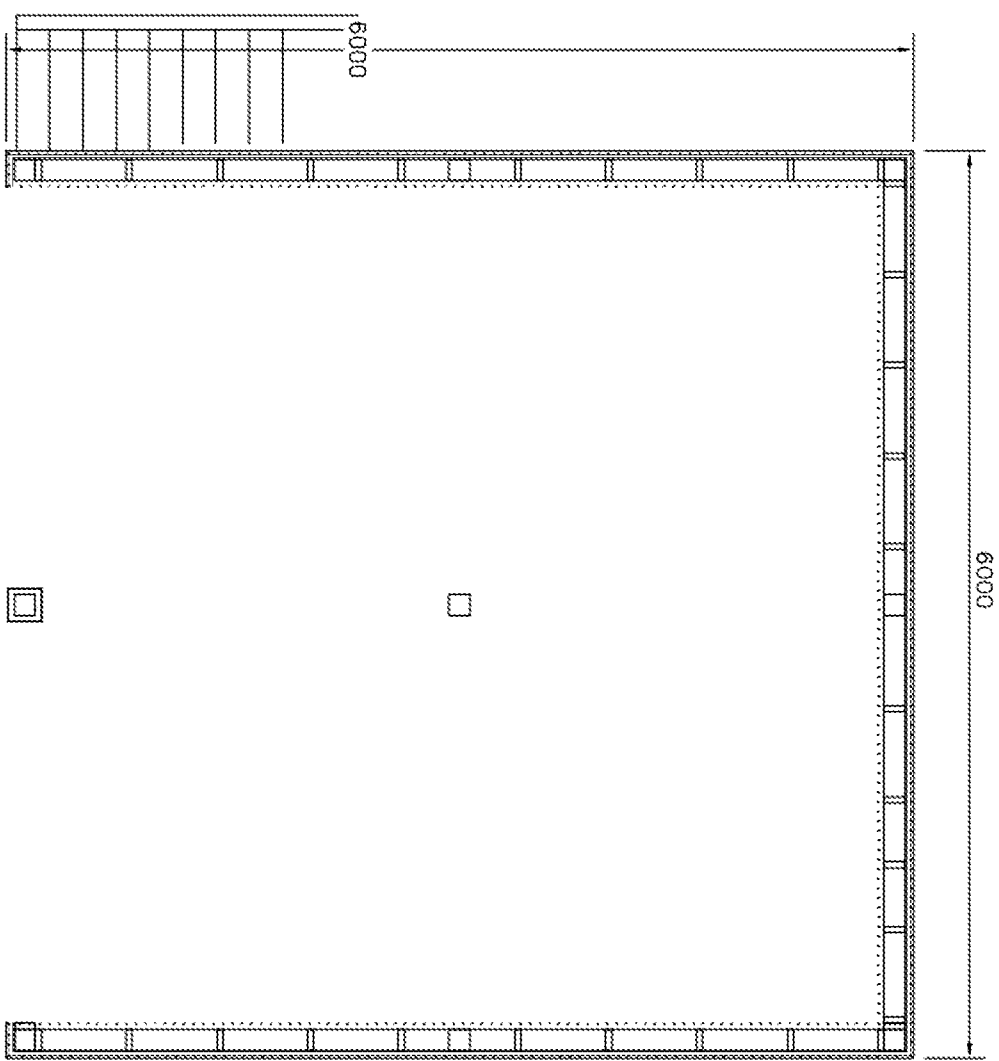

Amendments: -

BRYCESON SHAW ASSOCIATES
Surveyors and Designers
2 Wellesley Court, Fitzalan Road, Littlehampton,
West Sussex BN17 5JW
Tel. 01903 734381 Mobile: 07889 651301
E-mail: brycesonshaw@btinternet.com

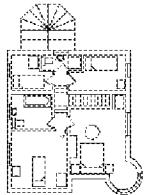

Project:
Proposed alterations: Strawberry Cottage, Cypress Way,
Bognor Regis PO21 4DF

Drawing:
Proposed car barn and storage

For:
Mr. & Mrs. Mason

Drawn: PKS **Date:** July 2019

Scales: 1:50 1:100 **No:** 2472/01/09

To scale when printed on A3